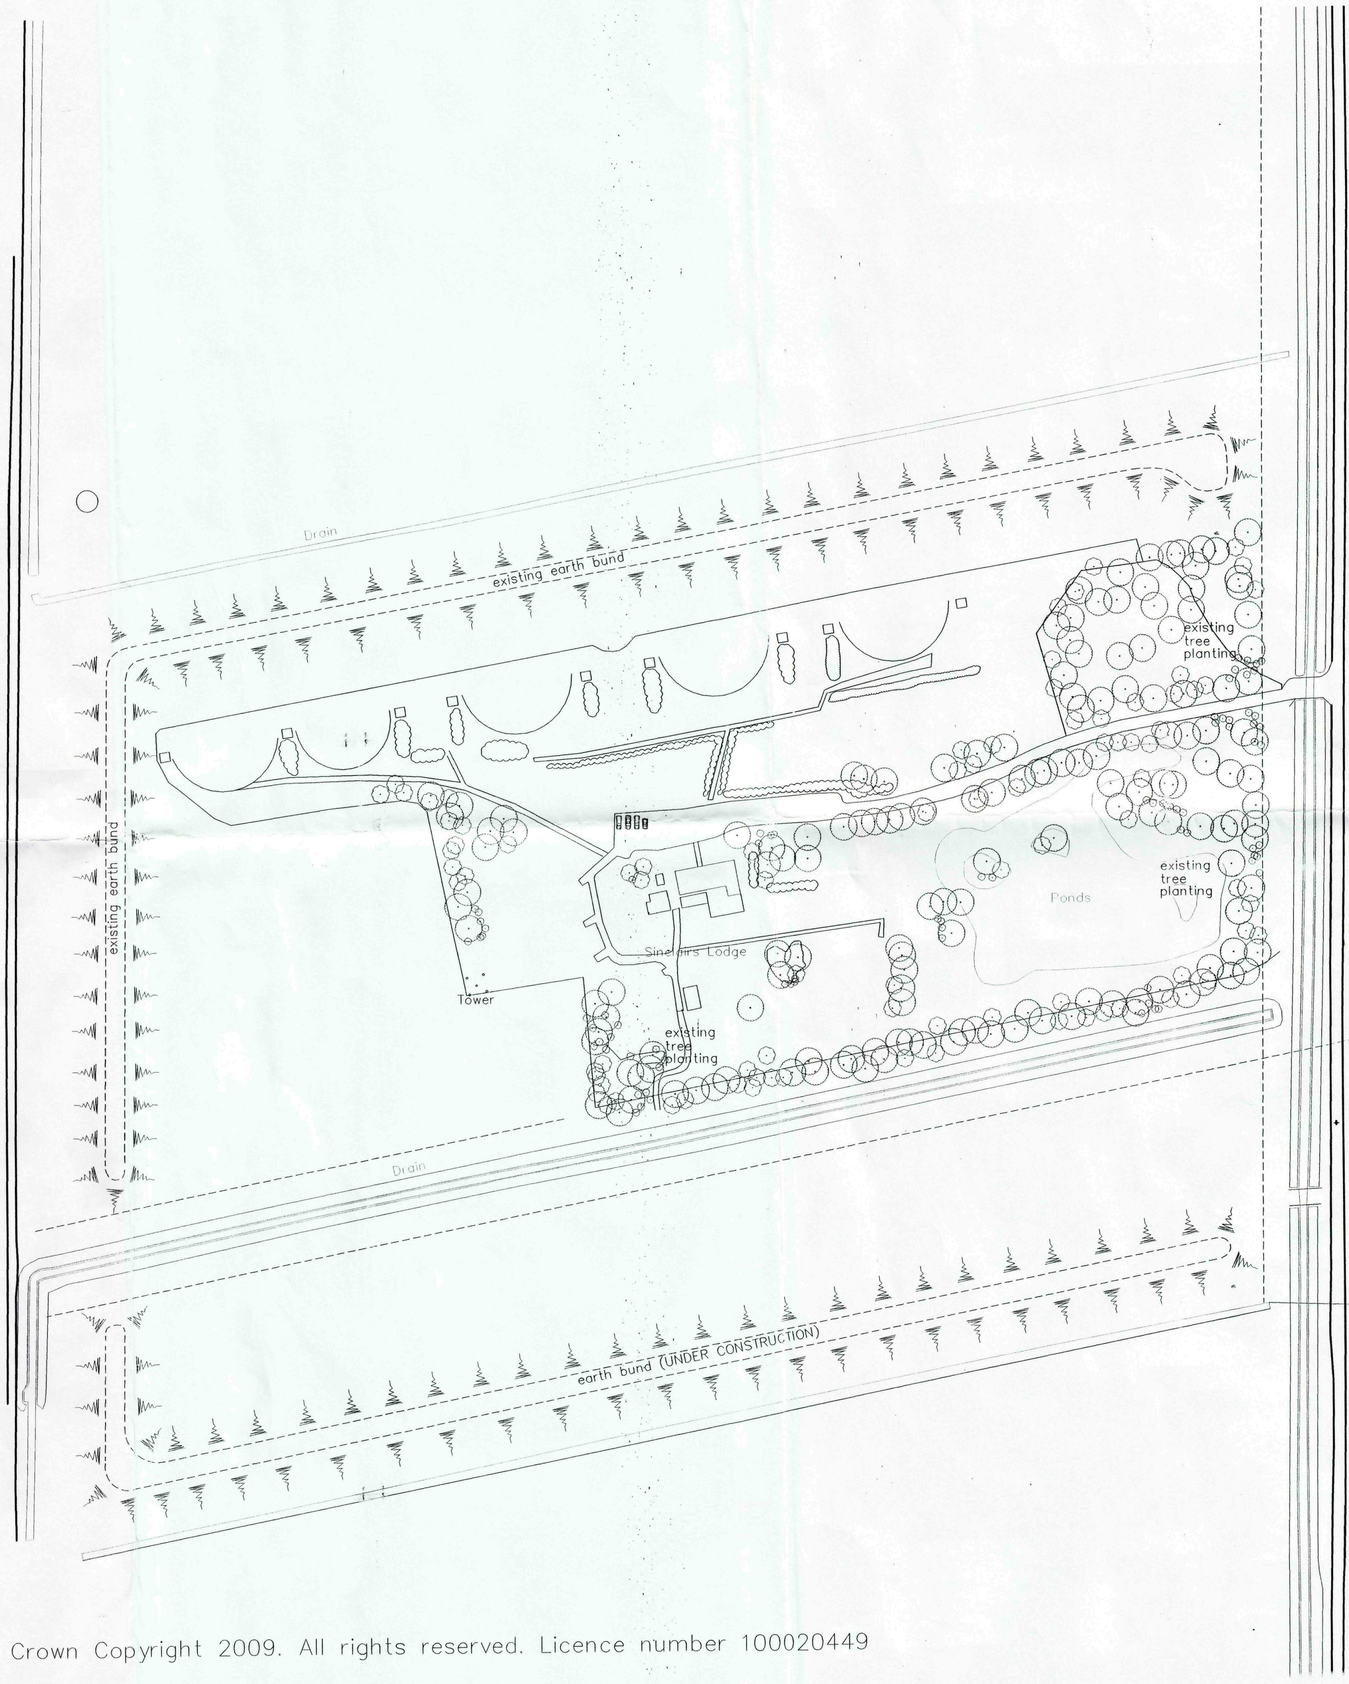


Reproduced from O.S. 1:1250 scale plan by permission of Ordnance Survey on behalf of The Controller of her Majesty's Stationary Office. © Crown copyright. All rights reserved. Licence number WL 100044226

? Crown Copyright 2009. All rights reserved. Licence number 100020449

N

SHDC
Planning & Development
17 APR 2009
Ref: 0263/09

copyright reserved ©

DC ARCHITECTURAL SERVICES LTD
ARCHITECTURAL AND PLANNING SERVICES
THE BARN, PARTNEY MILL, SPILSBY, LINCOLNSHIRE PE23 4PE
TEL. NO. 05601 500538; FAX. NO. 01790 752865
E-mail - dcarchitectural@btconnect.com

Client SINCLAIR SHOOTING GROUND

Project PLAN AS EXISTING

? Crown Copyright 2009. All rights reserved. Licence number 100020449