





EXTERNAL MATERIAL SCHEDULE:-
Walls - Timber Clad - Painted White
Roof - Flat Roof
Windows & Doors - UPVC - Dark Grey
Guttering/ Downpipes - Black - UPVC
Fascia - Dark Grey - UPVC

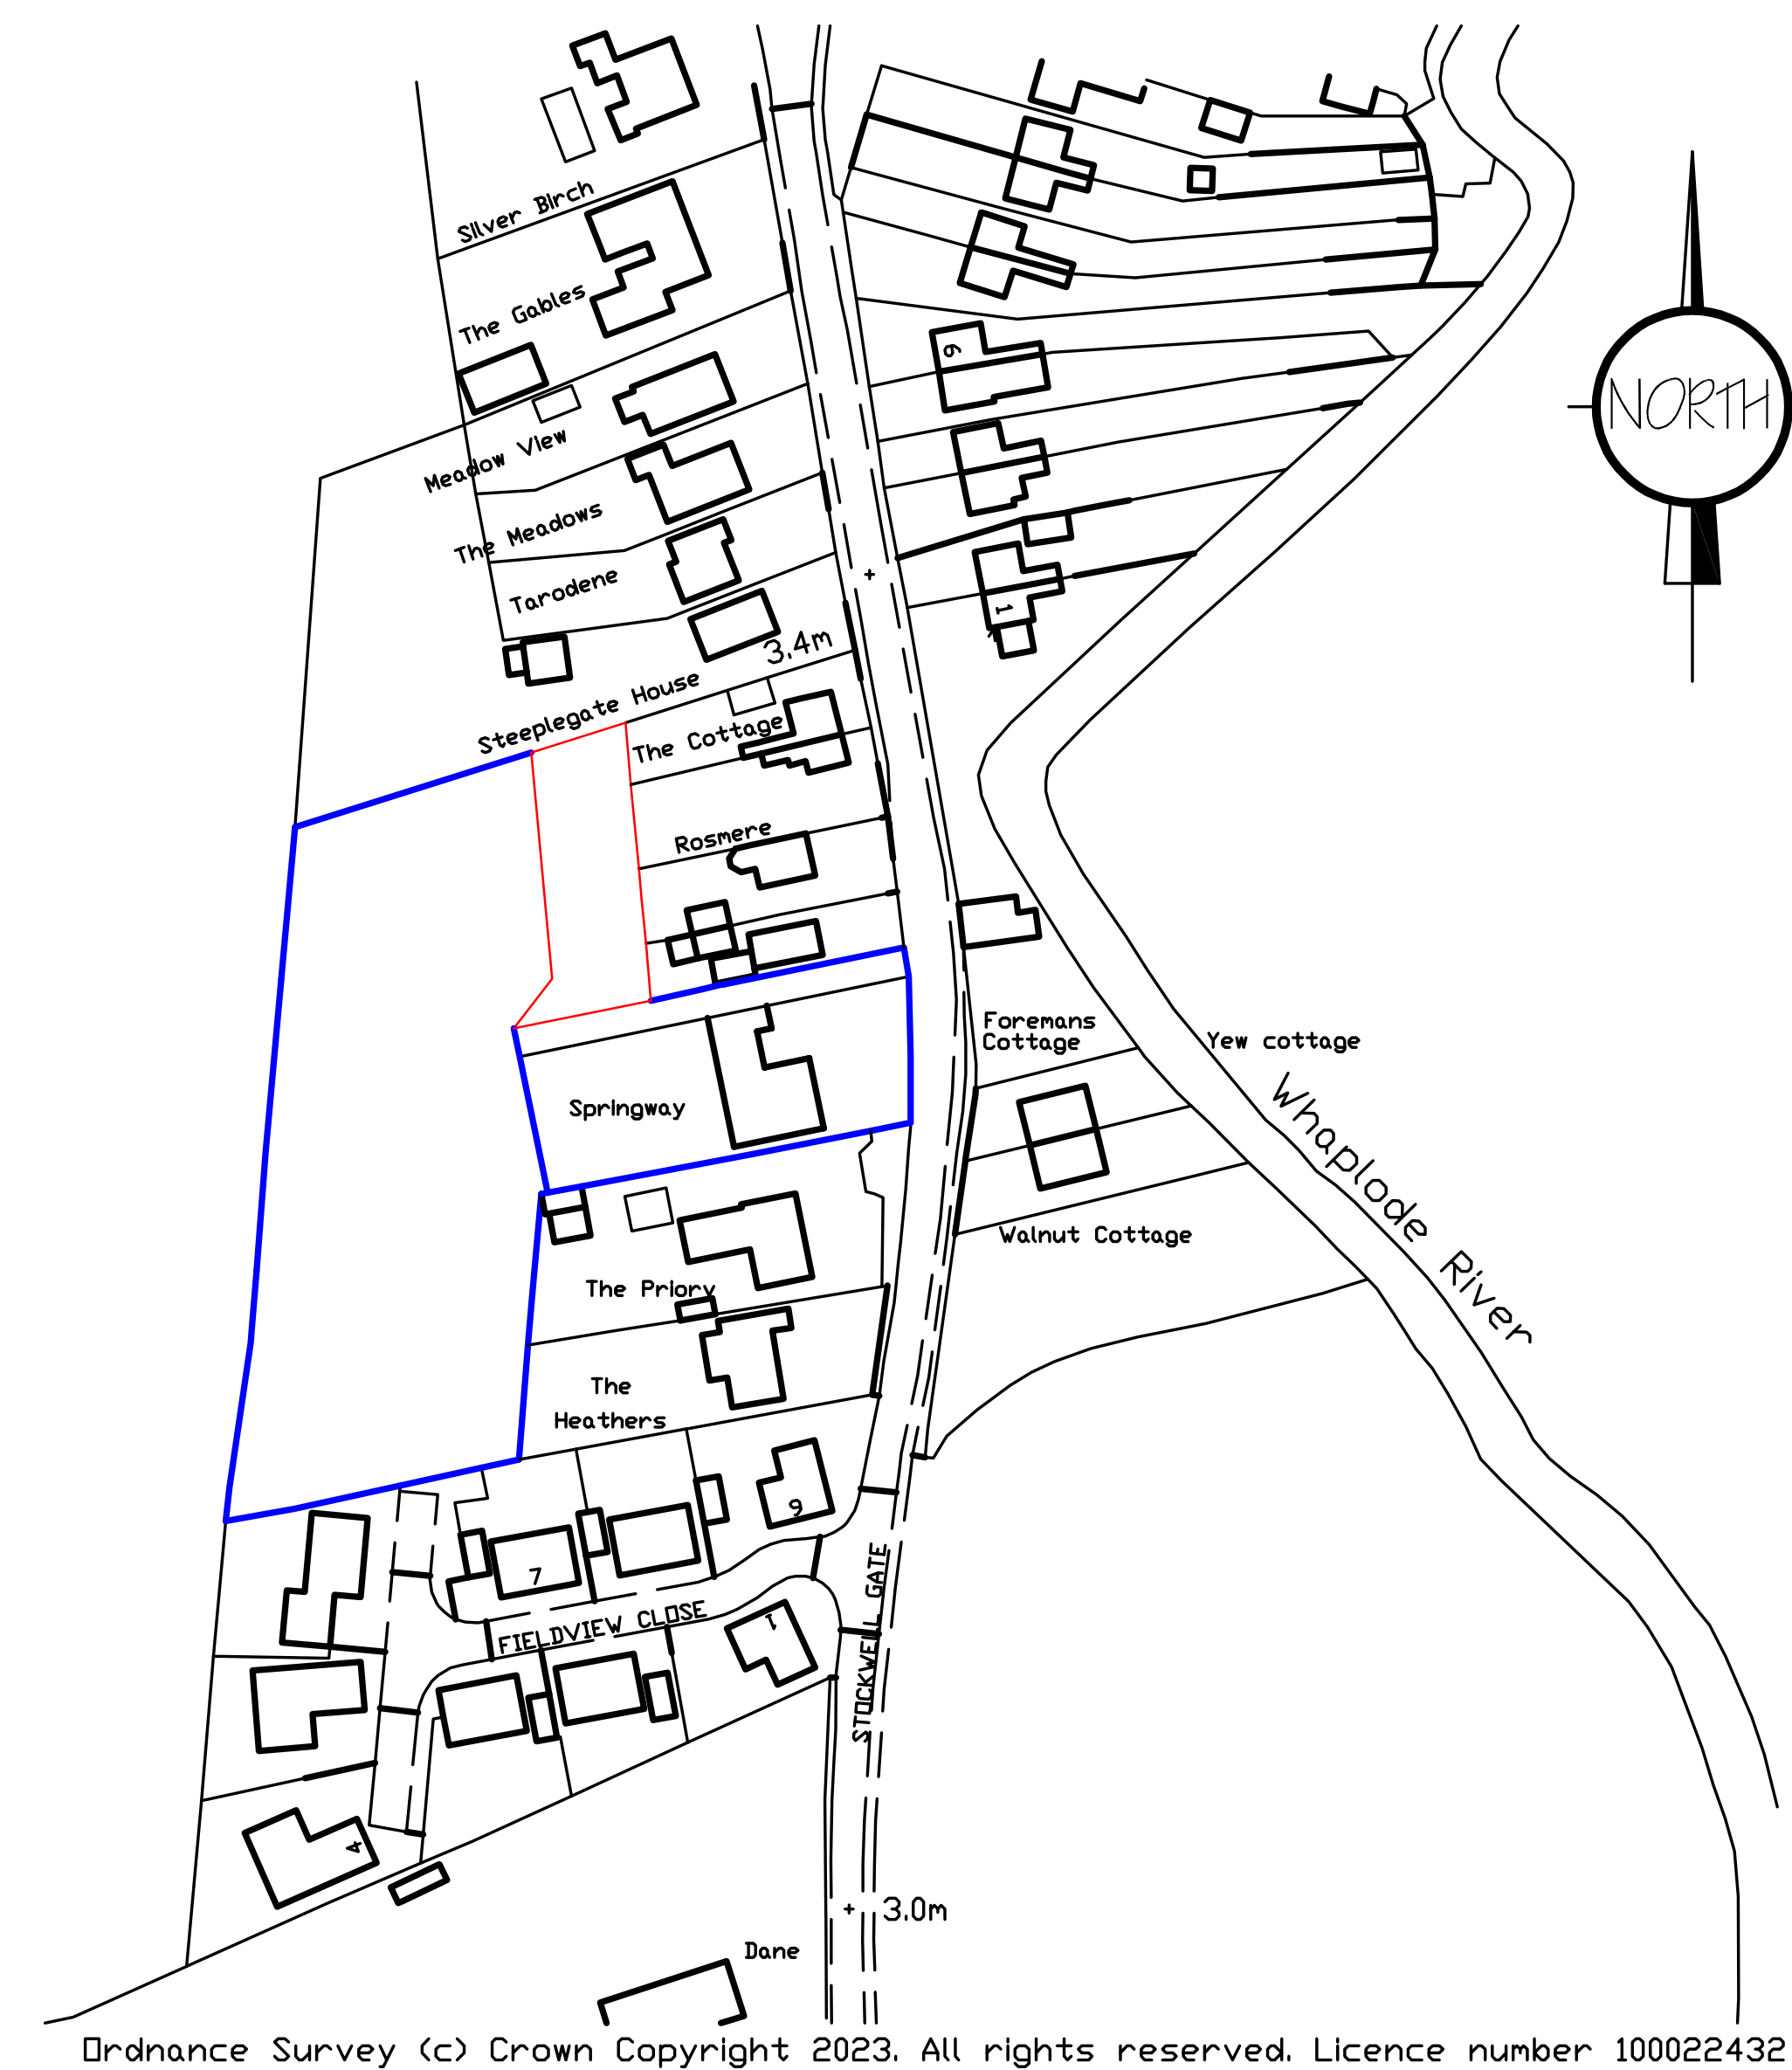

LOCATION PLAN
1/1250

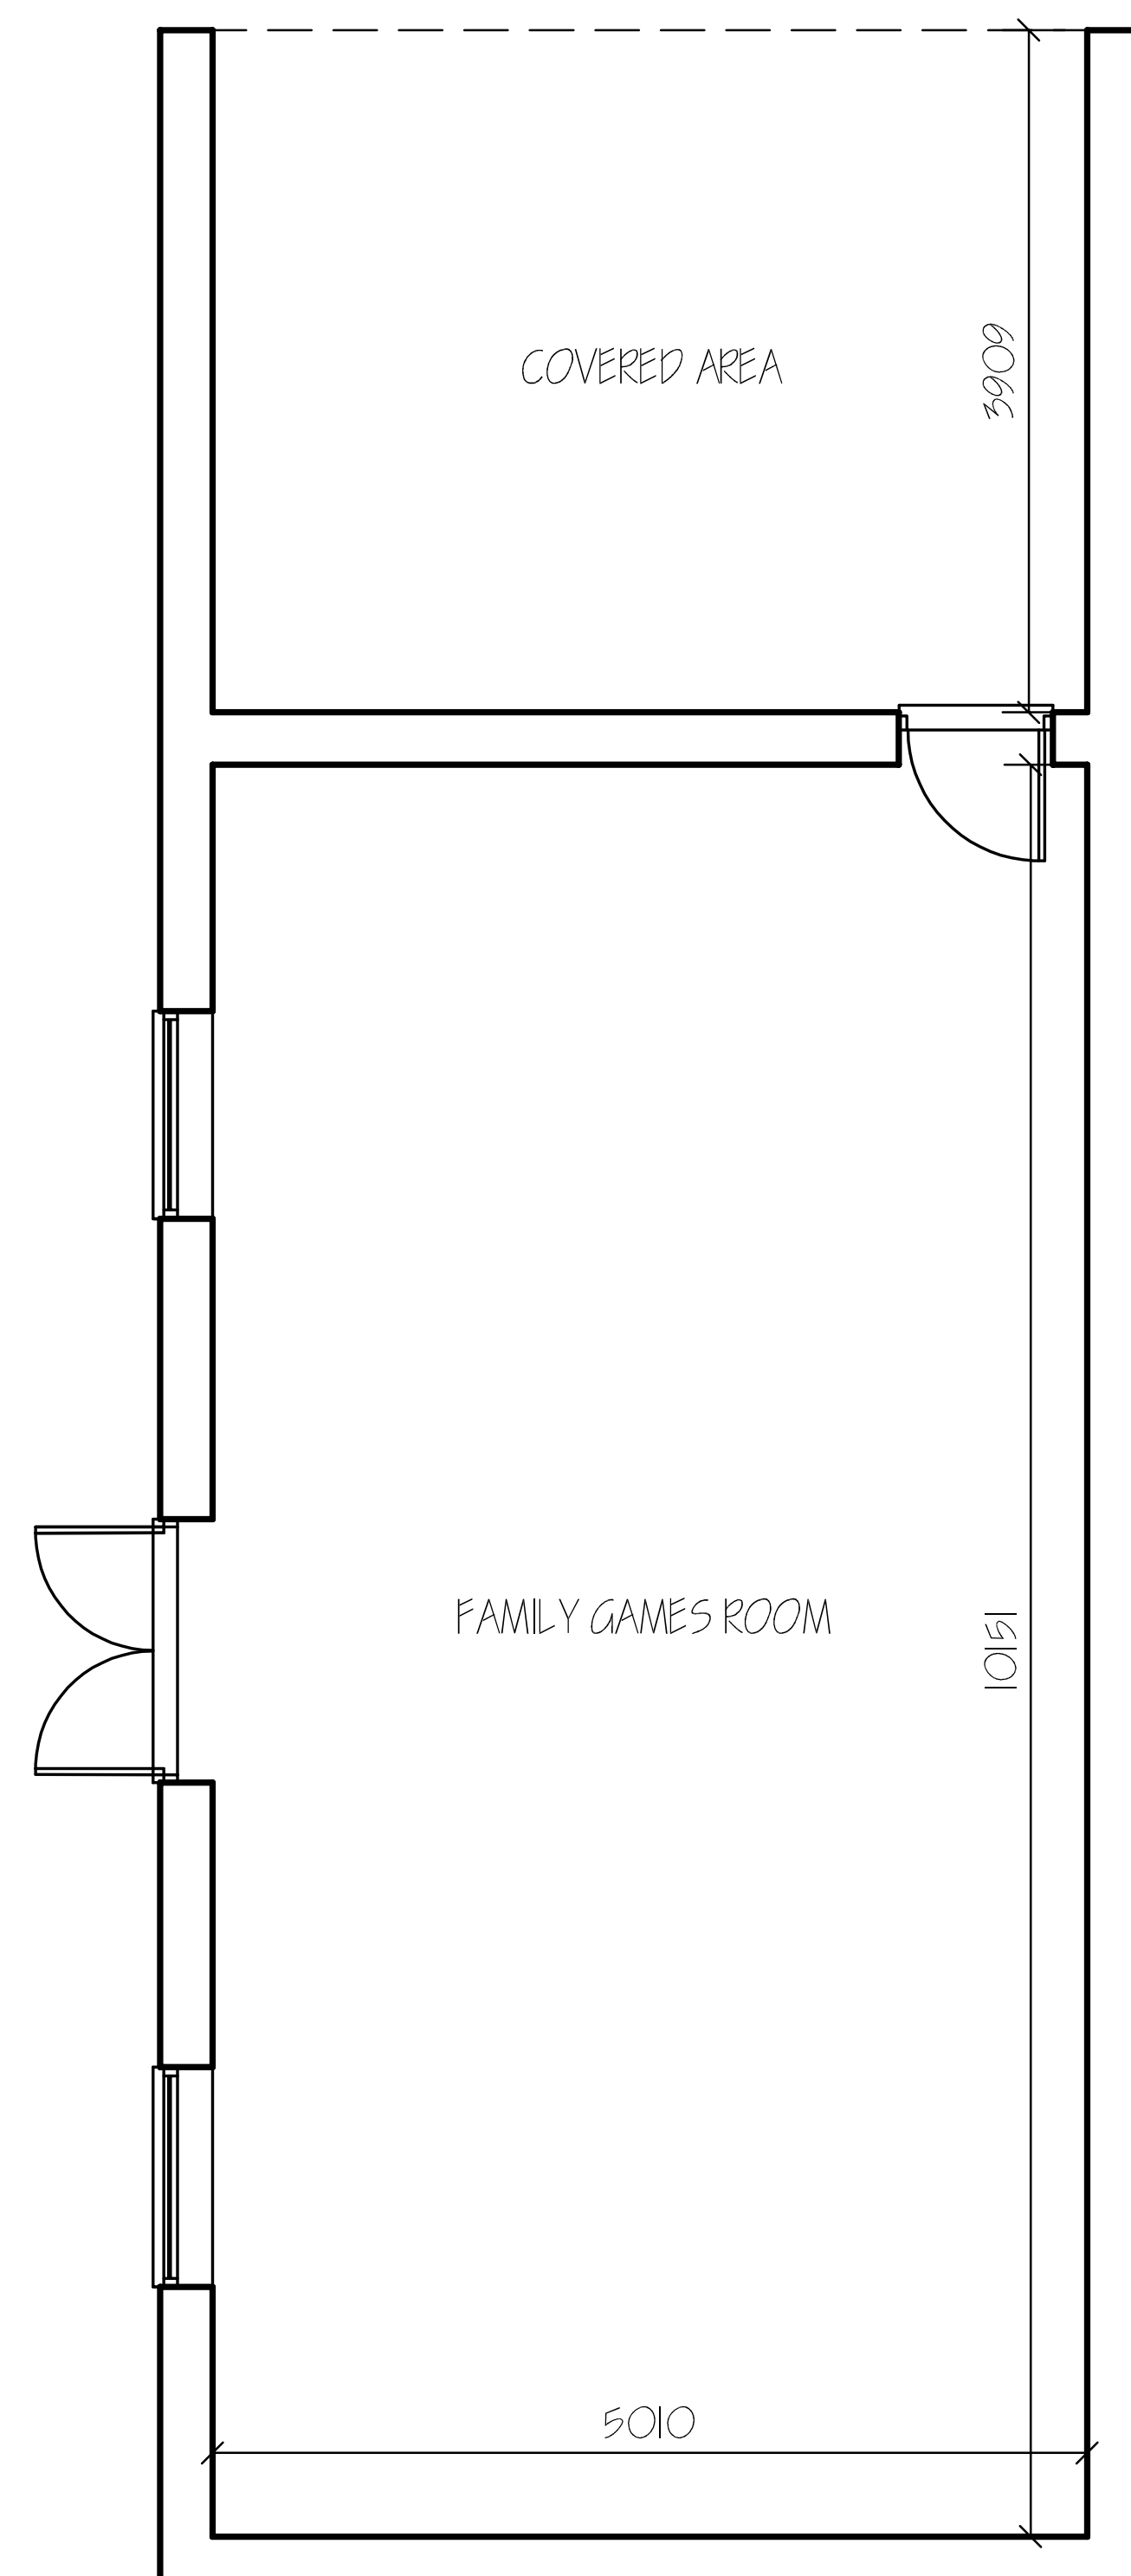

OUTBUILDING FLOOR PLAN

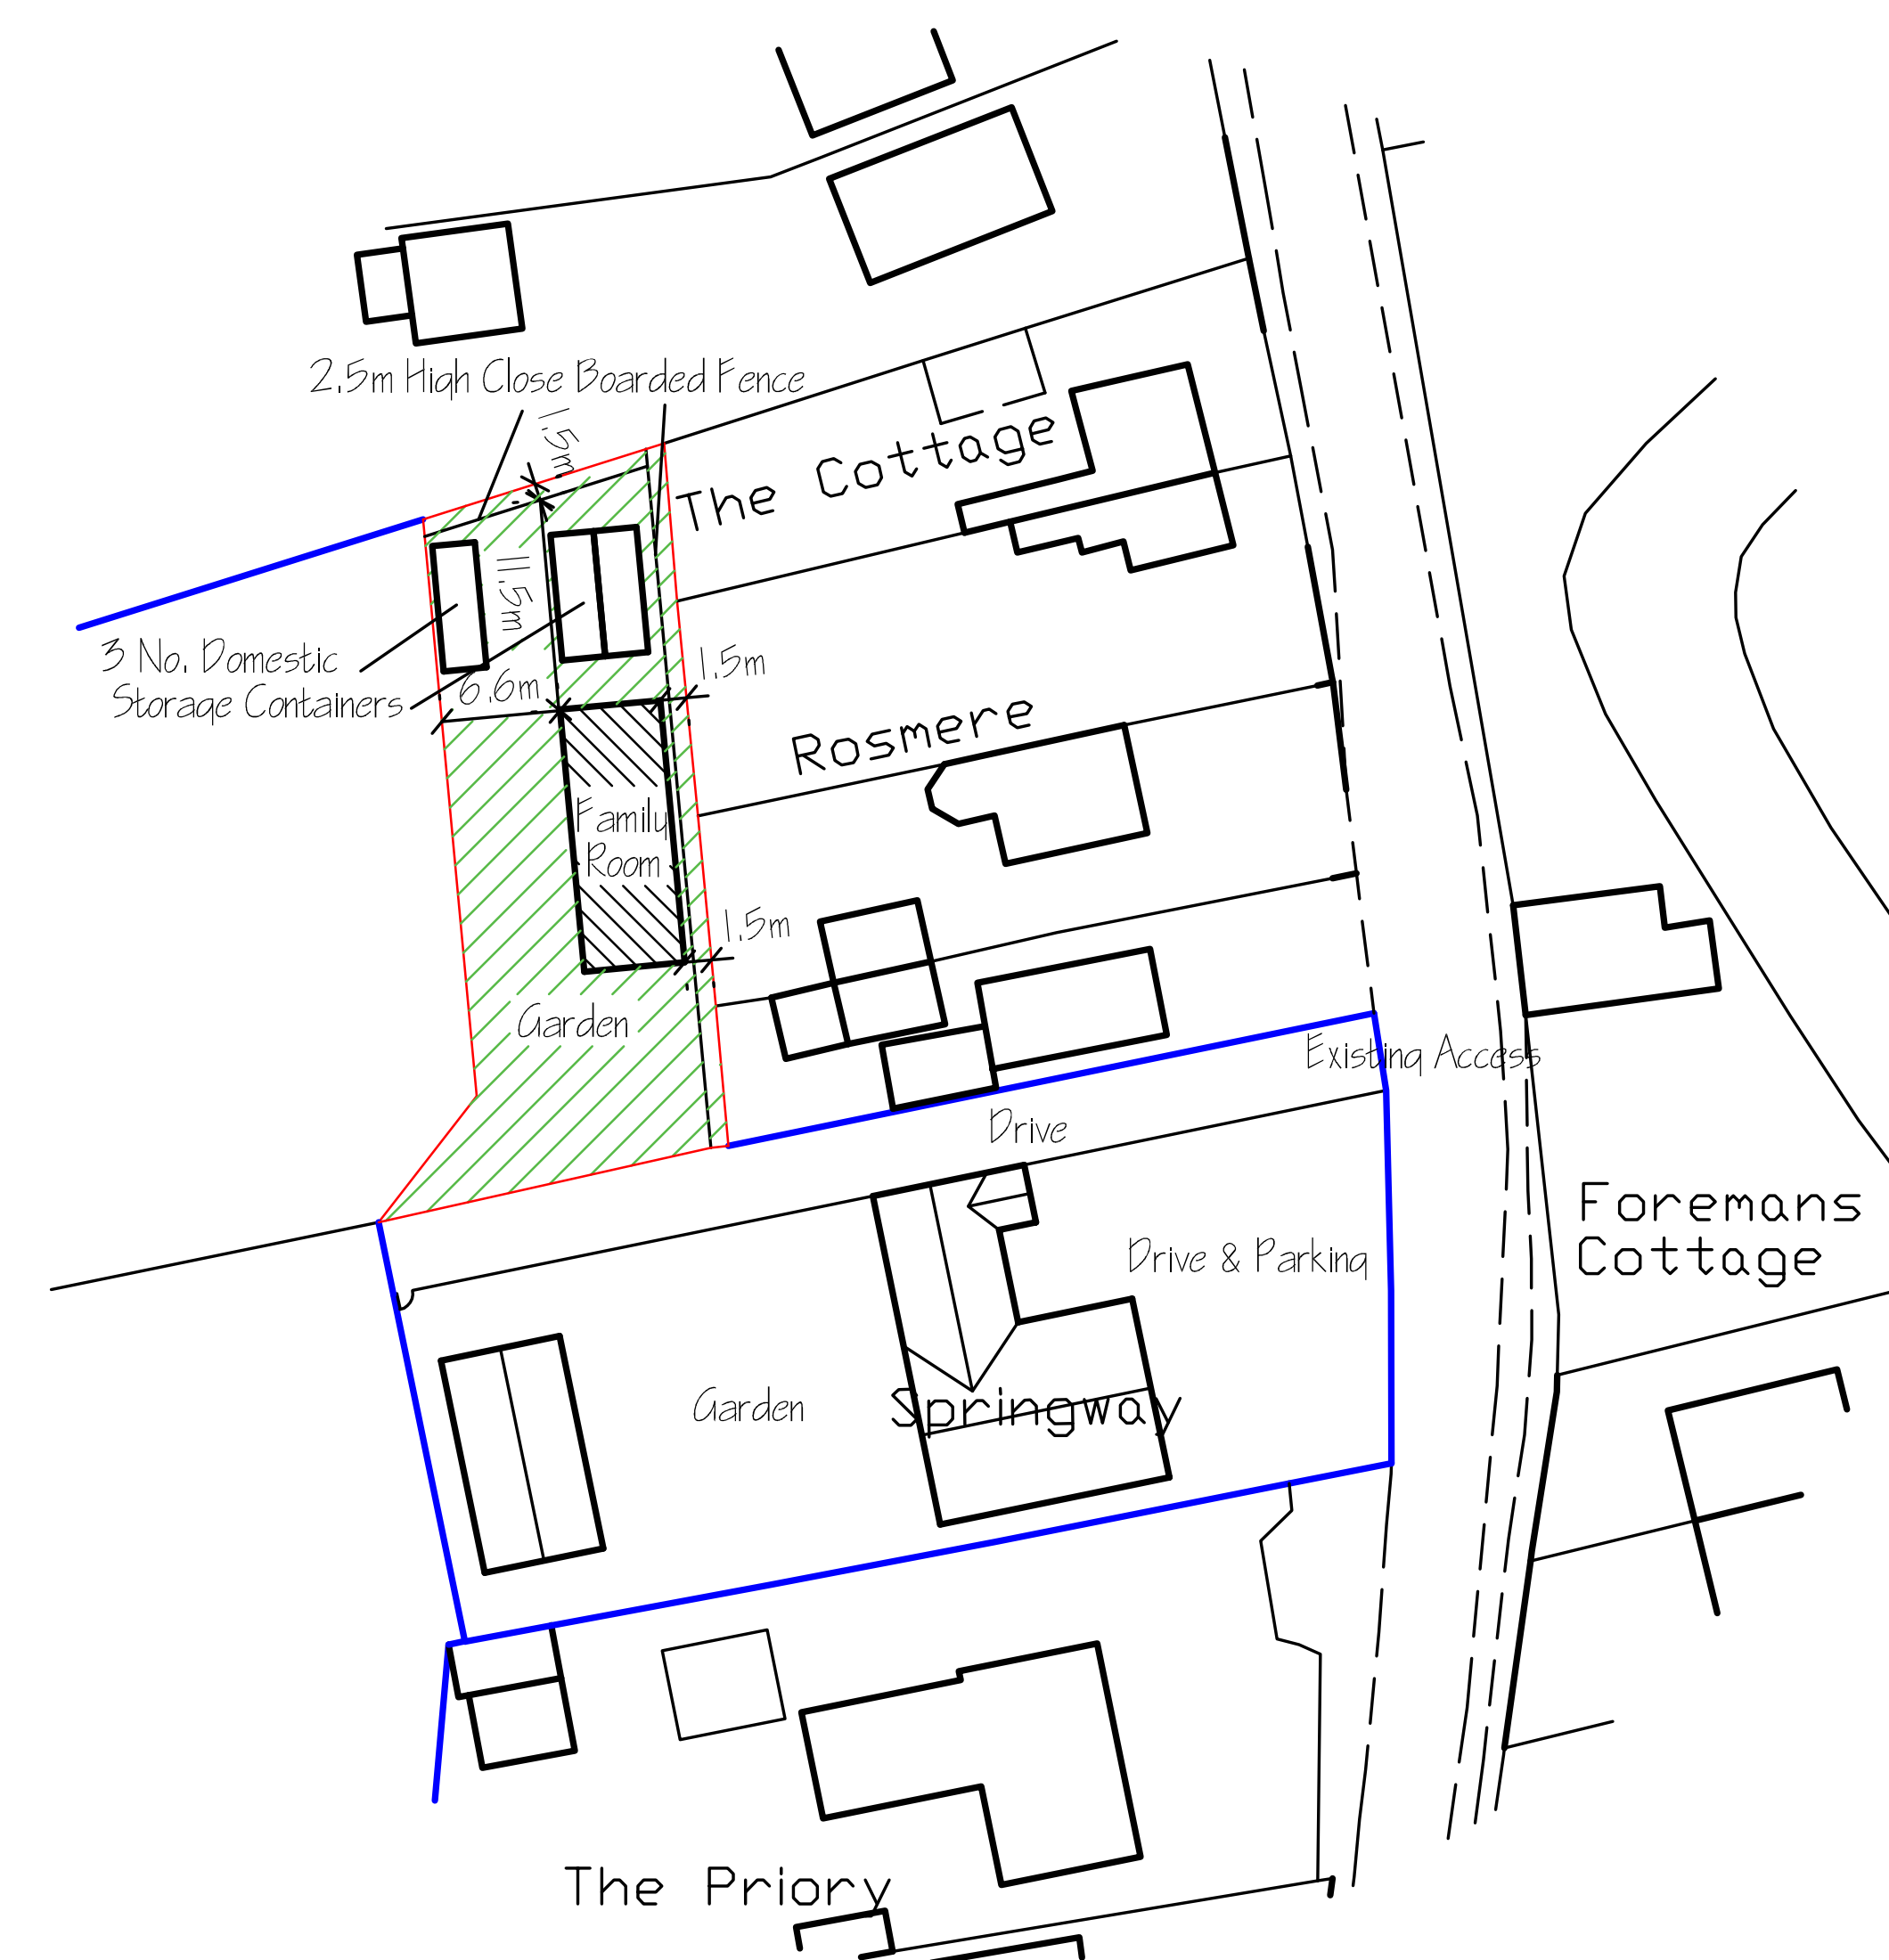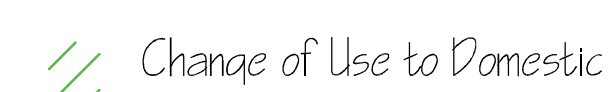

SITE PLAN
1/500

[illegible]