
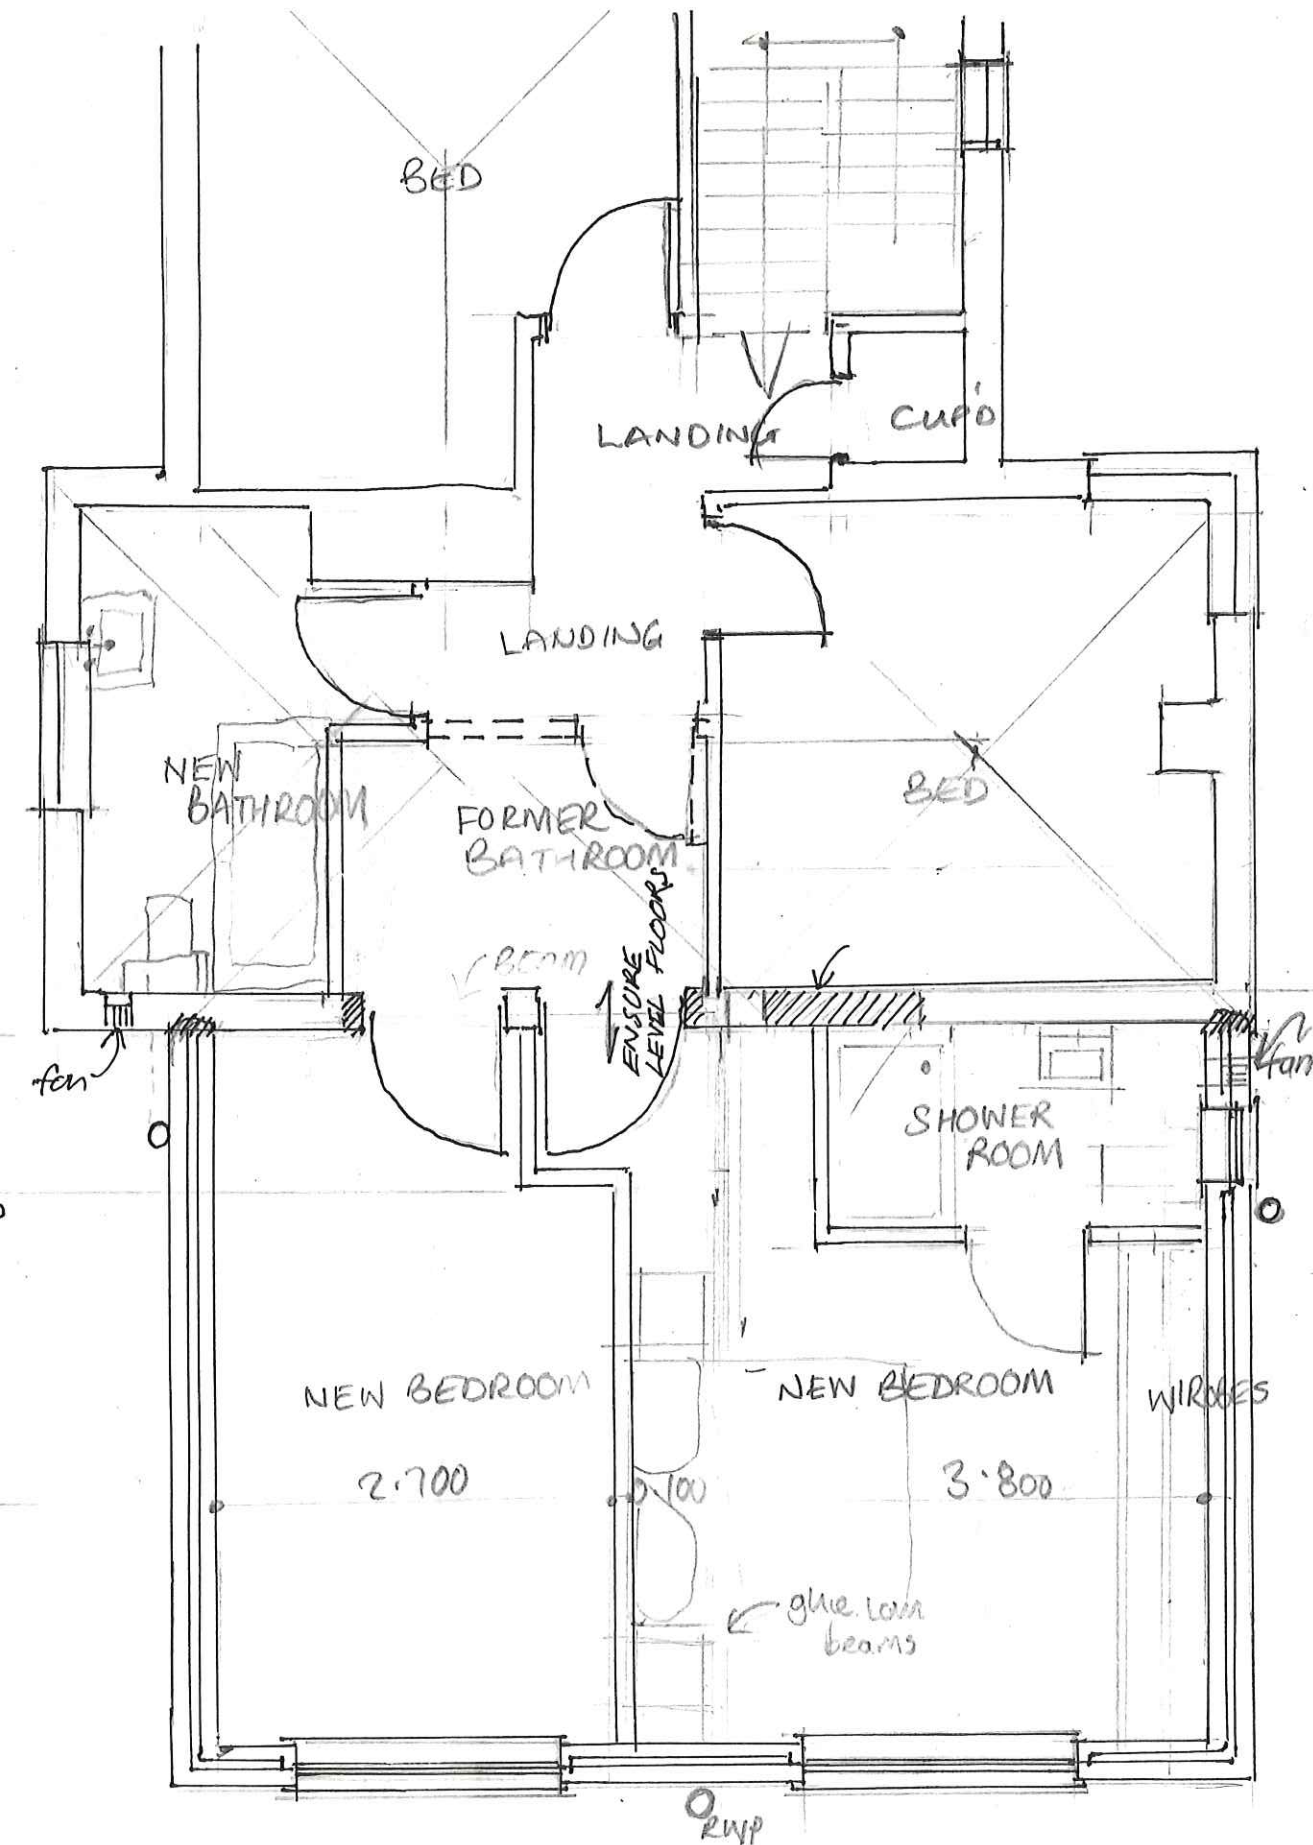


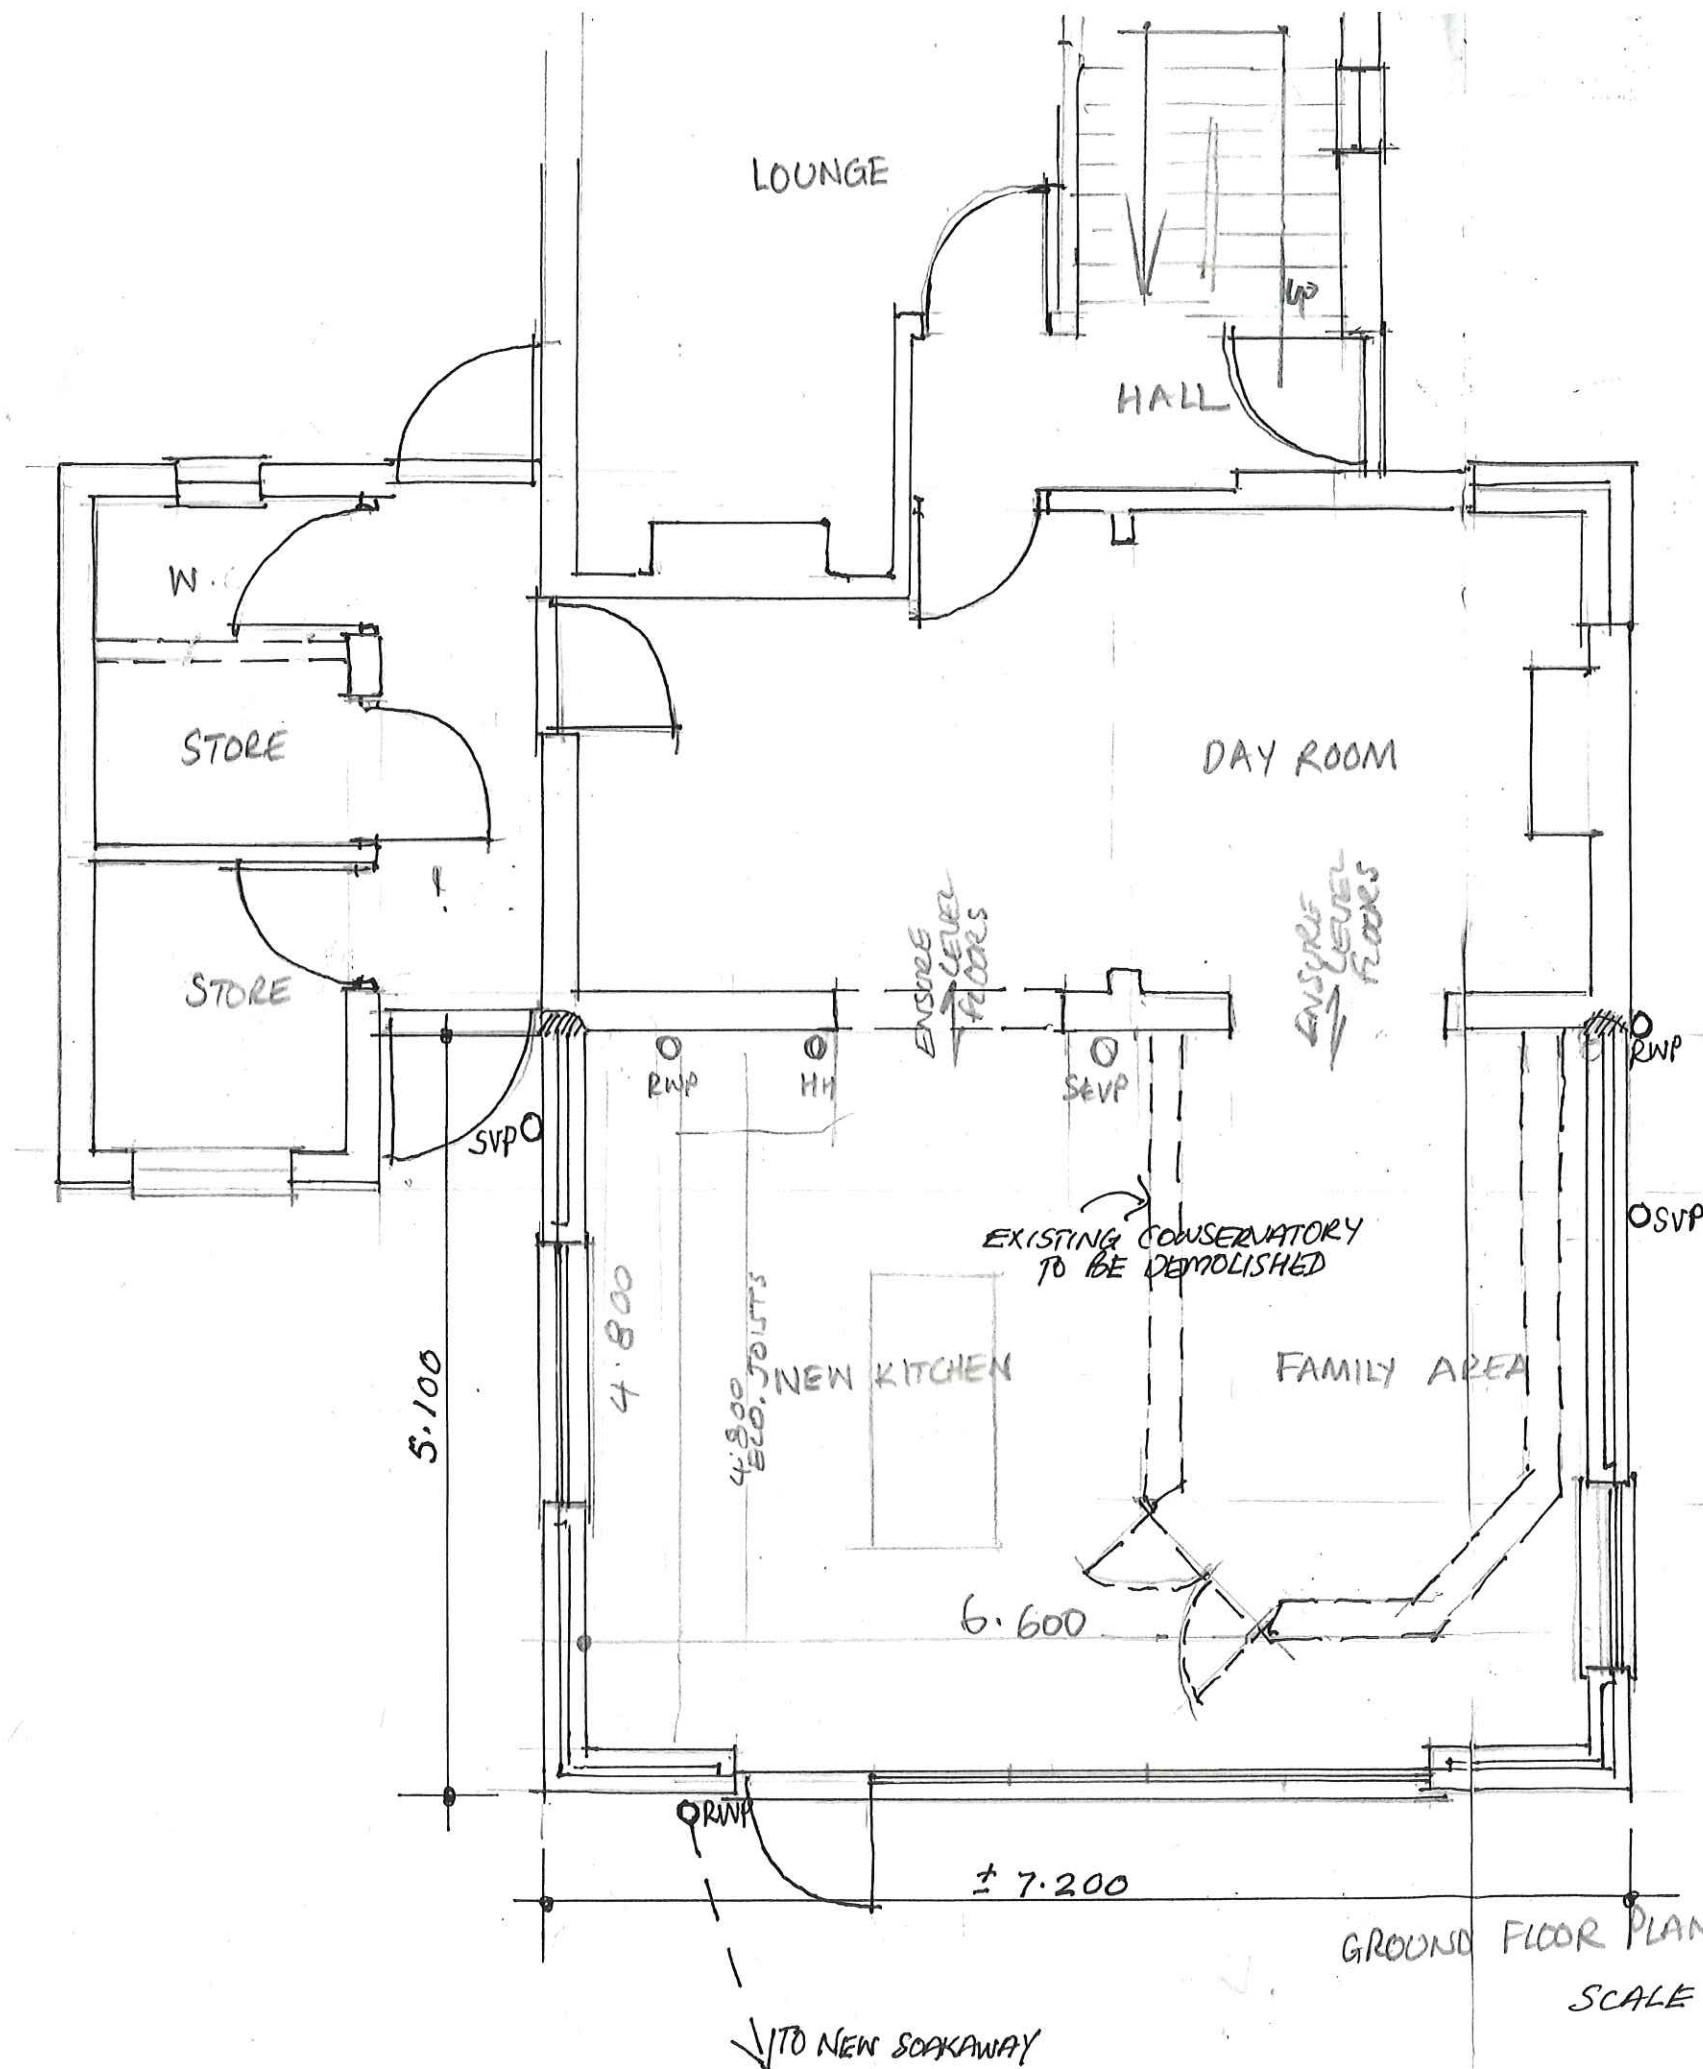

PROJECT: PROPOSED TWO STOREY REAR EXTENSION
 SITE: 36 HIGH ROAD, WHARFODE, LINGS
 CLIENTS: MR G. HUGGINS AND MISS S. COOK

GH 22-01