




TYPICAL SECTION A–A (1:20)

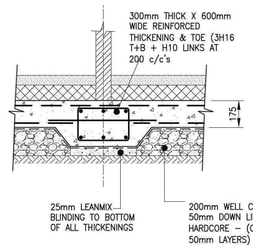


TYPICAL SECTION B–B (1:20)

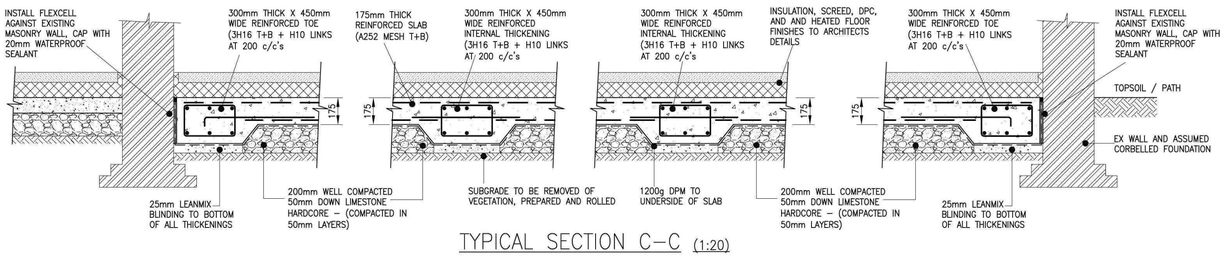

TYPICAL SECTION C–C (1:20)

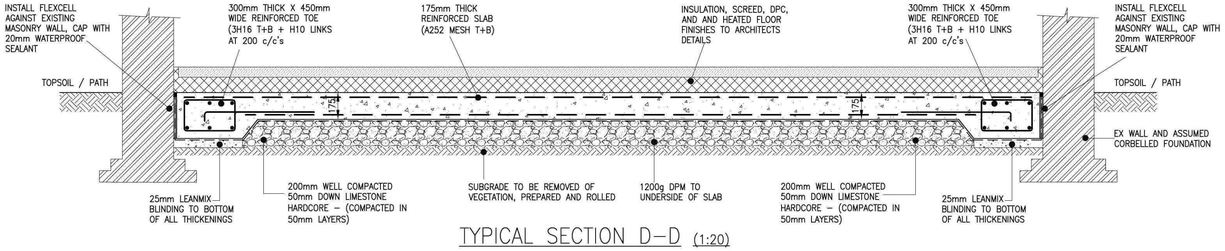

TYPICAL SECTION D–D (1:20)

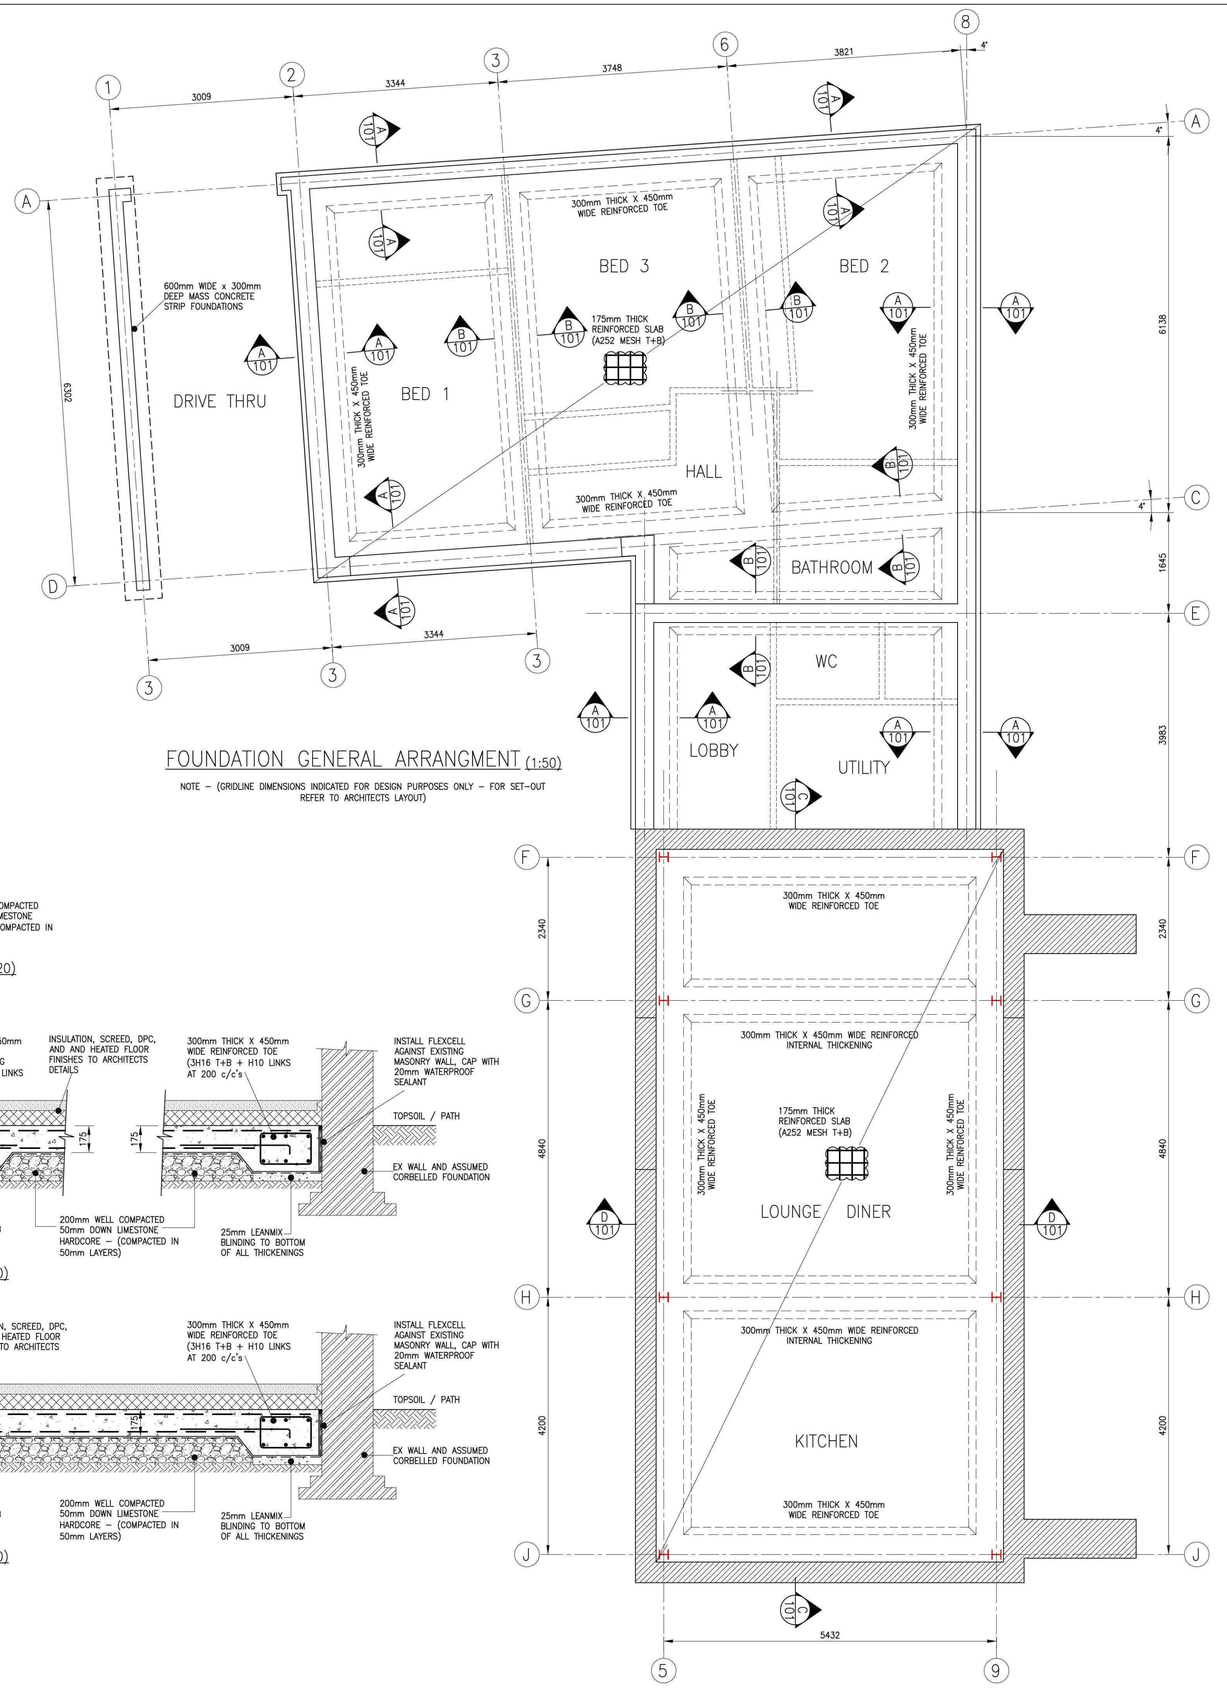

FOUNDATION GENERAL ARRANGMENT (1:50)

NOTE – (GRIDLINE DIMENSIONS INDICATED FOR DESIGN PURPOSES ONLY – FOR SET–OUT REFER TO ARCHITECTS LAYOUT)

NOTES – GENERAL:

DO NOT SCALE THIS DRAWING.

ALL DIMENSIONS ARE IN MM UNLESS NOTED OTHERWISE.

ALL DIMENSIONS, DETAILS, COMPONENTS AND ASSEMBLIES SHALL BE VERIFIED BY THE CONTRACTOR PRIOR TO CONSTRUCTION, MANUFACTURE OR SUPPLY.

ALL MATERIALS, CONSTRUCTION AND DETAILS SHOWN OR IMPLIED BY THIS DRAWING MUST COMPLY WITH CURRENT BRITISH STANDARDS, CODES OF PRACTICE, PLANNING / BUILDING REGULATIONS, H & SE LEGISLATION AND CLIENTS PARTICULAR SPECIFICATIONS.

CONFLICTING INFORMATION SHOWN OR IMPLIED SHALL BE REFERRED TO JC CONSULTANCY LTD.

THIS DRAWING AND THE WORKS DEPICTED ARE THE COPYRIGHT OF JC CONSULTANCY LTD AND MAY NOT BE REPRODUCED WITHOUT WRITTEN PERMISSION.

THIS DRAWING MUST BE READ IN CONJUNCTION WITH ALL ENGINEERS, ARCHITECTS AND SPECIALISTS DRAWINGS AND SPECIFICATIONS, TOGETHER WITH THE GENERAL NOTES INCLUDED AT THE REAR OF THE CALCULATION PACKAGE, REF. JC/14/10/2126.

THIS DRAWING MUST BE READ IN CONJUNCTION WITH THE STRUCTURAL ENGINEERS REPORT ISSUED OCTOBER 2013, REF. JC/13/09/1490.

SURVEY DRAWINGS WHICH FORM THESE FEASIBILITY DETAILS HAVE BEEN PROVIDED BY OTHERS. WE CANNOT GUARANTEE THE ACCURACY OF ANY INFORMATION ISSUED BY THIRD PARTIES.

ISSUED FOR INFORMATION
DO NOT USE FOR CONSTRUCTION

Rev.	Date.	Drwn.	Chkd.	Description
A	APR 15	JLH	JCE	FOUNDATION AMENDED. RE-ISSUED TO CLIENT / ARCHITECT FOR INFO. & COMMENTS - NOT FOR CONSTRUCTION.
-	FEB 15	JLH	JCE	ISSUED TO CLIENT / ARCHITECT FOR INFO. & COMMENTS - NOT FOR CONSTRUCTION.

Drawing Status
ISSUED FOR COMMENTS - NOT FOR CONSTRUCTION

jc consultancy LTD
consulting structural & civil engineers

Registered Office;-
Morgan House, Gilbert Drive,
Boston, Lincolnshire, PE21 7TQ.

T: (01205) 317540
E: info@jcconsultancyltd.com

structural engineers
civil engineers
building engineers
conservation engineers

Client
MR K CRICK

Contract
BARN CONVERSION.
RAVENS BANK,
WHAPLODE ST CATHERINE

Drg Title
PROPOSED FOUNDATION G.A
AND DETAILS

Drawn	Checked	Date	Scales
JLH	JCE	DEC 2014	VARIES - SEE PLAN

Job Ref	Drawing Ref	Rev.
JC/14/10/2126	2126-101	A

© This drawing is the property of **jc consultancy** and is issued in confidence.
It must not be copied or disclosed to third parties without written permission.