
© COPYRIGHT DEREK MORRIS
do not scale this drawing

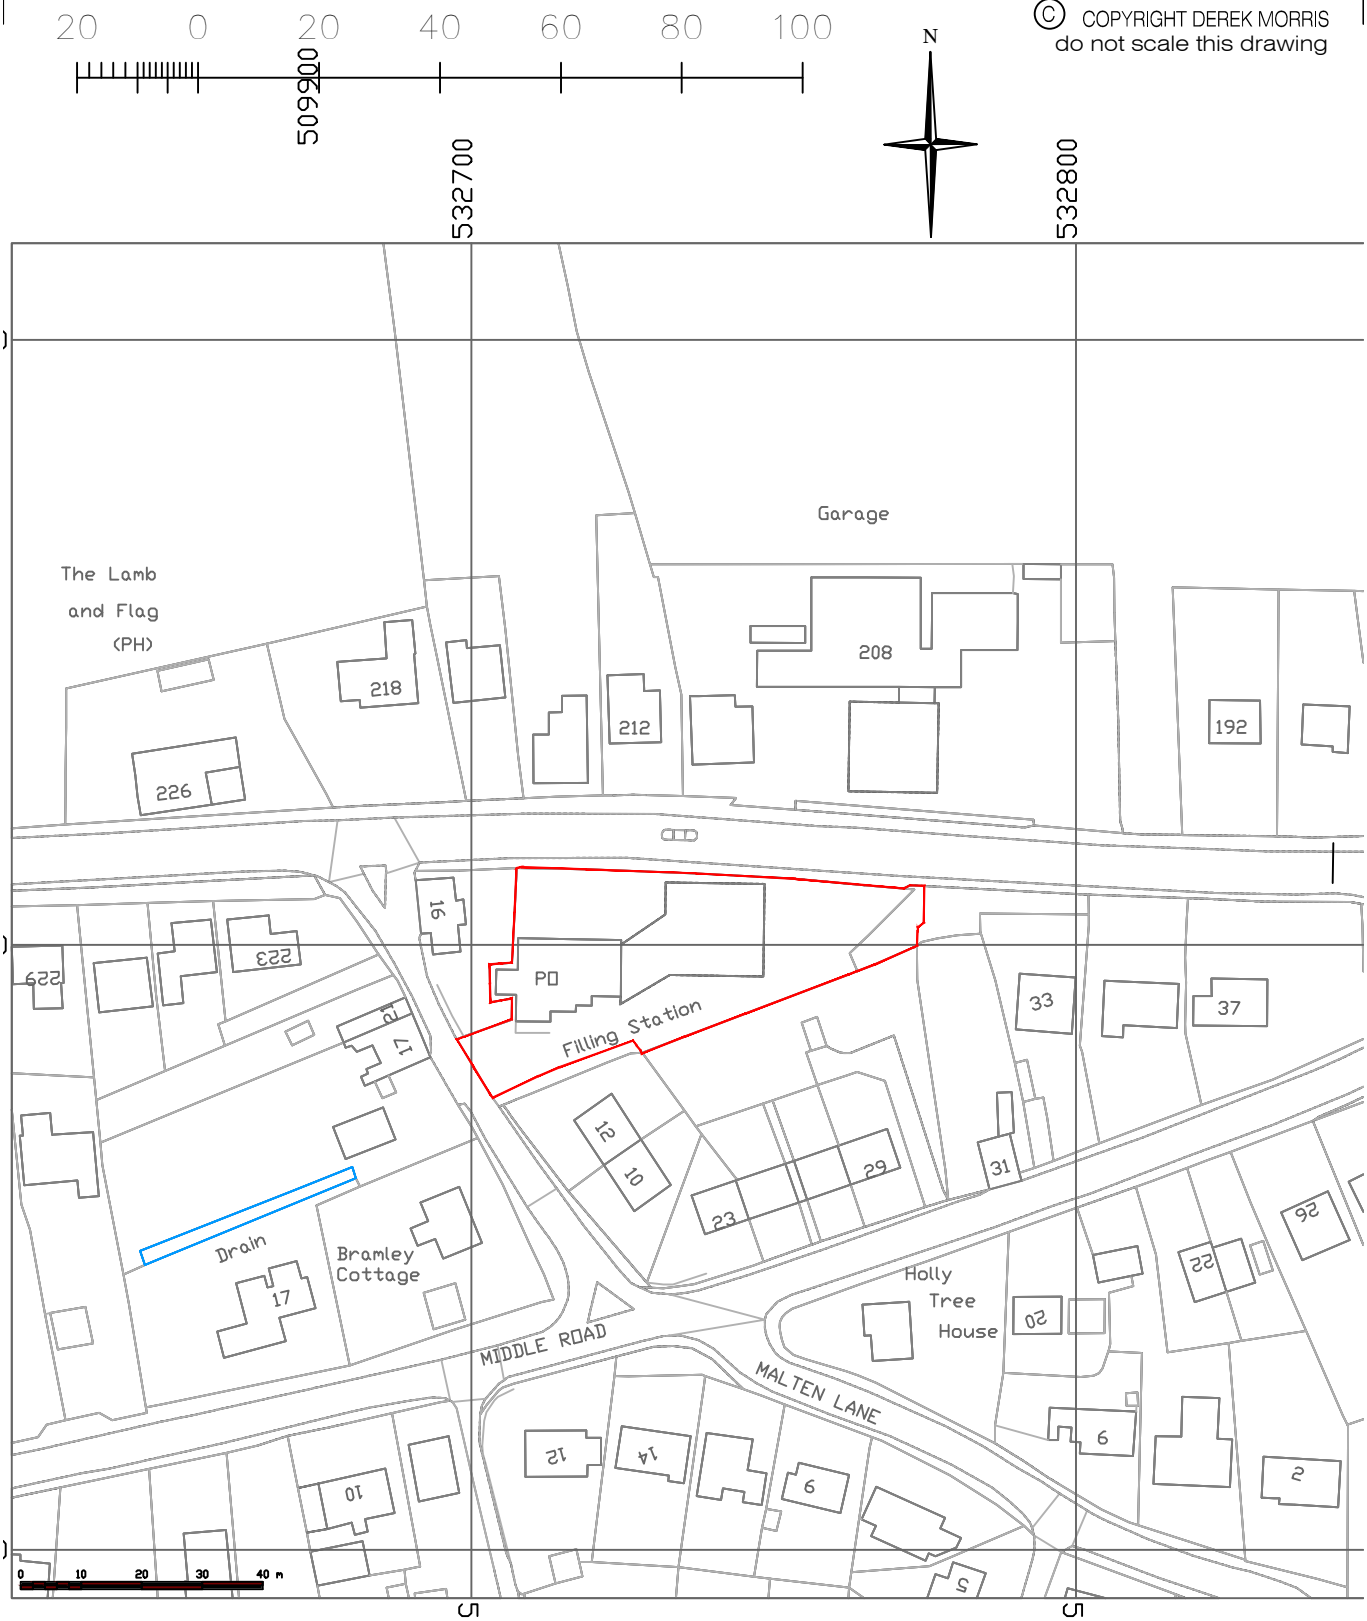

CLIENT + LINCOLNSHIRE CO-OP

PROJECT + WHAPLODE

DRAWING + LOCATION PLAN

JOB NUMBER + 13-25 DRAWING NUMBER + 1325-L

SCALE + 1-1250@A4 REVISION + A

DEREK MORRIS ARCHITECTS LIMITED
THE STUDIO + MALT KILN ROAD + FENTON + LINCOLN + LN1 2EW
Telephone + 01427 718910 Email + info@derekmorris.co.uk