



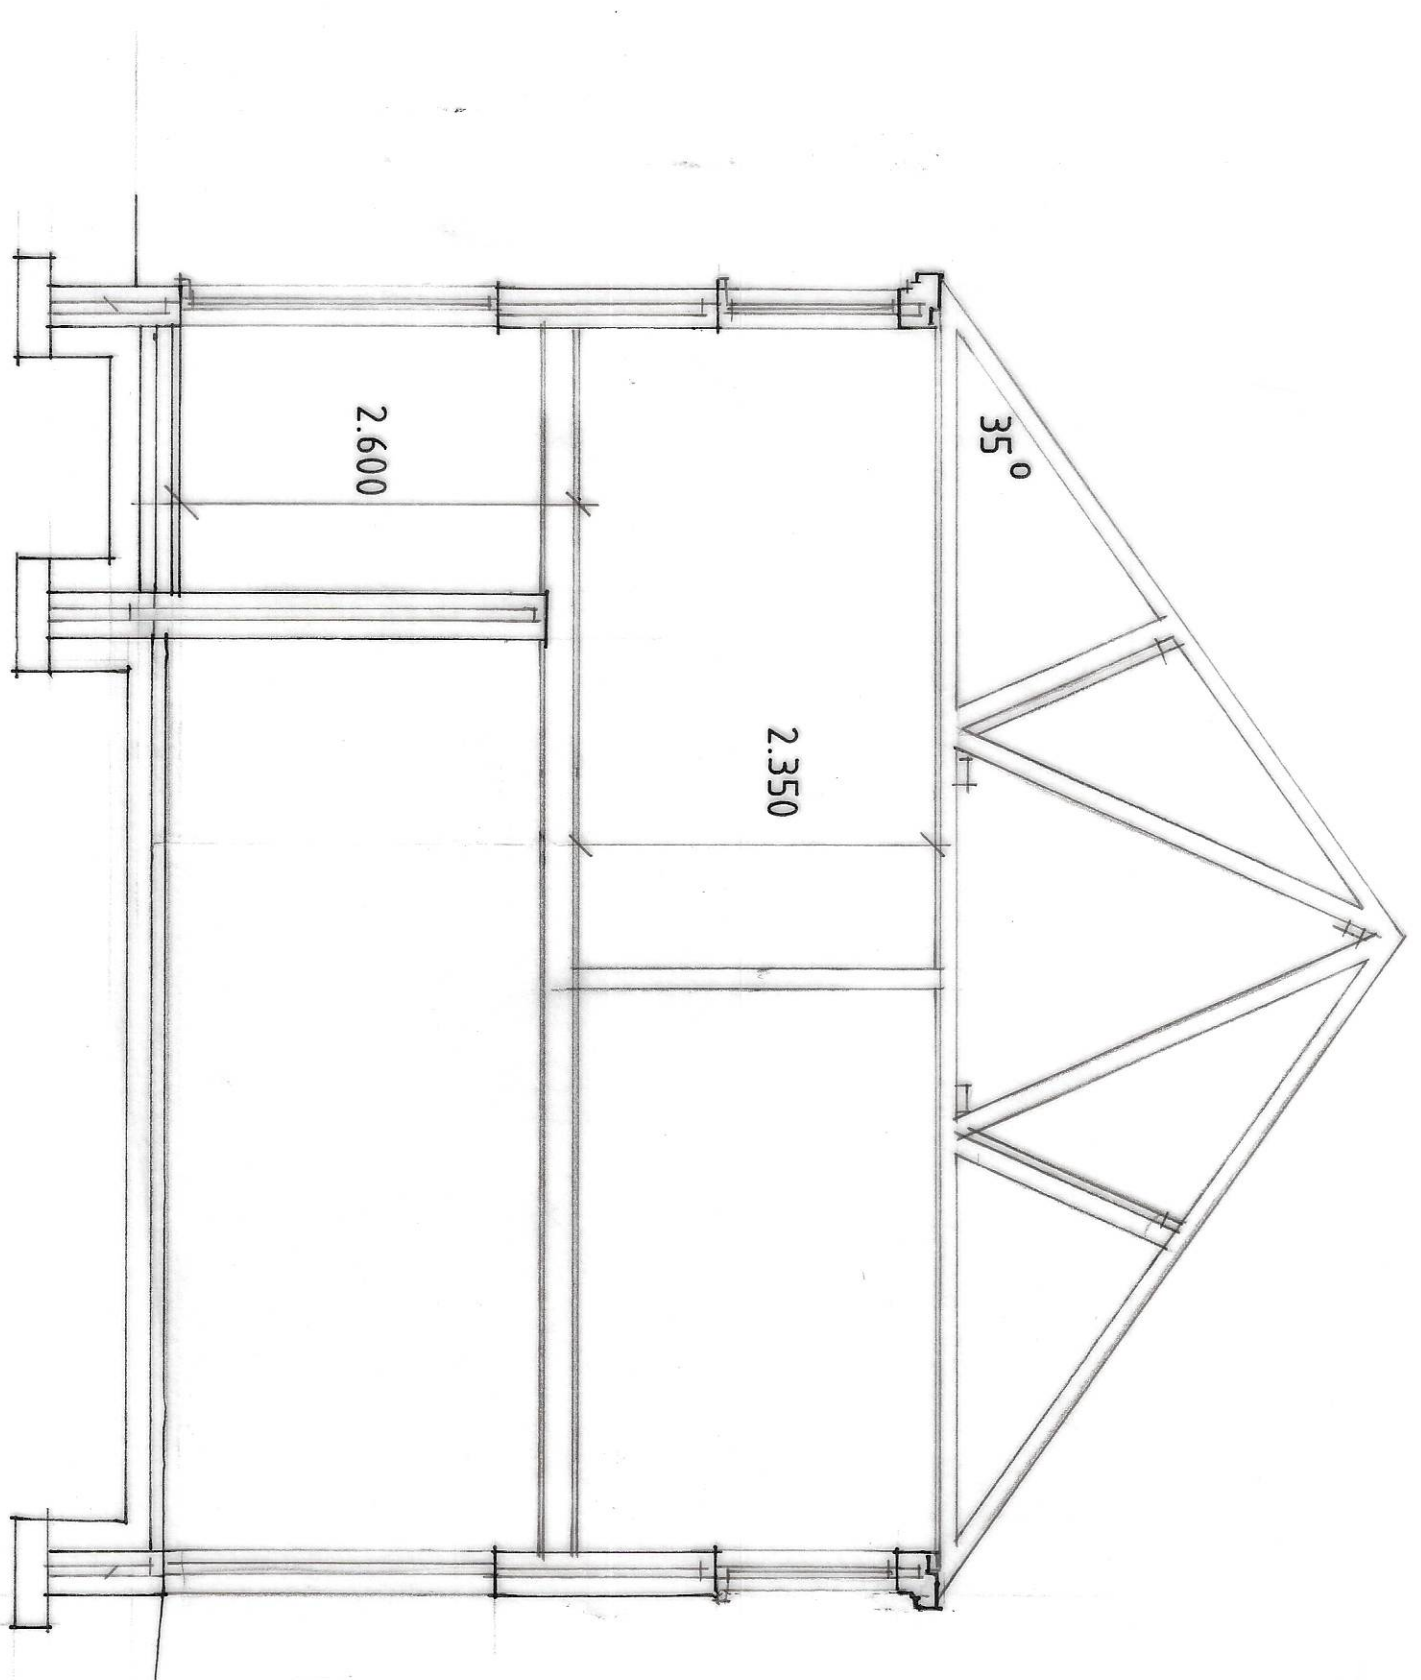

SECTION

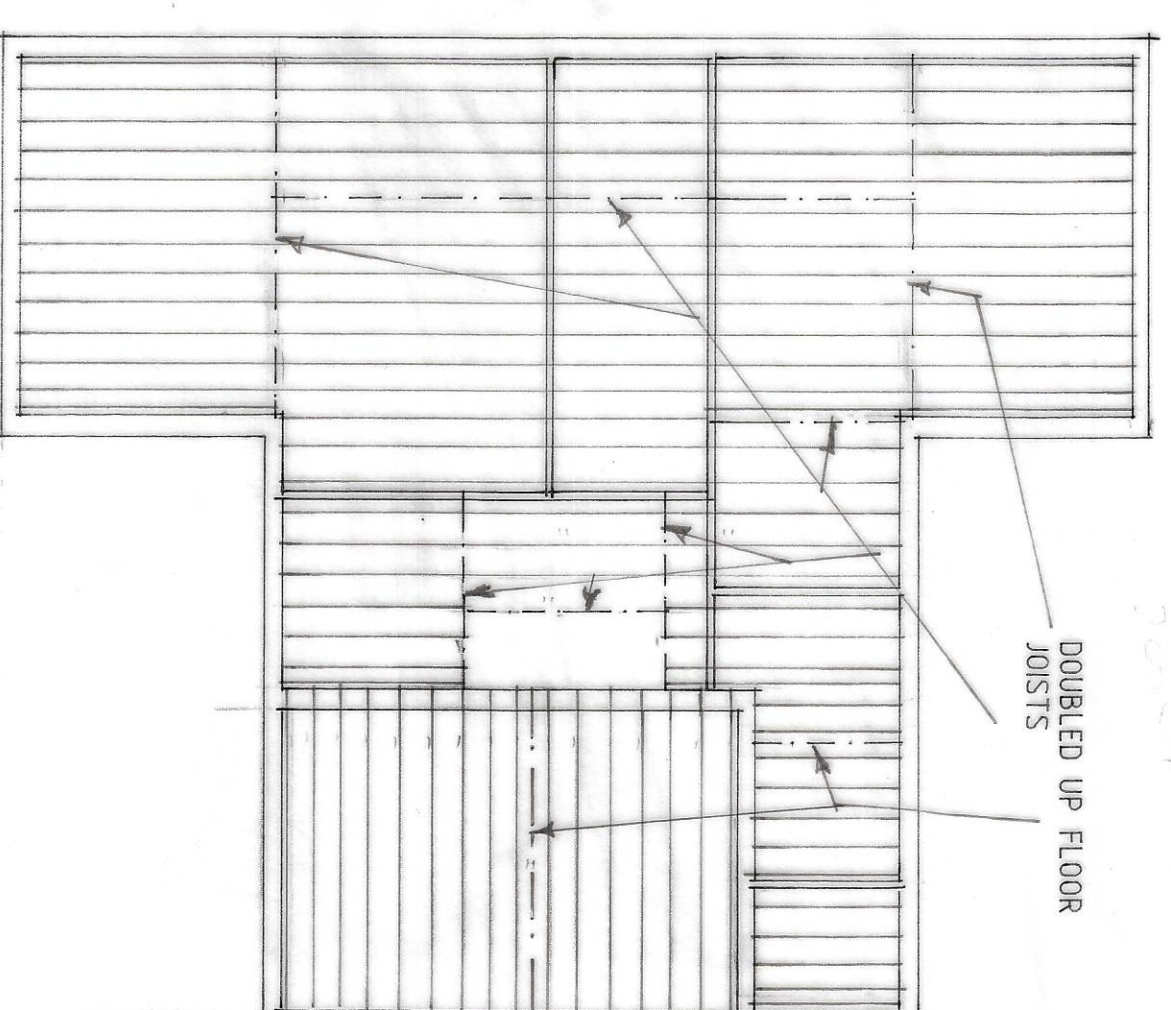

FIRST FLOOR JOIST PLAN

FIRST FLOOR JOISTS TO BE
200 x 50 SCA AT 400 CENTRES

