


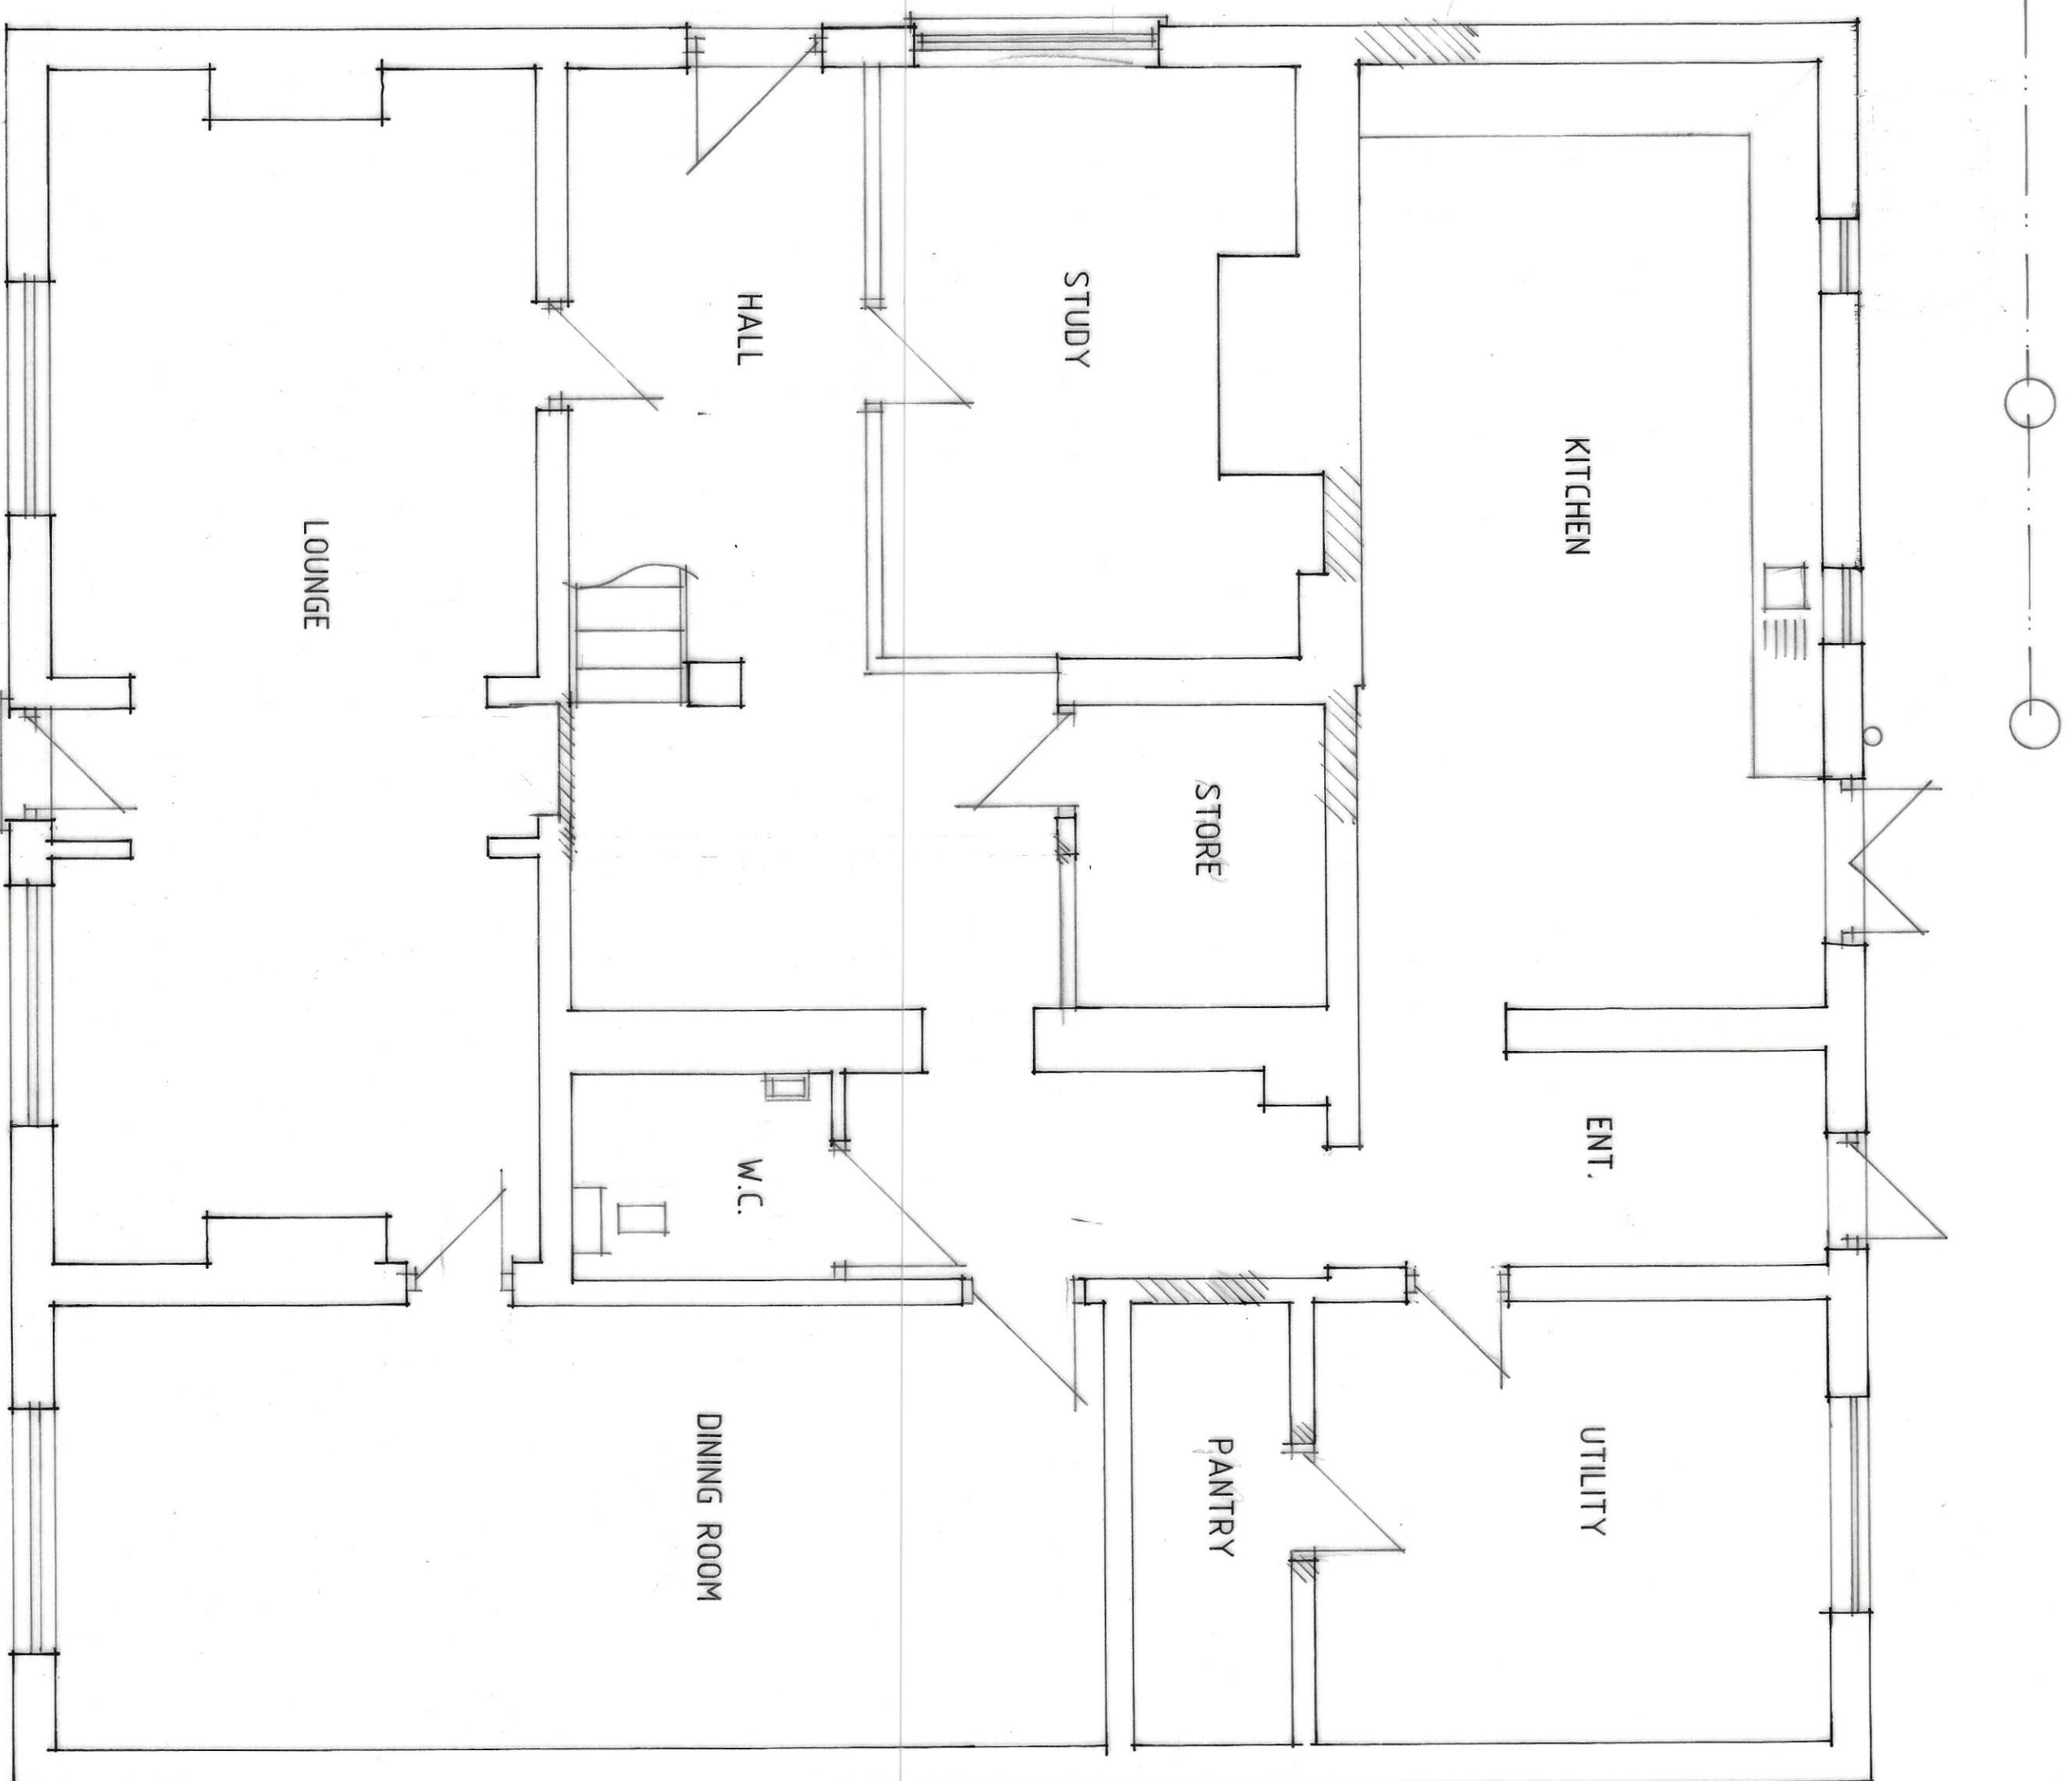

GROUND FLOOR PLAN

B - ALTS - 7/11/22
A - DESIGN ALTS - 13/10/22

Status
DESIGN
CONSULTANTS IN ARCHITECTURE & PLANNING

PROPOSED CHANGE OF USE
OF PUBLIC HOUSE TO
DWELING AT NEW
SARACENS HEAD P.H.,
WASHWAY ROAD, SARACENS
HEAD
FOR

MR. & MRS. J.M. GONZALEZ

PLAN AS PROPOSED

1:50 SD22-029/4

OCT-22 B.GILHAM.

2 Fitchburg Way, Walsingham,
Suffolk Lines NR12 7AD
Tel: 01493 423433 Fax: 01493 430702

