
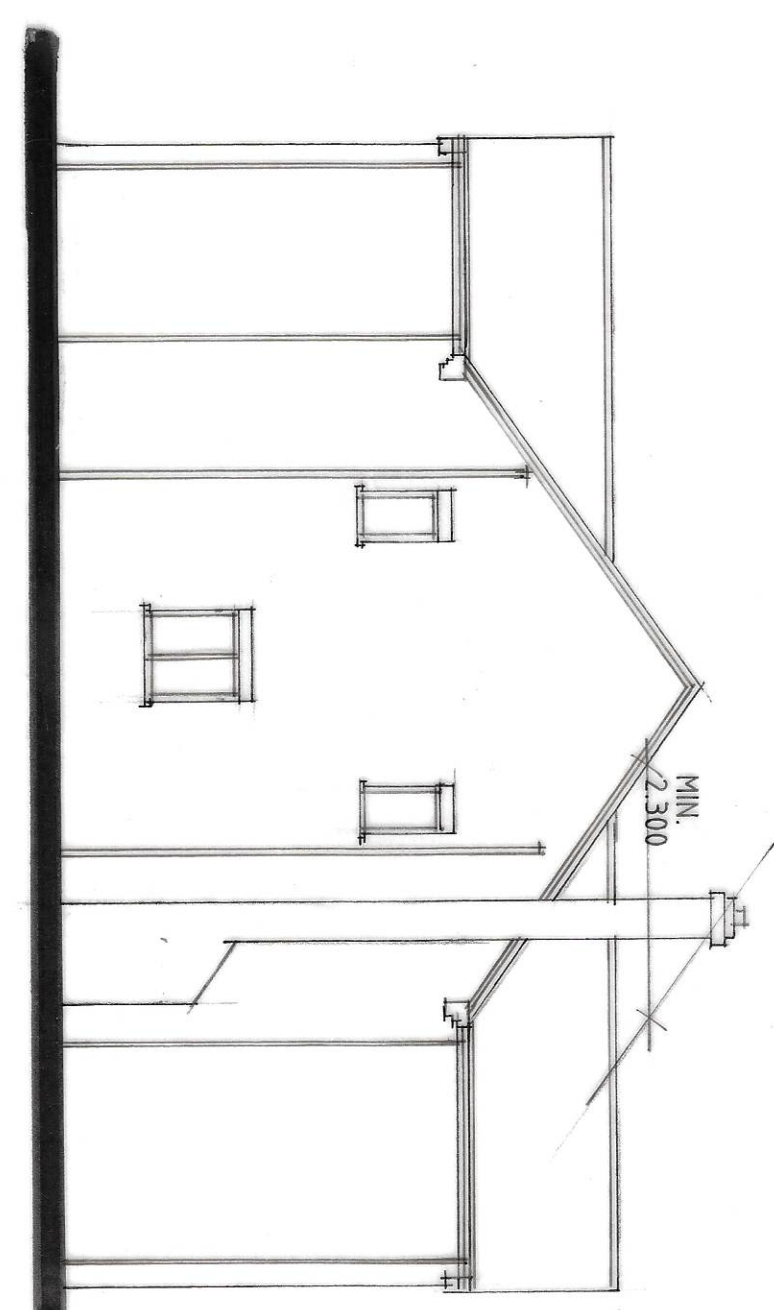
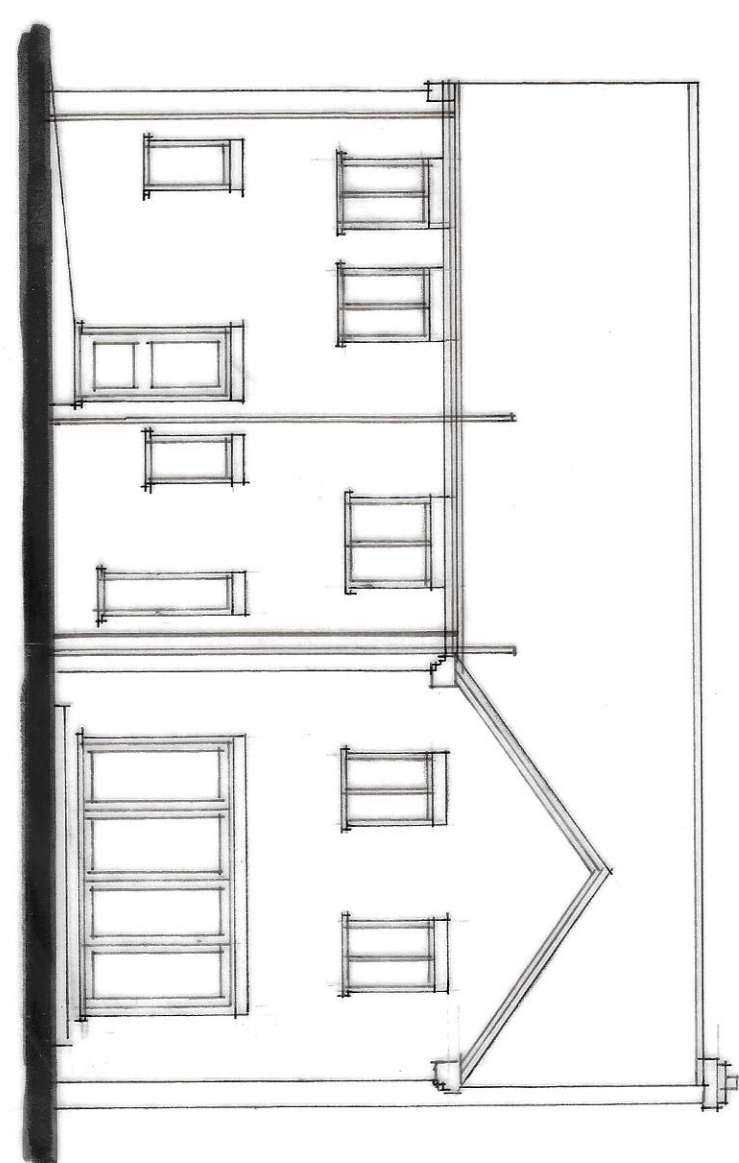
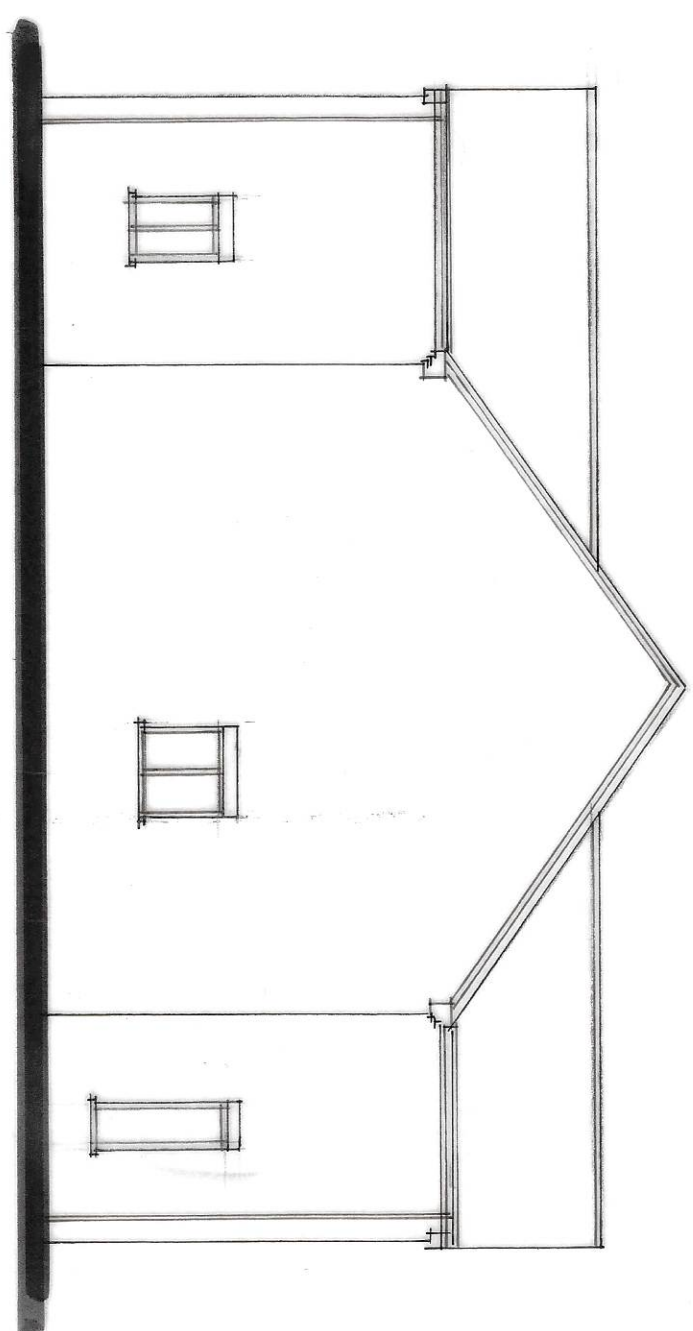





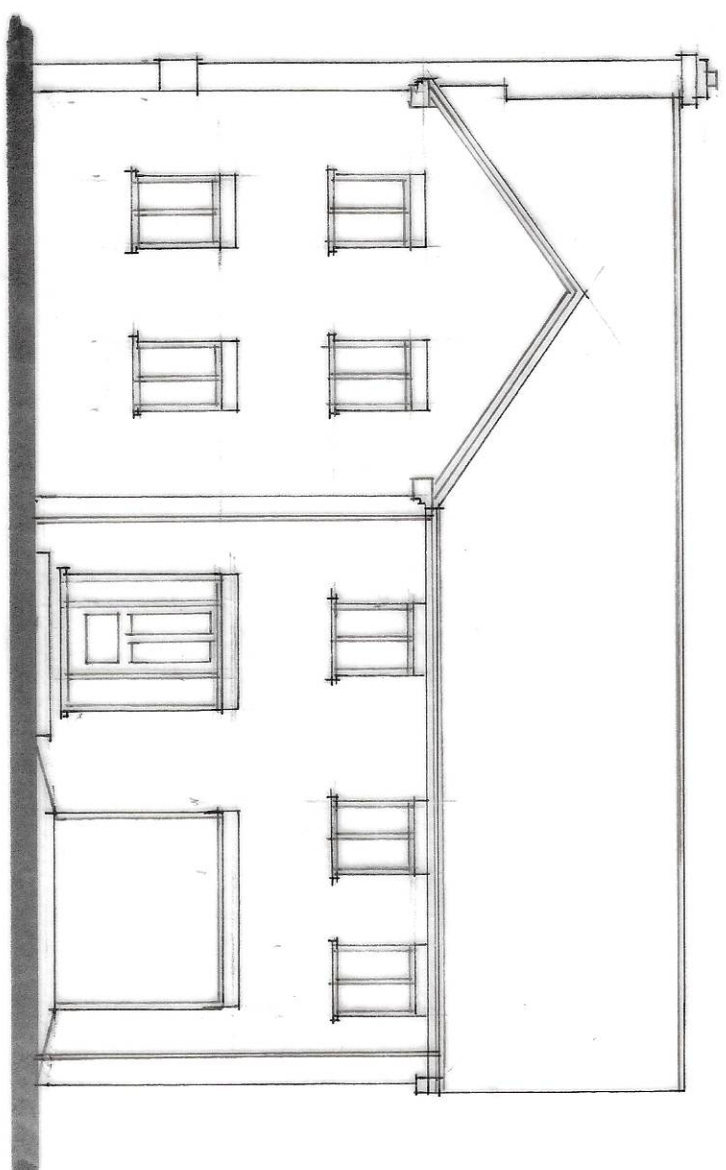


FRONT

SIDE

REAR

SIDE

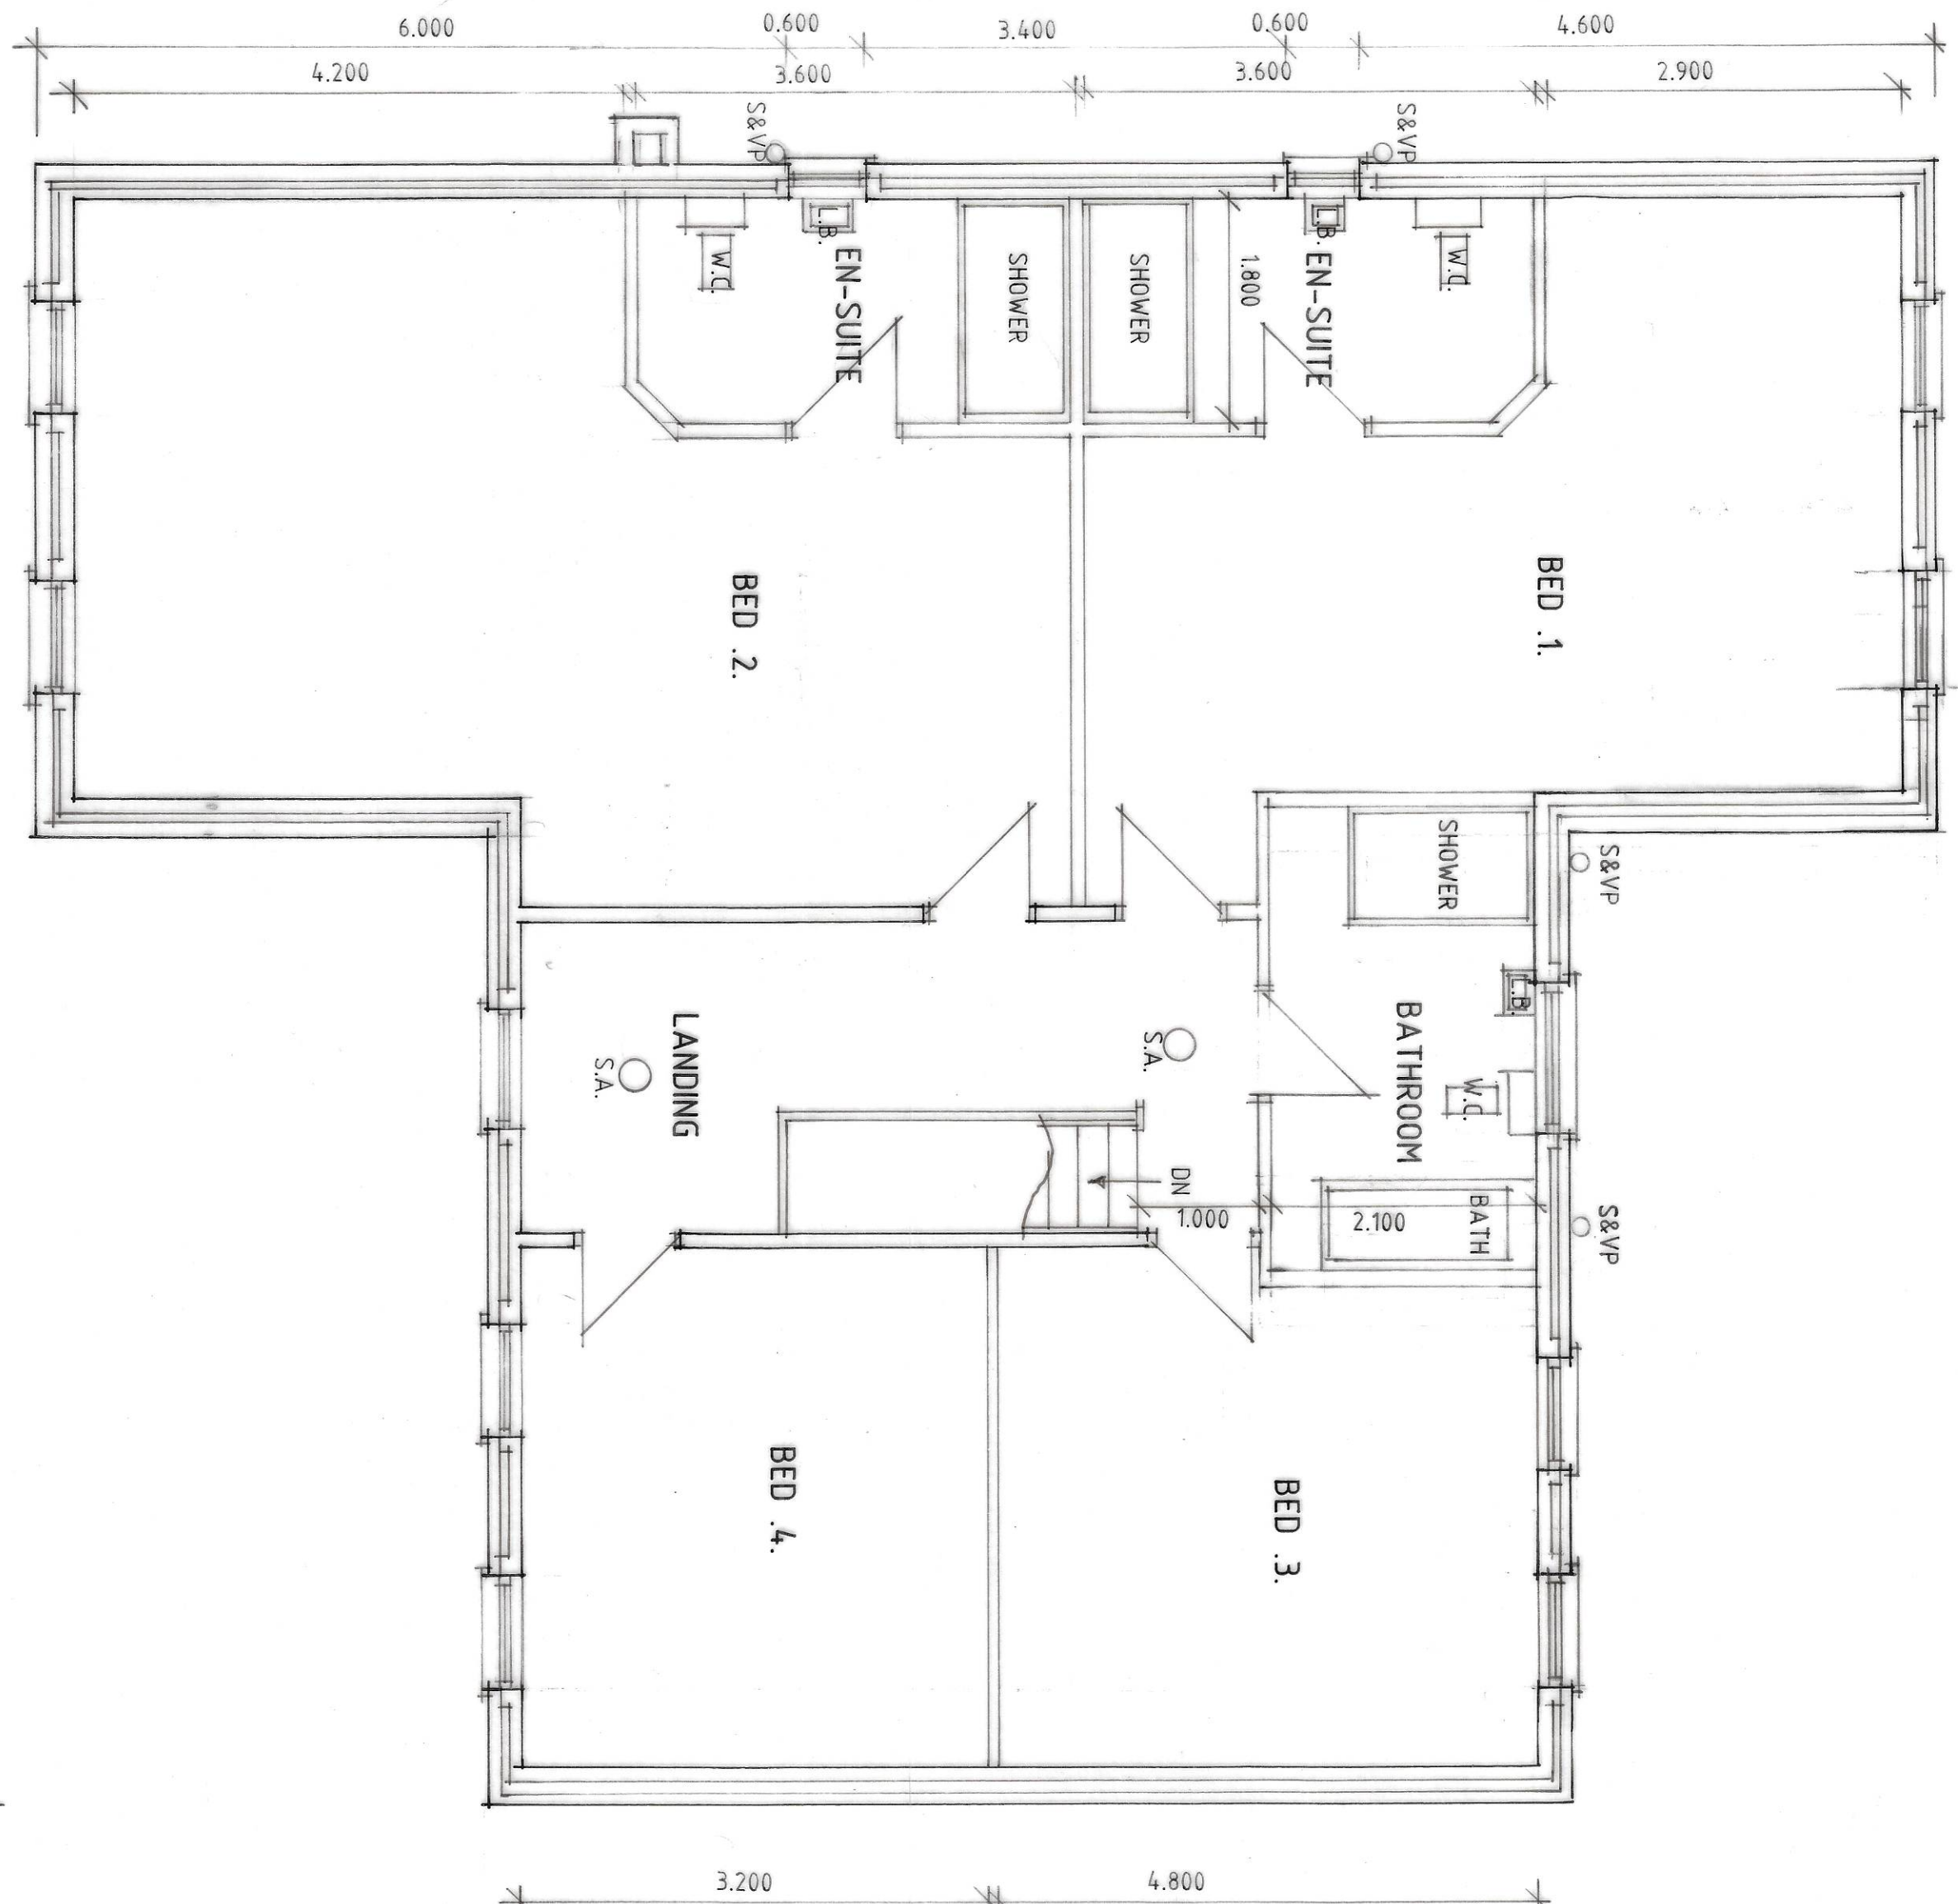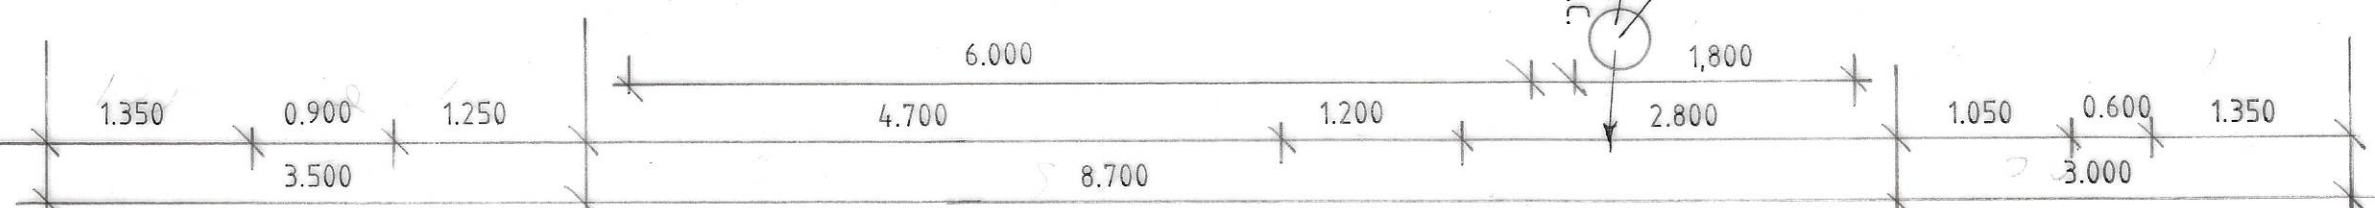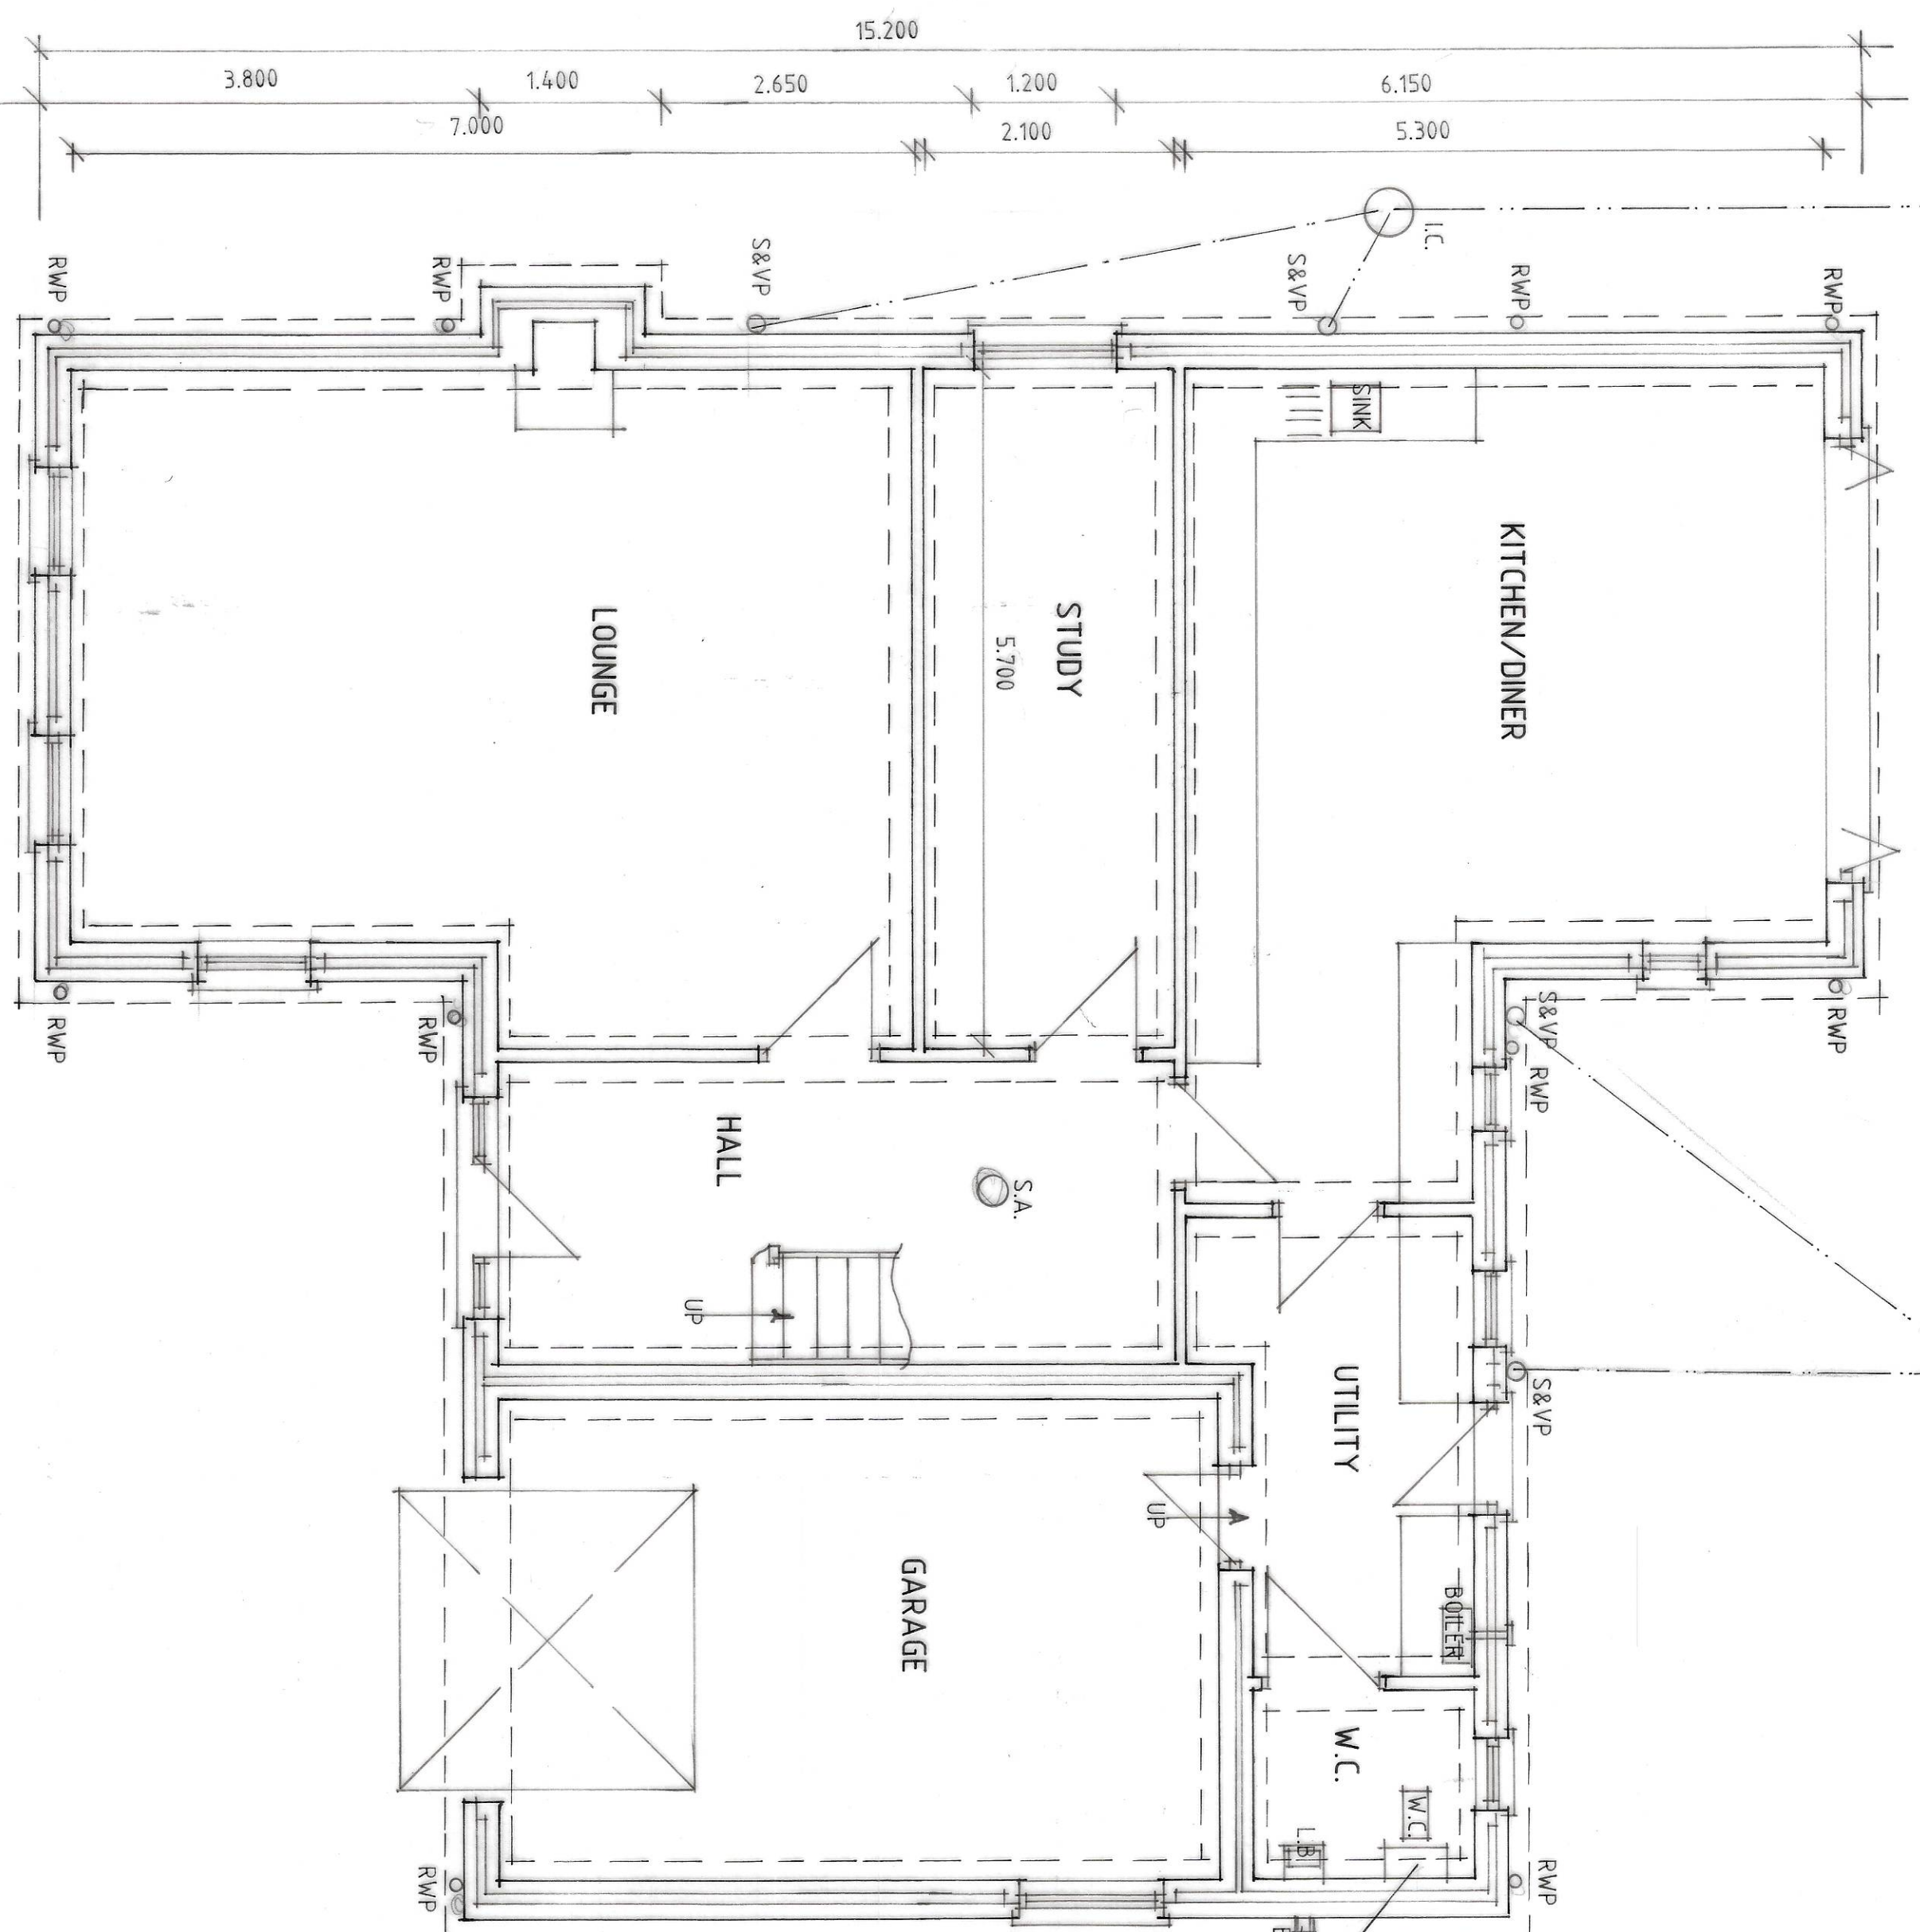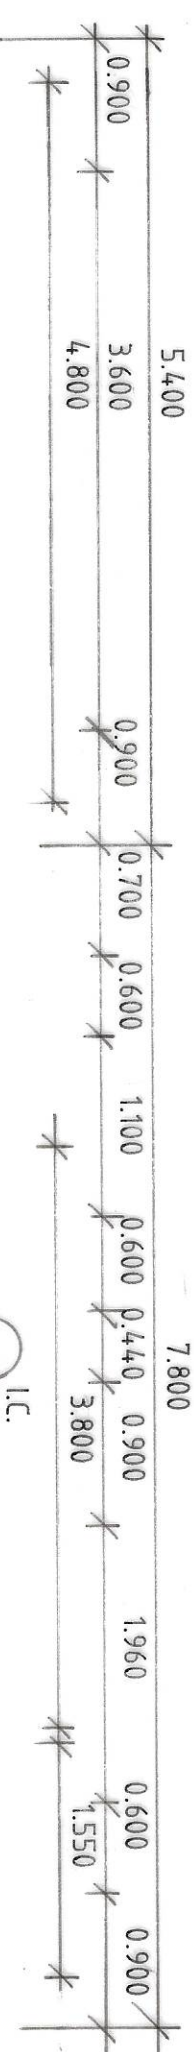

GROUND FLOOR PLAN

FIRST FLOOR PLAN

A - ALTS - 30.11.22

Status  
DESIGN  
CONSULTANTS IN ARCHITECTURE & PLANNING

PROPOSED RESIDENTIAL  
DEVELOPMENT AT NEW  
SARACENS HEAD P.H.,  
WASHWAY ROAD, SARACENS  
HEAD

MR. & MRS. J.M. GONZALEZ.

HOUSE

1:50 1:100 SD22-029/8

OCT-22 B.GILHAM.

2 Edinburgh Walk, Holbeach,  
Spalding, Lincs PE12 7AP  
Tel: 01506 629343 Fax: 01506 699702