




Existing Location Plan 1:1250

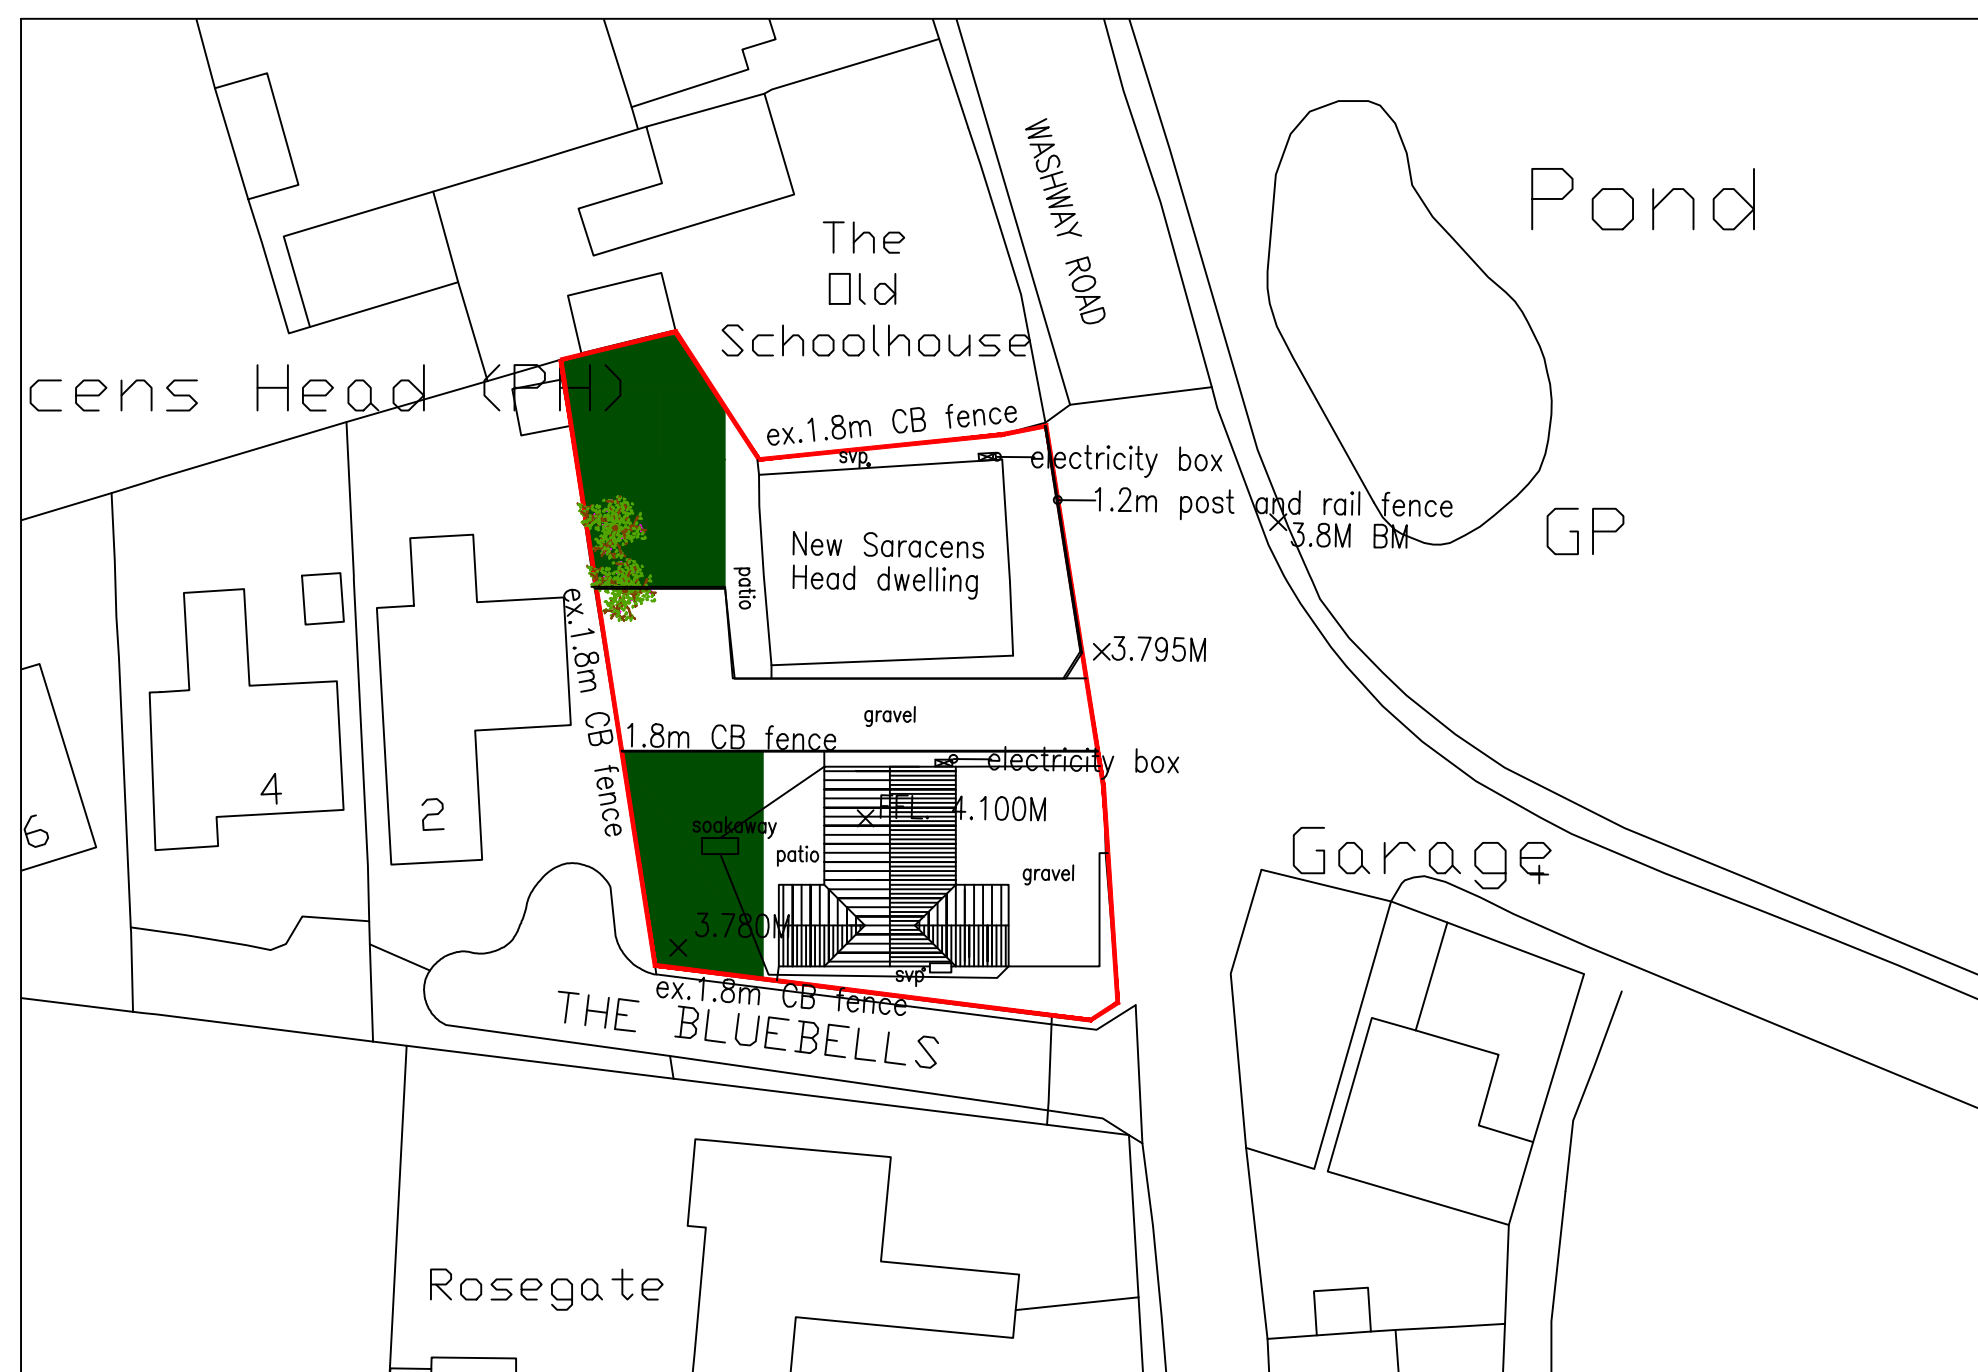

Proposed Site Plan 1:500




Proposed Site Plan 1:500

General Notes:

-Dimensions on all drawings are shown in "mm".

-The contractor, sub-contractor and supplies must verify all dimensions before commencement of any works on site.

-This drawing is to be read in conjunction with any relevant engineers and specialist sub-contractor drawings and specifications.

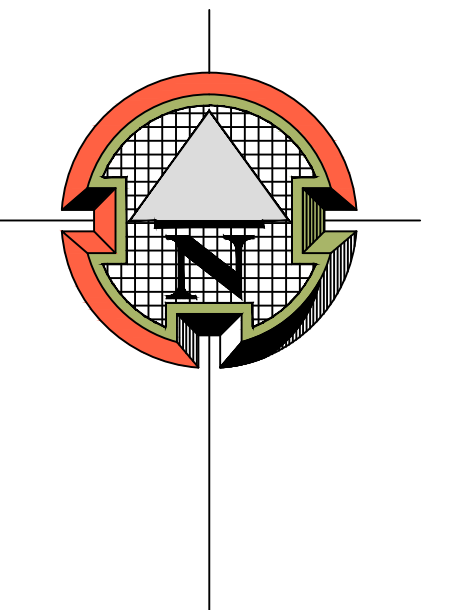

Revisions:
new design

Reference:
168/cond

Pages:
1

Scale:
as shown

Project:
Planning conditions application

Site Address:
New Saracens Head
Washway Road
Saracens Head
Lincs

Client:

Mr and Mrs Gonzalez

ALEXANDRA
Design

Southfork Farm
Seadyke Bank
Murrow
Cambridgeshire
PE13 4SD

T: 07891175649
E: info.alexandradesign@gmail.com