


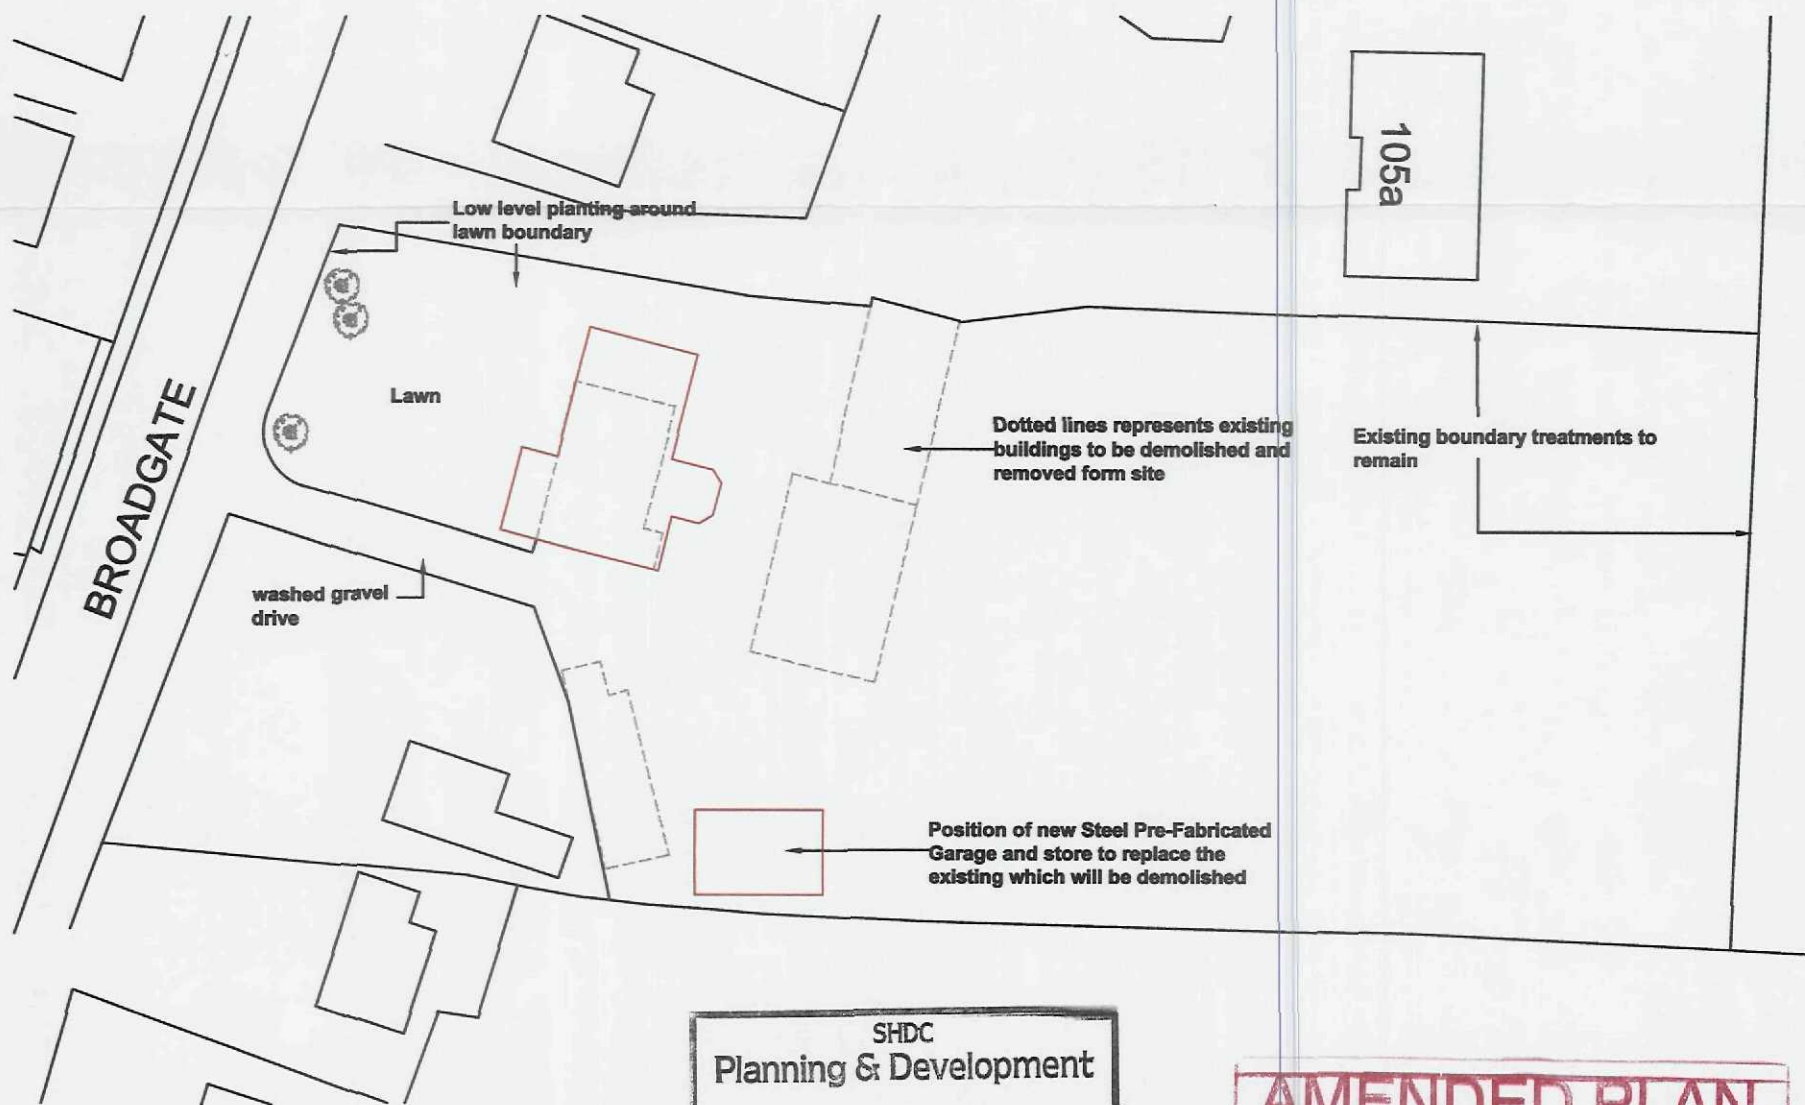

SHDC
Planning & Development
09 JUN 2009
Ref: 0270/09

AMENDED PLAN
Ref. A1

DETERMINED PLAN

rev "B" - 09.06.09 - Site Boundaries amended
rev "A" - 16.04.09 - Amended to suit Client

Date: ****
Scale: as noted

Drawing No:
A3-1708-01"B"



2nd Floor - 58 Sheepmarket
Spalding
PE11 1BH
Tel: 01775 768 921
e-mail: enquiries@remiwaydesign.co.uk

Site:
**107 Broadgate
Whaplode Drove
PE12 0TW**

Client:
Mr & Mrs Fines