
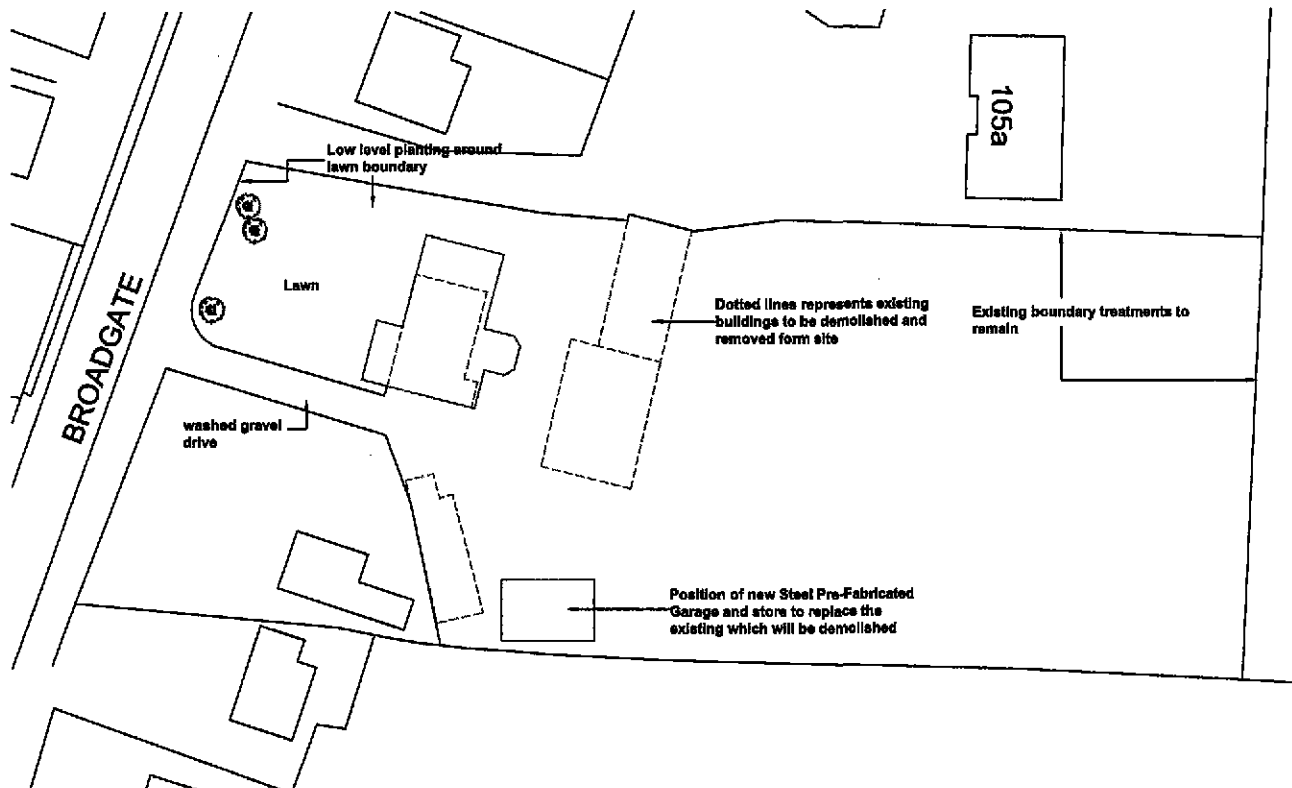


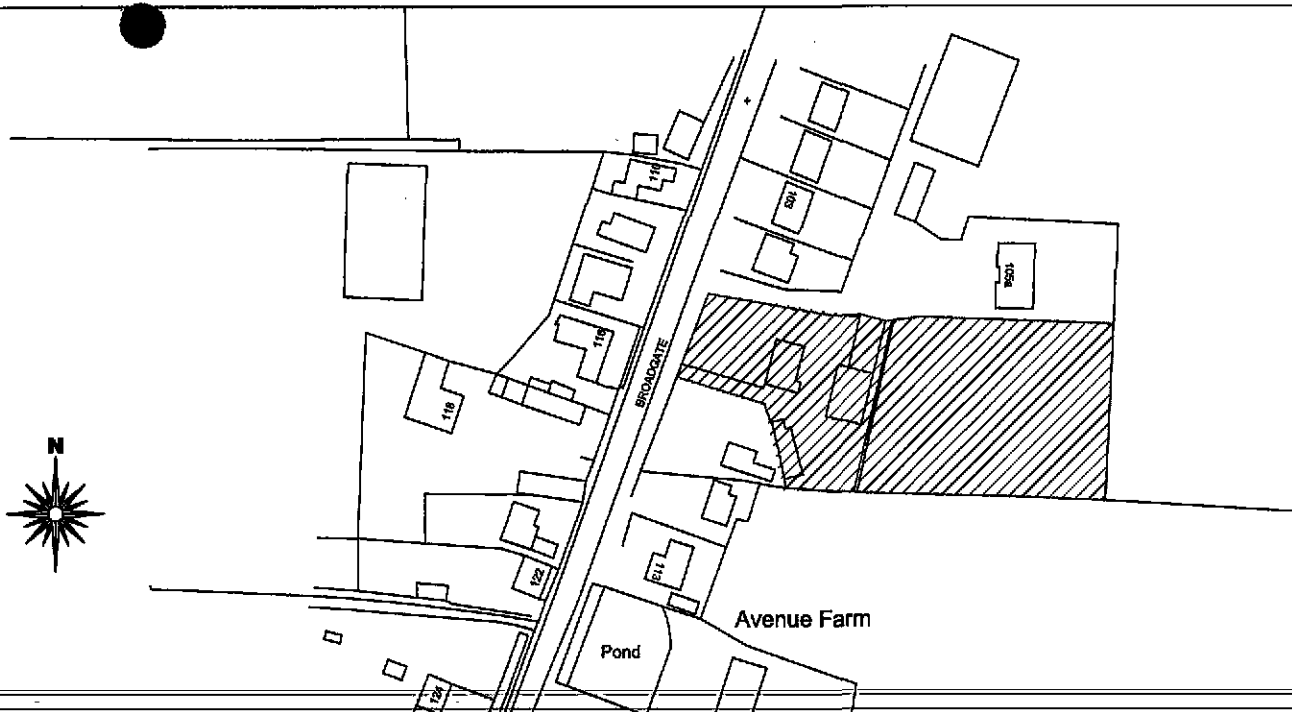

2nd Floor - 88 Sheepmarket
Spalding
PE11 1BH
Tel: 01775 788 921
e-mail: enquiries@remwaydesign.co.uk

Site:

107 Broadgate
Whaplode Drove
PE12 0TW

Client:

Mr & Mrs Fines

rev "B" - 09.06.09 - Site Boundaries amended
rev "A" - 16.04.09 - Amended to suit Client

Date:

Scale: as noted

Drawing No:

A3-1708-01"B"