



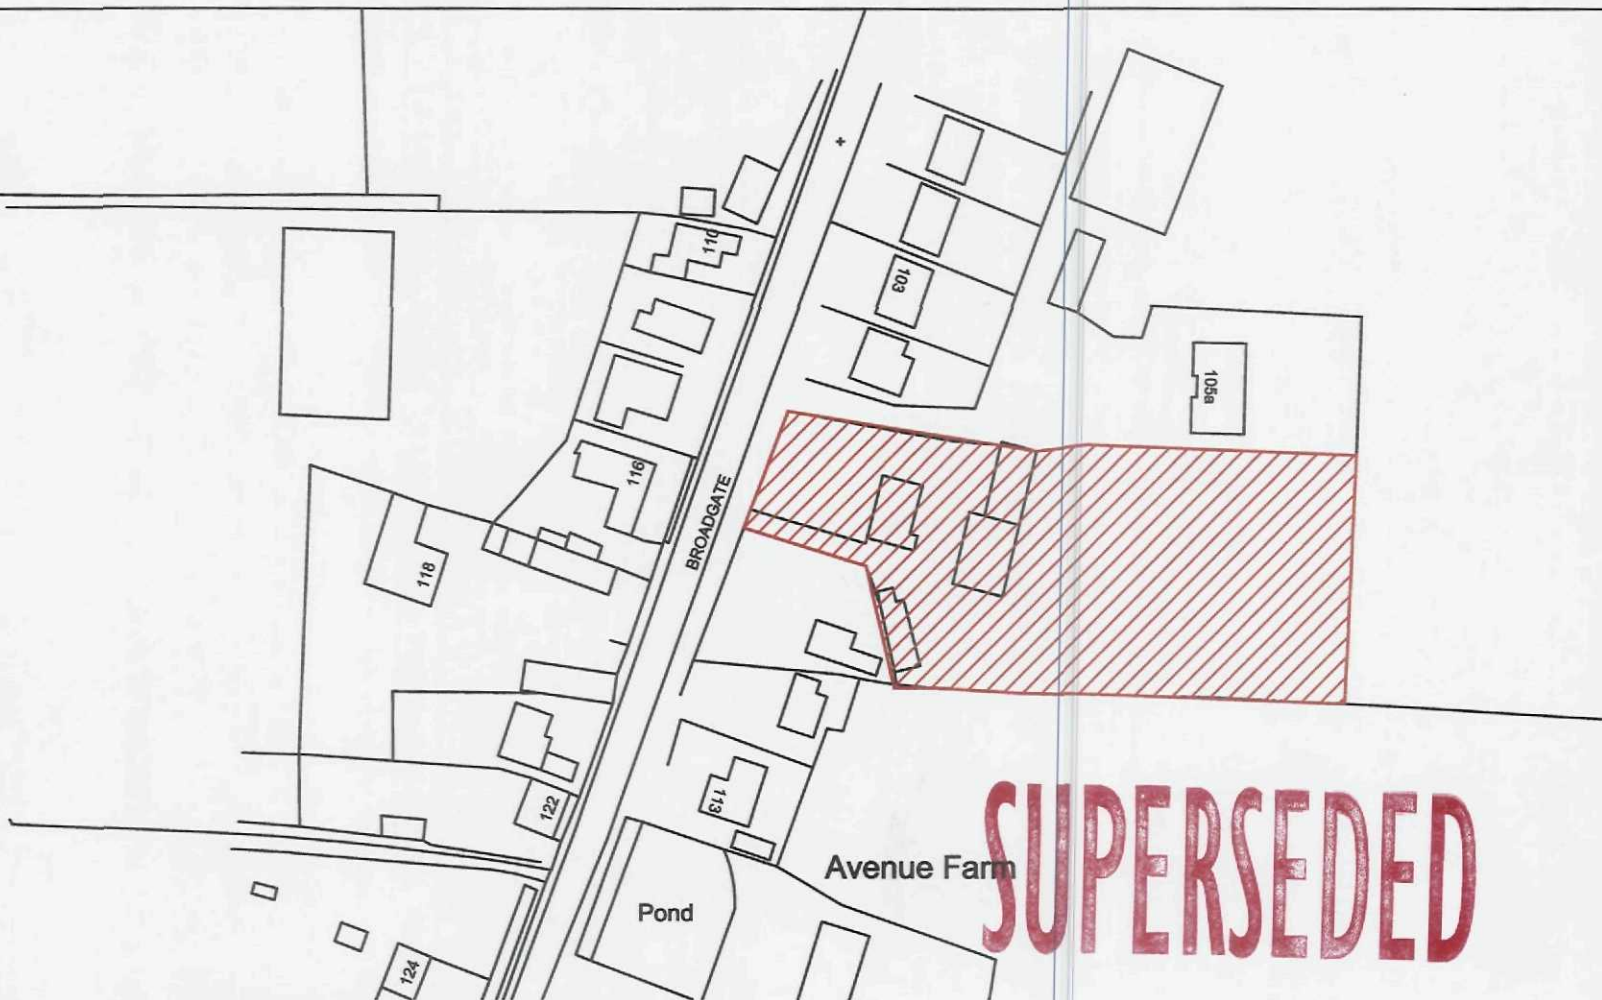

Site Location Plan

Scale 1:1250

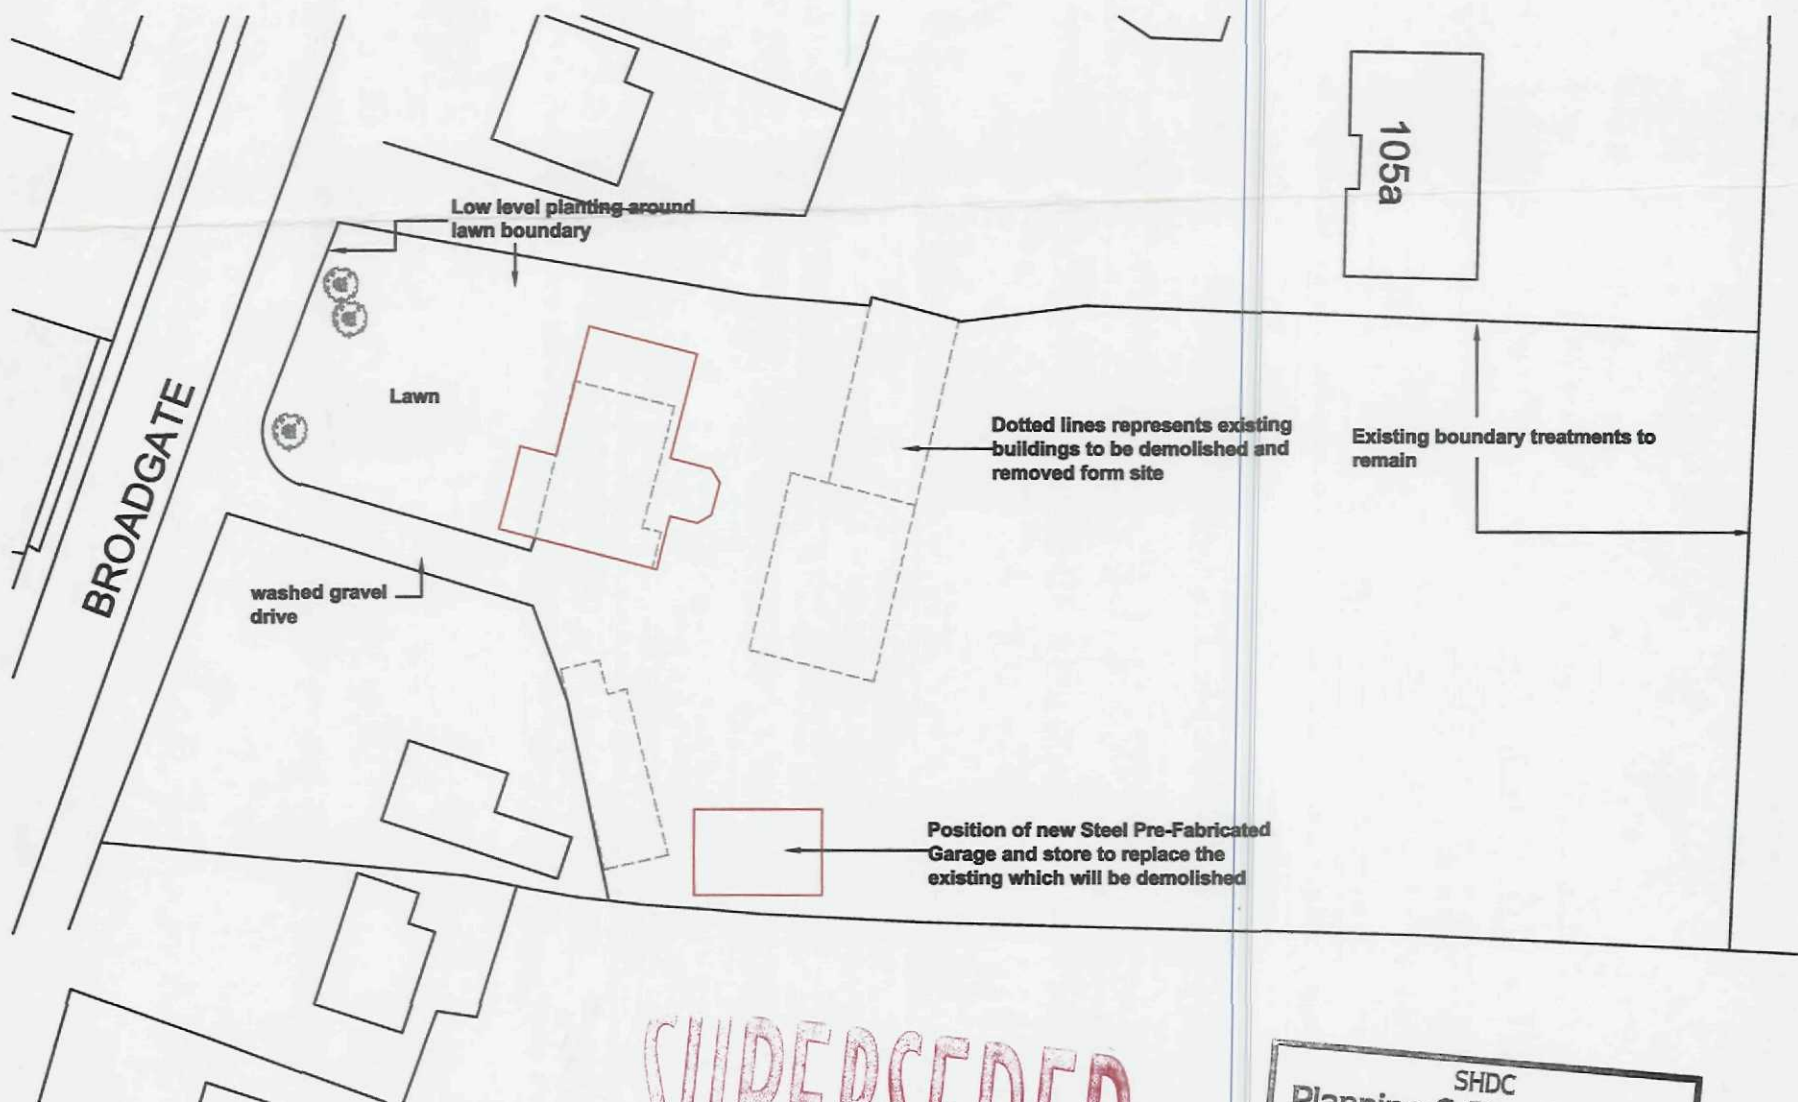

Site Block Plan

Scale 1:500



rev "A" - 16.04.09 - Amended to suit Client

Date : ***** Scale : as noted

Drawing No:
A3-1708-01"A"



2nd Floor - 5B Sheepmarket
Spalding
PE11 1BH
Tel: 01775 768 921
e-mail: enquiries@remwaydesign.co.uk

Site :

107 Broadgate
Whaplode Drove
PE12 0TW

Client :

Mr & Mrs Fines