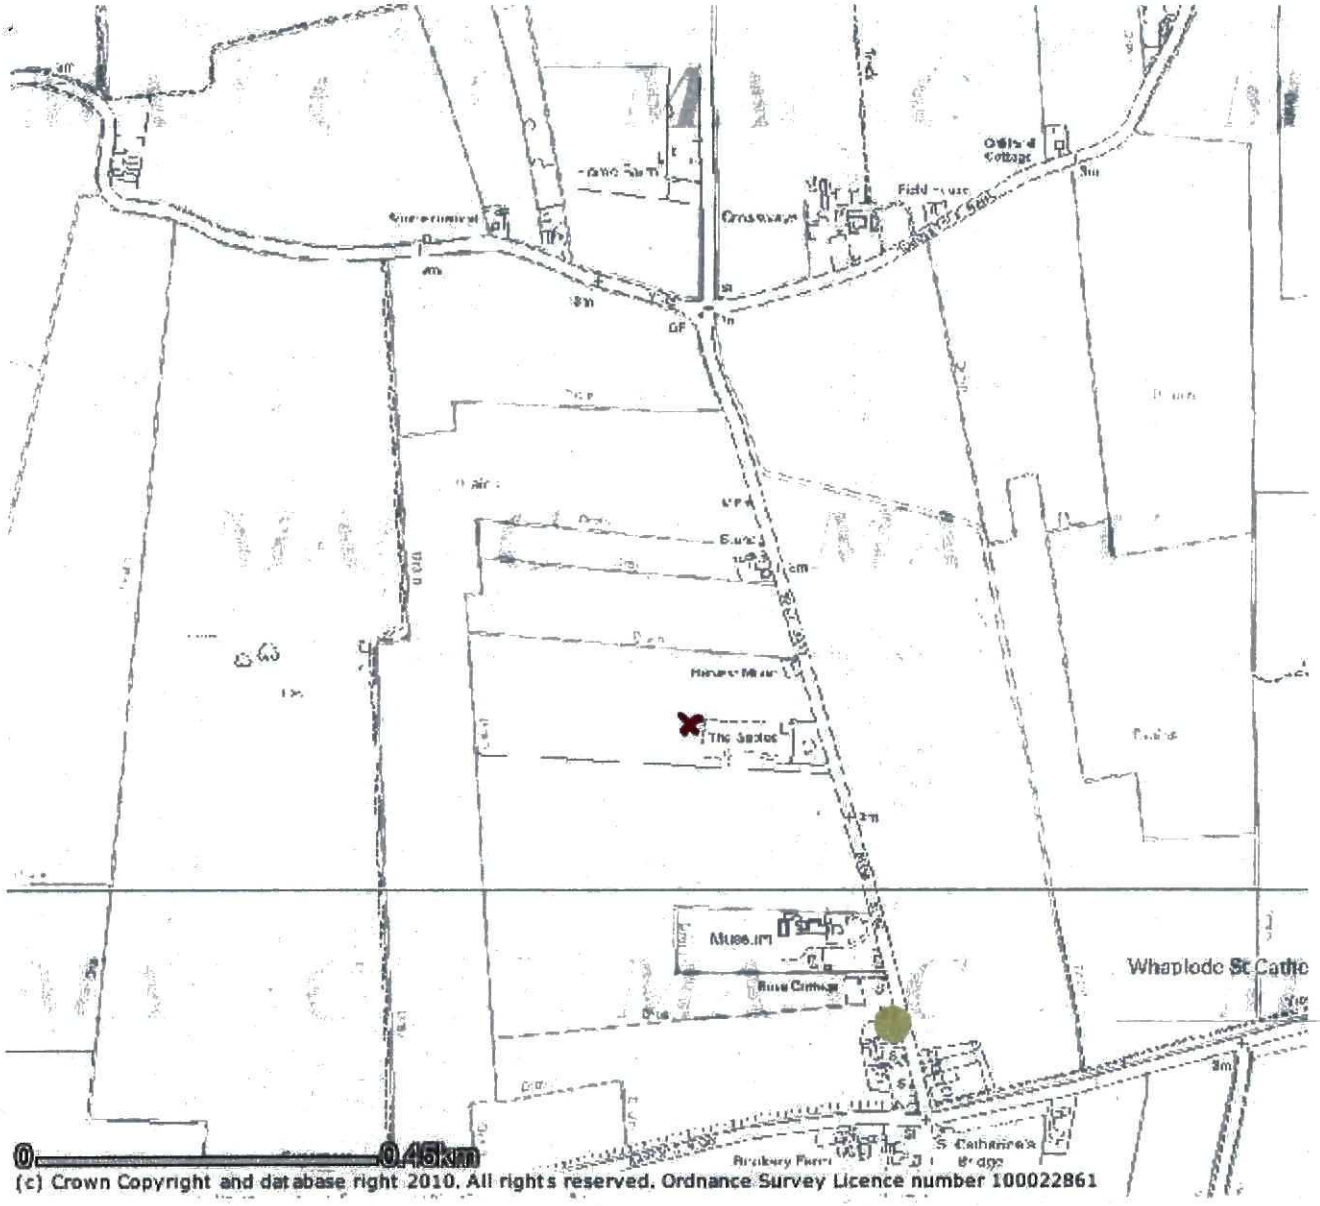



(c) Crown Copyright and database right 2010. All rights reserved. Ordnance Survey Licence number 100022861

x Turbine site

Scale. 1:10000

SHDC
Planning & Development
- 6 APR 2010
Ref: 0272-10

Terms of Use

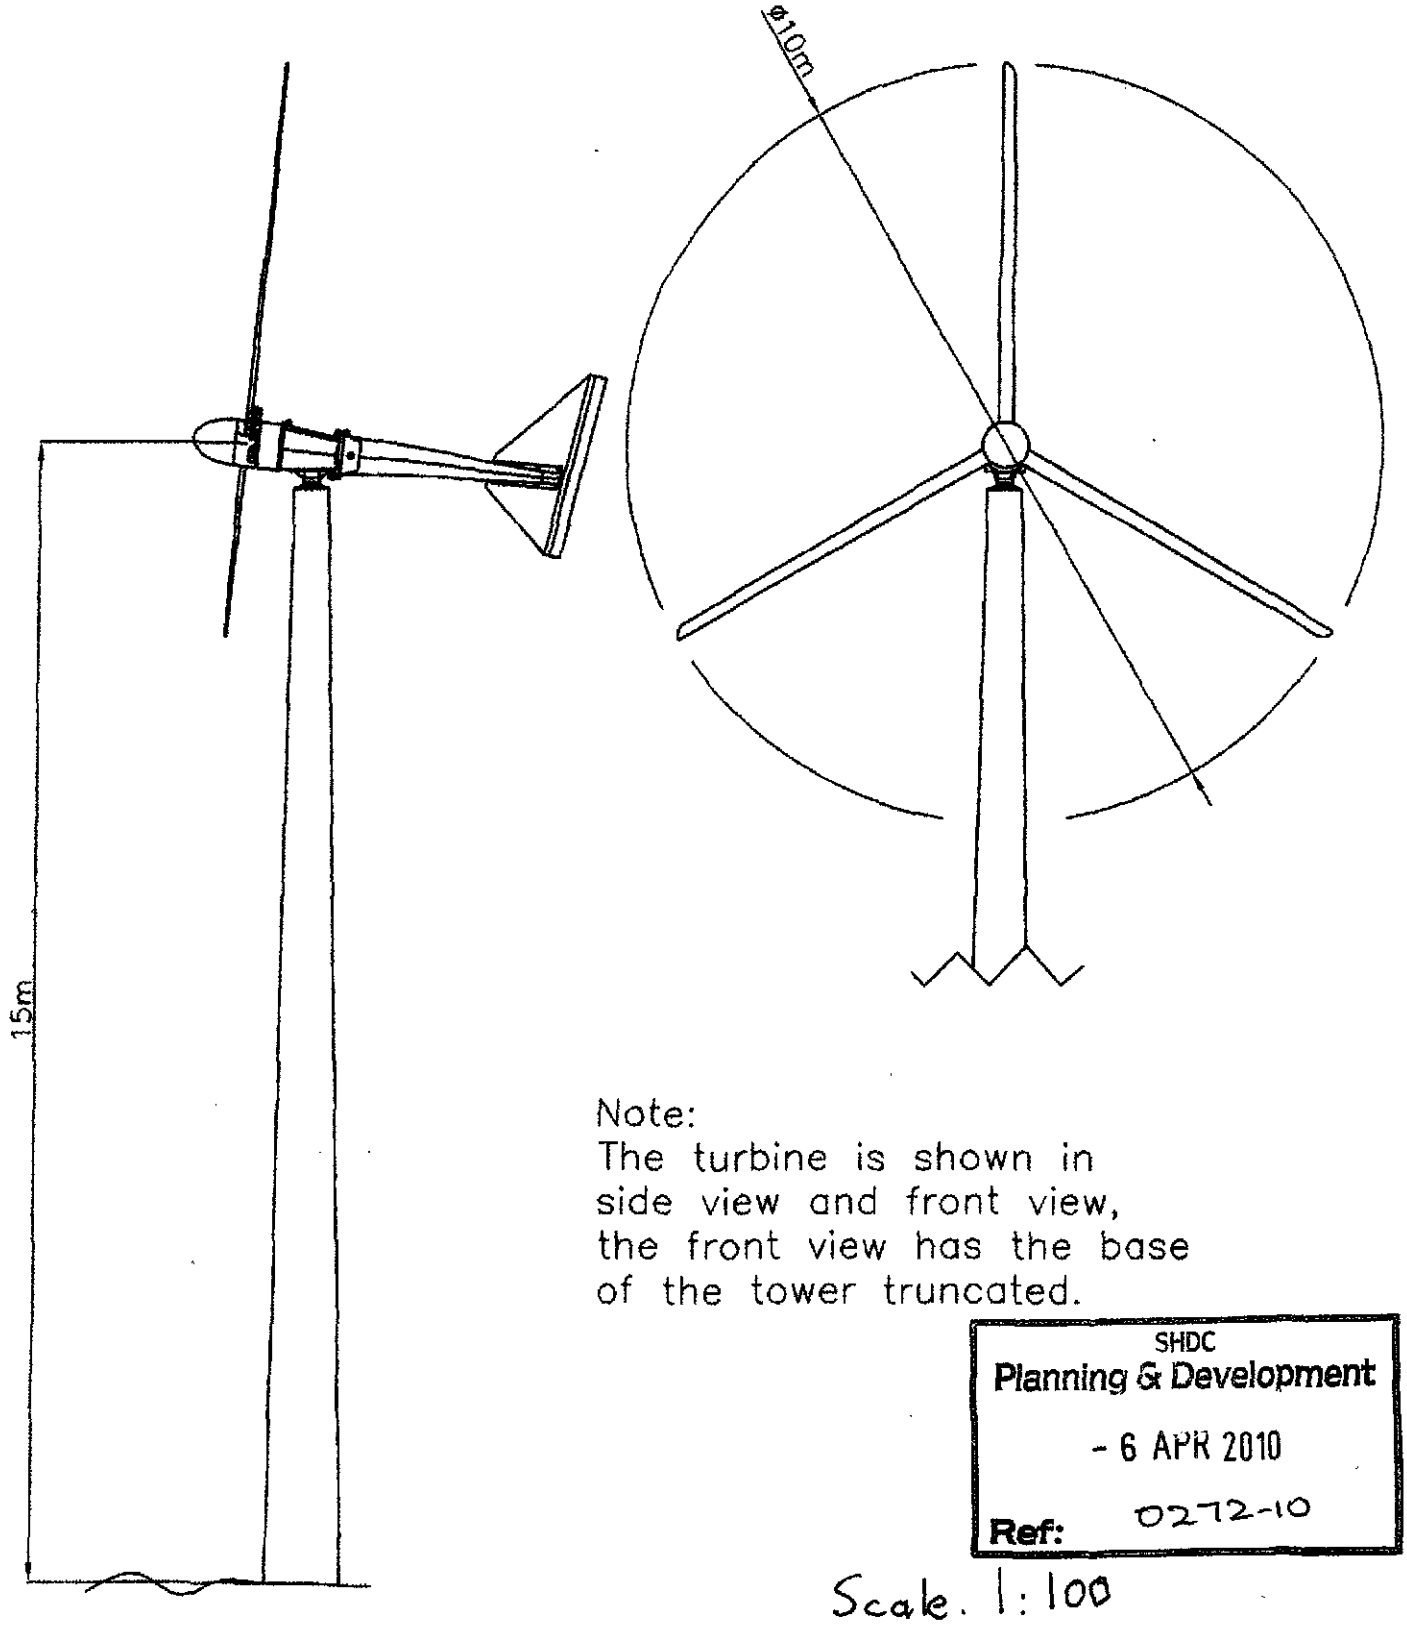

Note:
The turbine is shown in side view and front view, the front view has the base of the tower truncated.

SHDC
Planning & Development
- 6 APR 2010
Ref: 0272-10

Scale. 1:100

	Name	Date
Design		
Drawn	D.G.J.	16/4/7


This drawing and specifications, herein, are the property of J.A.GRAHAM Renewable Energy Services and shall not be reproduced, copied or used in whole or in part for the manufacture or sale of items without written permission from J.A.GRAHAM

© Copyright 2006 J.A.GRAHAM

WESTWIND TURBINES
J.A.GRAHAM
3 Cramavy Rd, Crumlin
Co. Antrim BT29 4TF.
Tel/Fax: 028 9445 2437
Email: info@westwindturbines.co.uk

Title: 20kW on 15m mono pole


Drg No: 20kW15m mono | Rev:

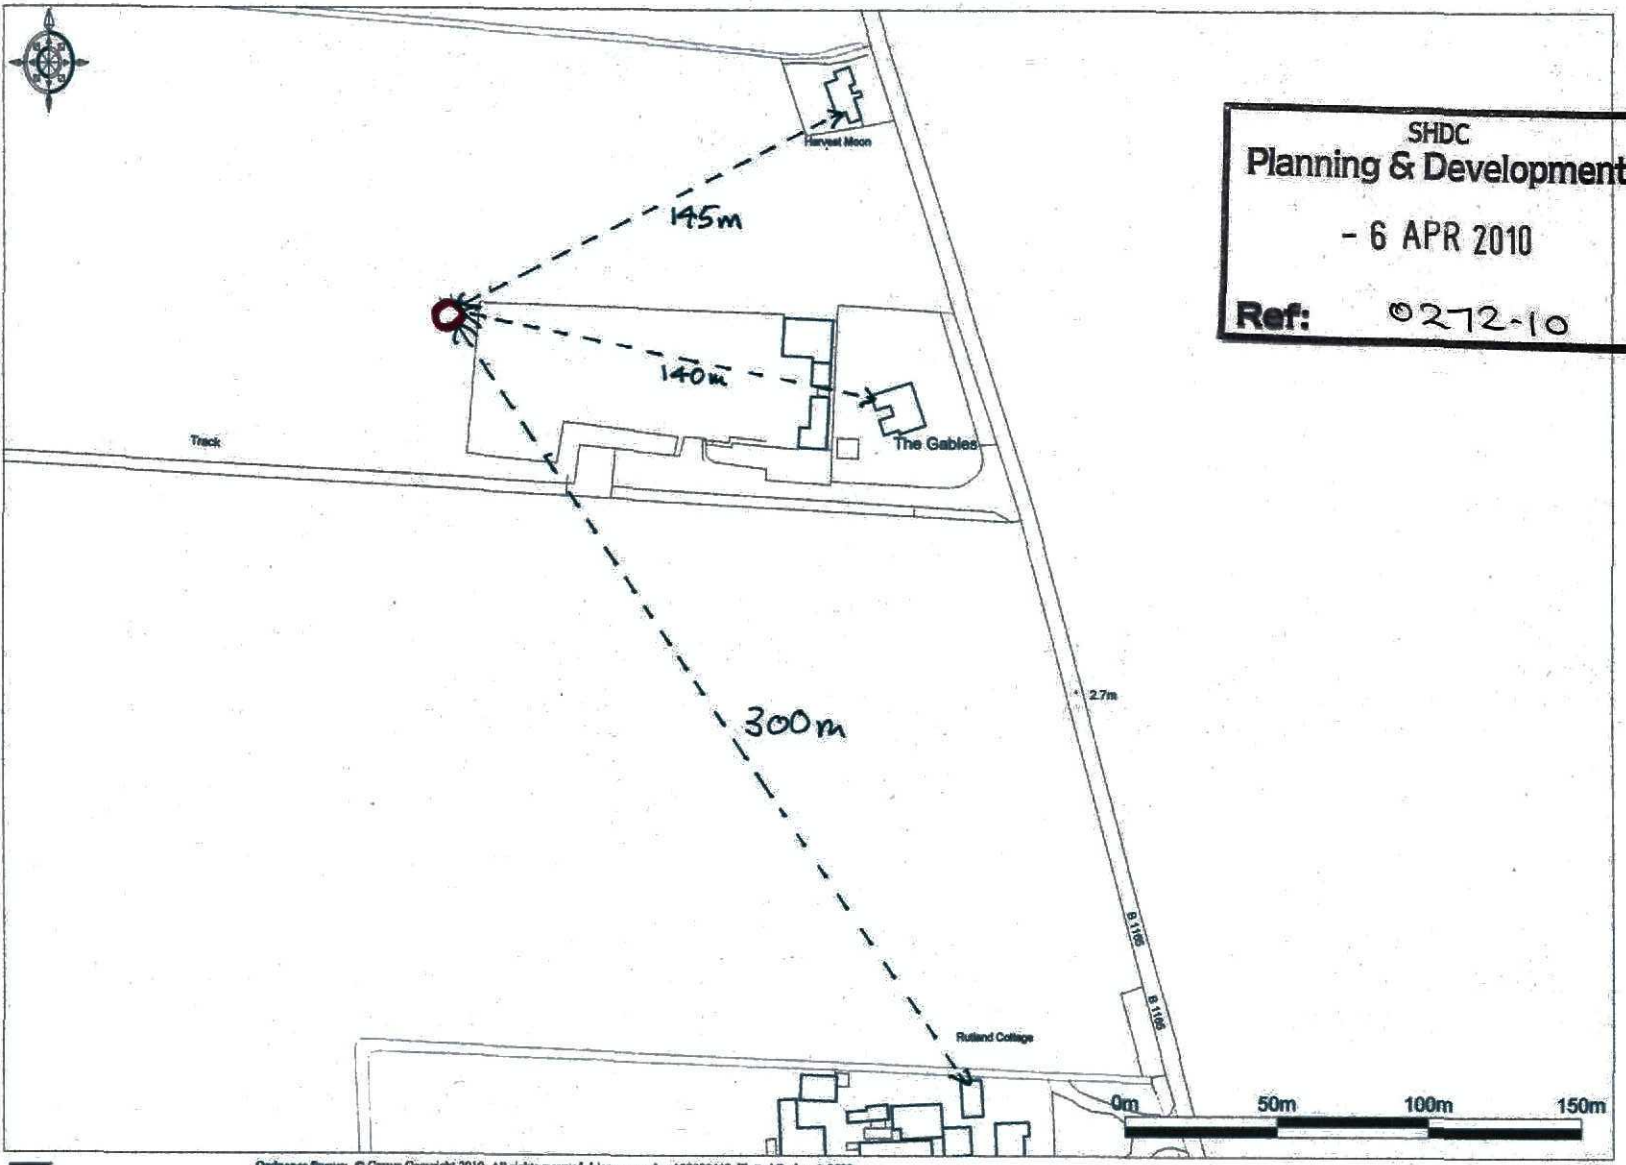

Ordnance Survey © Crown Copyright 2010. All rights reserved. Licence number 100020449. Plotted Scale - 1:2500

Promap®

Distances

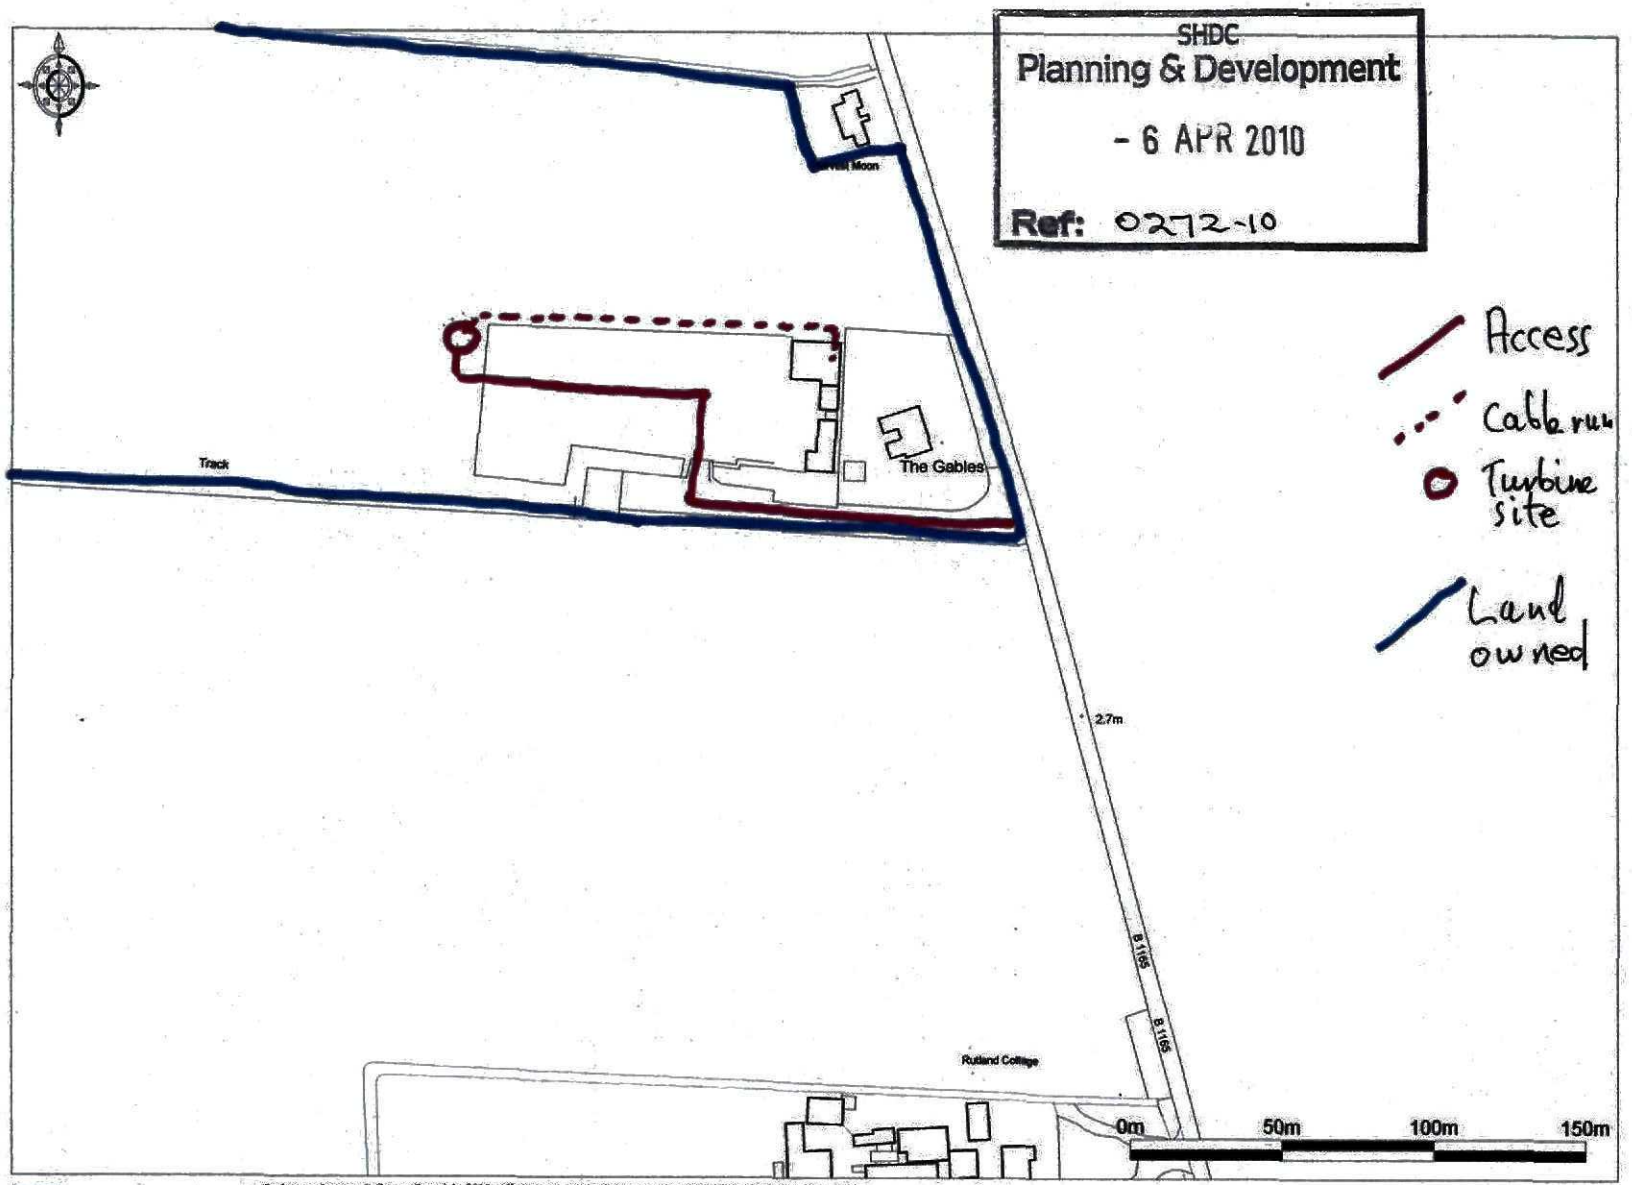
SHDC
Planning & Development
- 6 APR 2010
Ref: 0272-10
Access
Cable run
Turbine site
Land owned
Track
The Gables
2.7m
B.1165
B.1165
Rutland College
0m
50m
100m
150m
Promap
Ordnance Survey © Crown Copyright 2010. All rights reserved. Licence number 100020449. Plotted Scale - 1:2500