




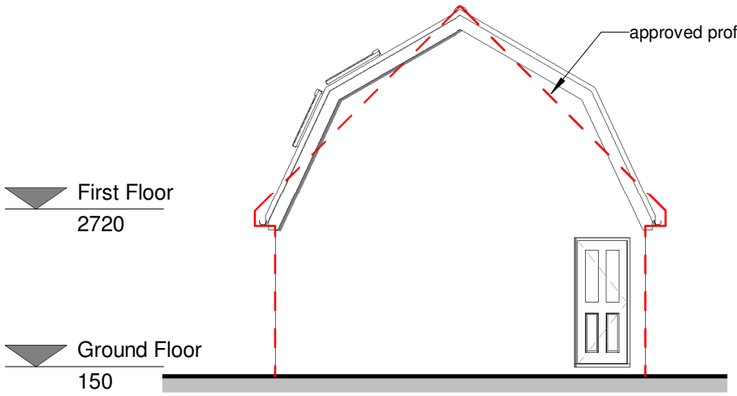


East Proposed
1 : 100

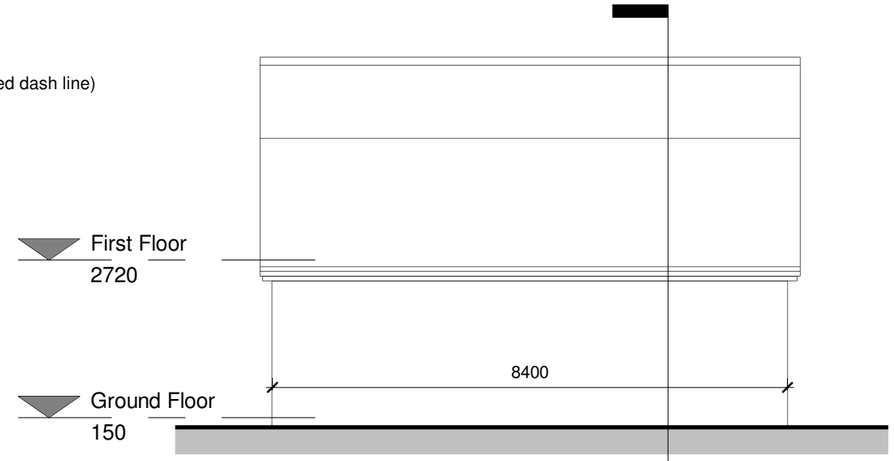


North Proposed
1 : 100

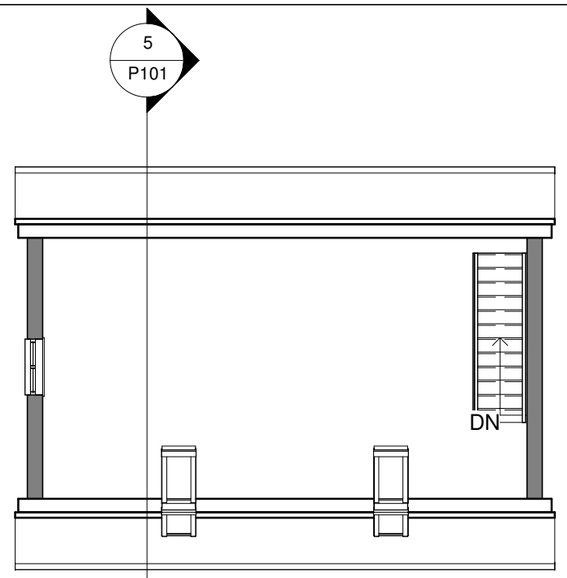


Proposed First Floor
1 : 100

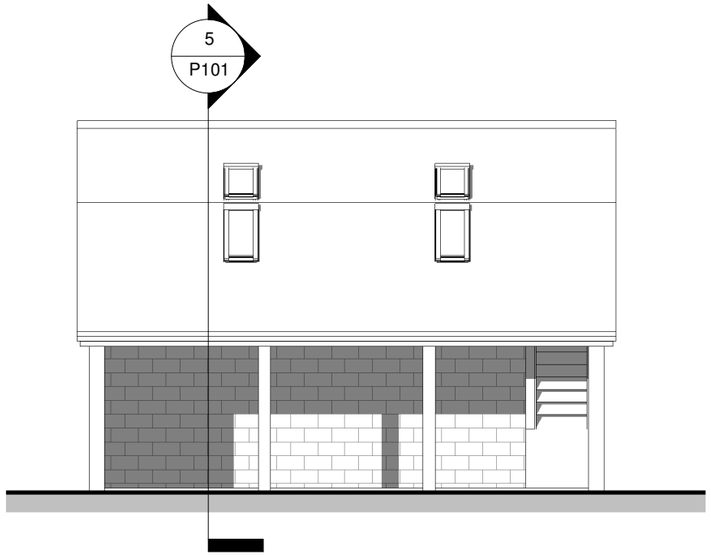

South Proposed
1 : 100

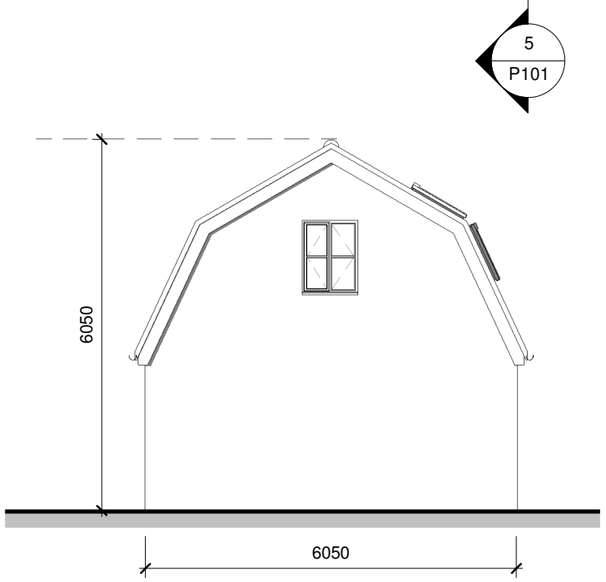

West Proposed
1 : 100

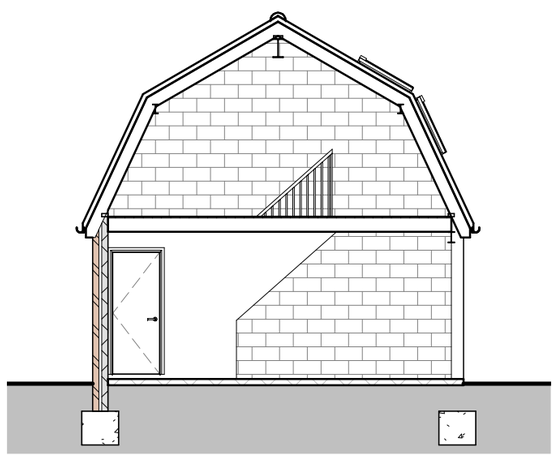

Section 3
1 : 100

ARC Survey & Design Consultants Ltd
Architectural Services
Chartered Building Surveyors
10 Thurlaston Close,
Peterborough, PE3 6LD
T: 01733 753727 / 07787 536417
e: info@arcsurvey.co.uk
e: arcpb.co.uk

No.	Description	Date

Land at Ferndale, Shepeau Stow , PE12 0TX

Car port building

Proposed Elevations

Project number	2021
Date	11.03.2021
Drawn by	RG
Paper	A3

P101

Scale 1 : 100

11/03/2021 13:25:10