

All work to be undertaken in accordance with any planning approvals, building regulations approvals and party wall awards, if applicable. Any work undertaken before approval is granted or before conditions are discharged is at your own risk.

All materials to be used in accordance with the manufacturer's instructions and the appropriate British Standards.

Workmanship shall comply with the appropriate British Standard. Work that does not comply shall be removed and completed again at the contractor's cost.

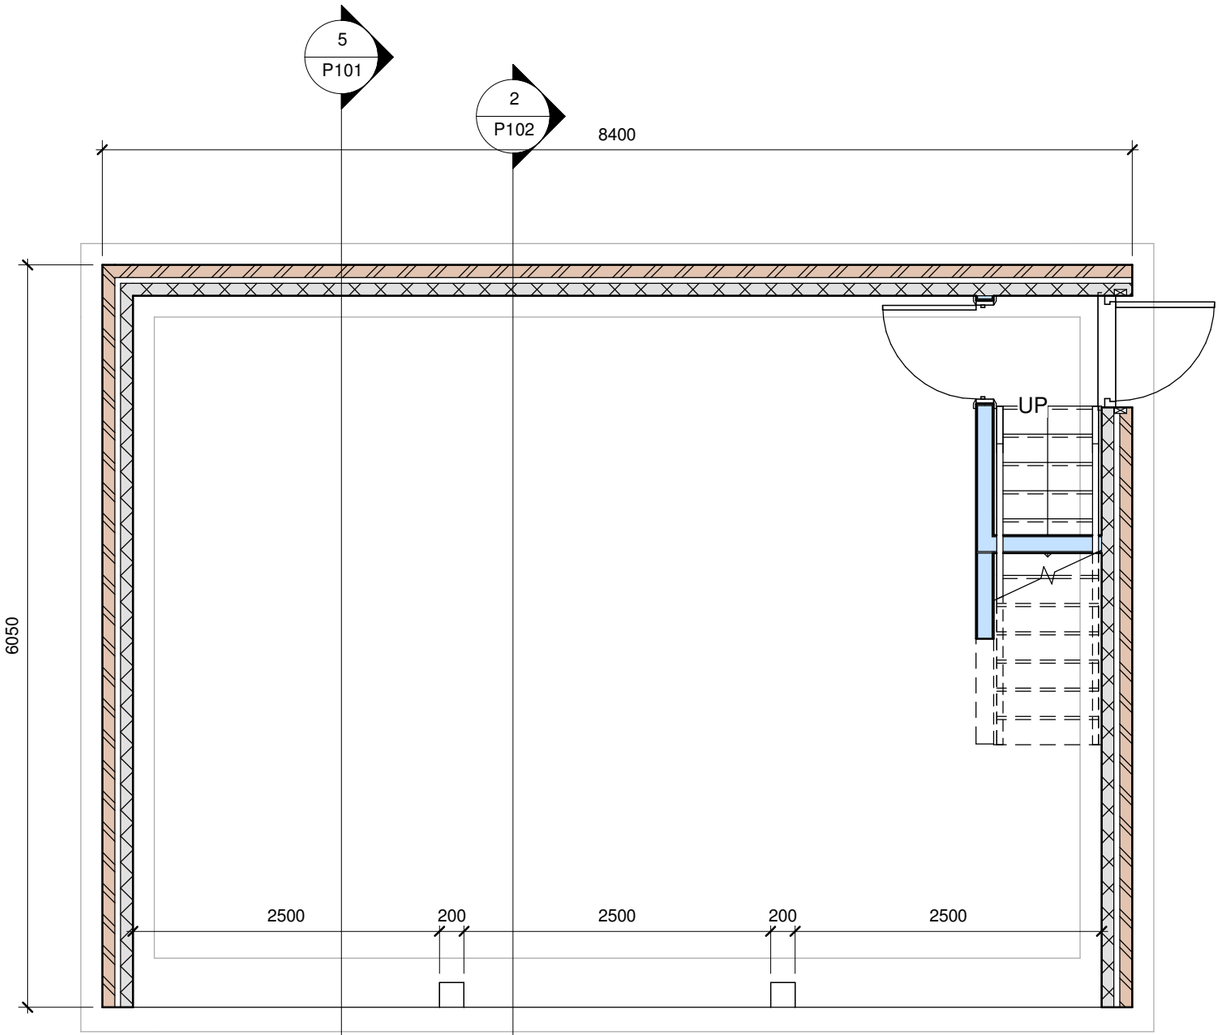

Proposed Ground Floor Detail
1 : 50

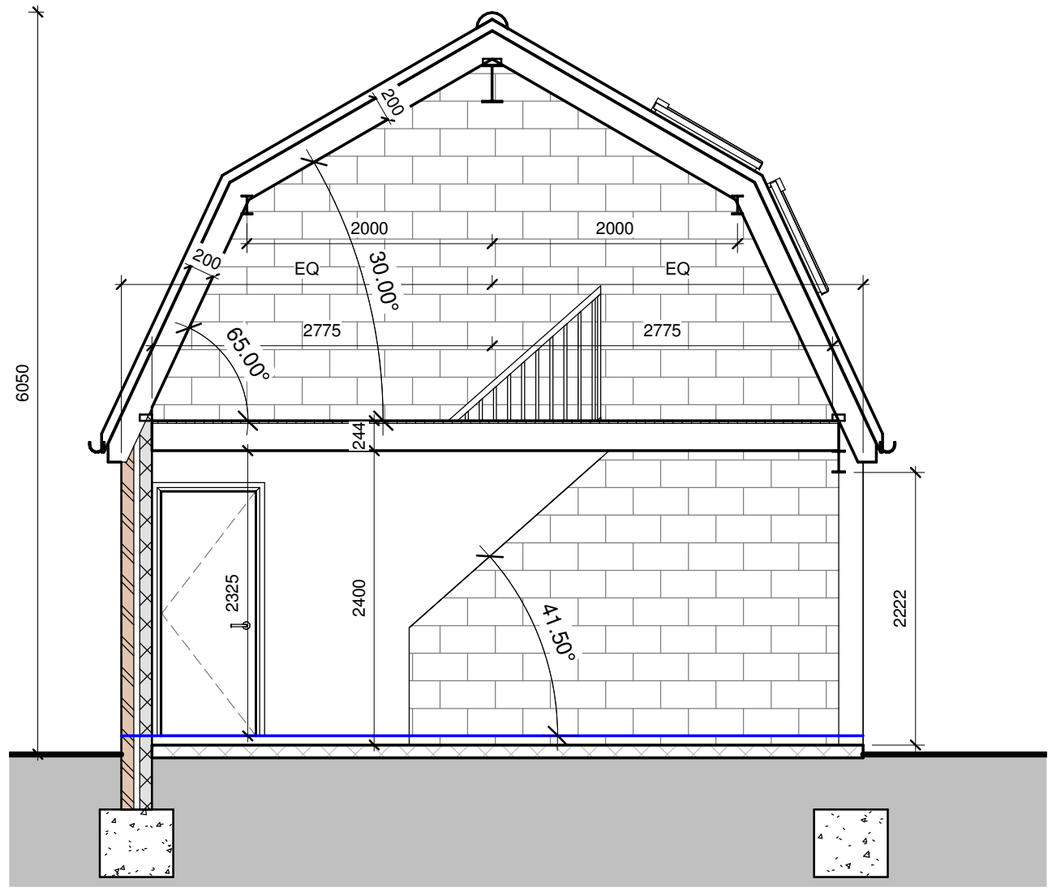

Section 2
1 : 50

1 to 50
0 0.5 1.0 1.5 2.0 2.5

1 to 100
0 1 2 3 4 5

1 to 200
0 2 4 6 8 10

ARC Survey & Design Consultants Ltd
Architectural Services
Chartered Building Surveyors
10 Thurlaston Close,
Peterborough, PE3 6LD
T: 01733 753727 / 07787 536417
e: info@arcsurvey.co.uk
e: arcpb.co.uk

No.	Description	Date

Land at Ferndale, Shepeau Stow , PE12 0TX

Car port building

Proposed plan and section

Project number	2021
Date	11.03.2021
Drawn by	RG
Paper	A3

P102

Scale 1 : 50

11/03/2021 13:25:11