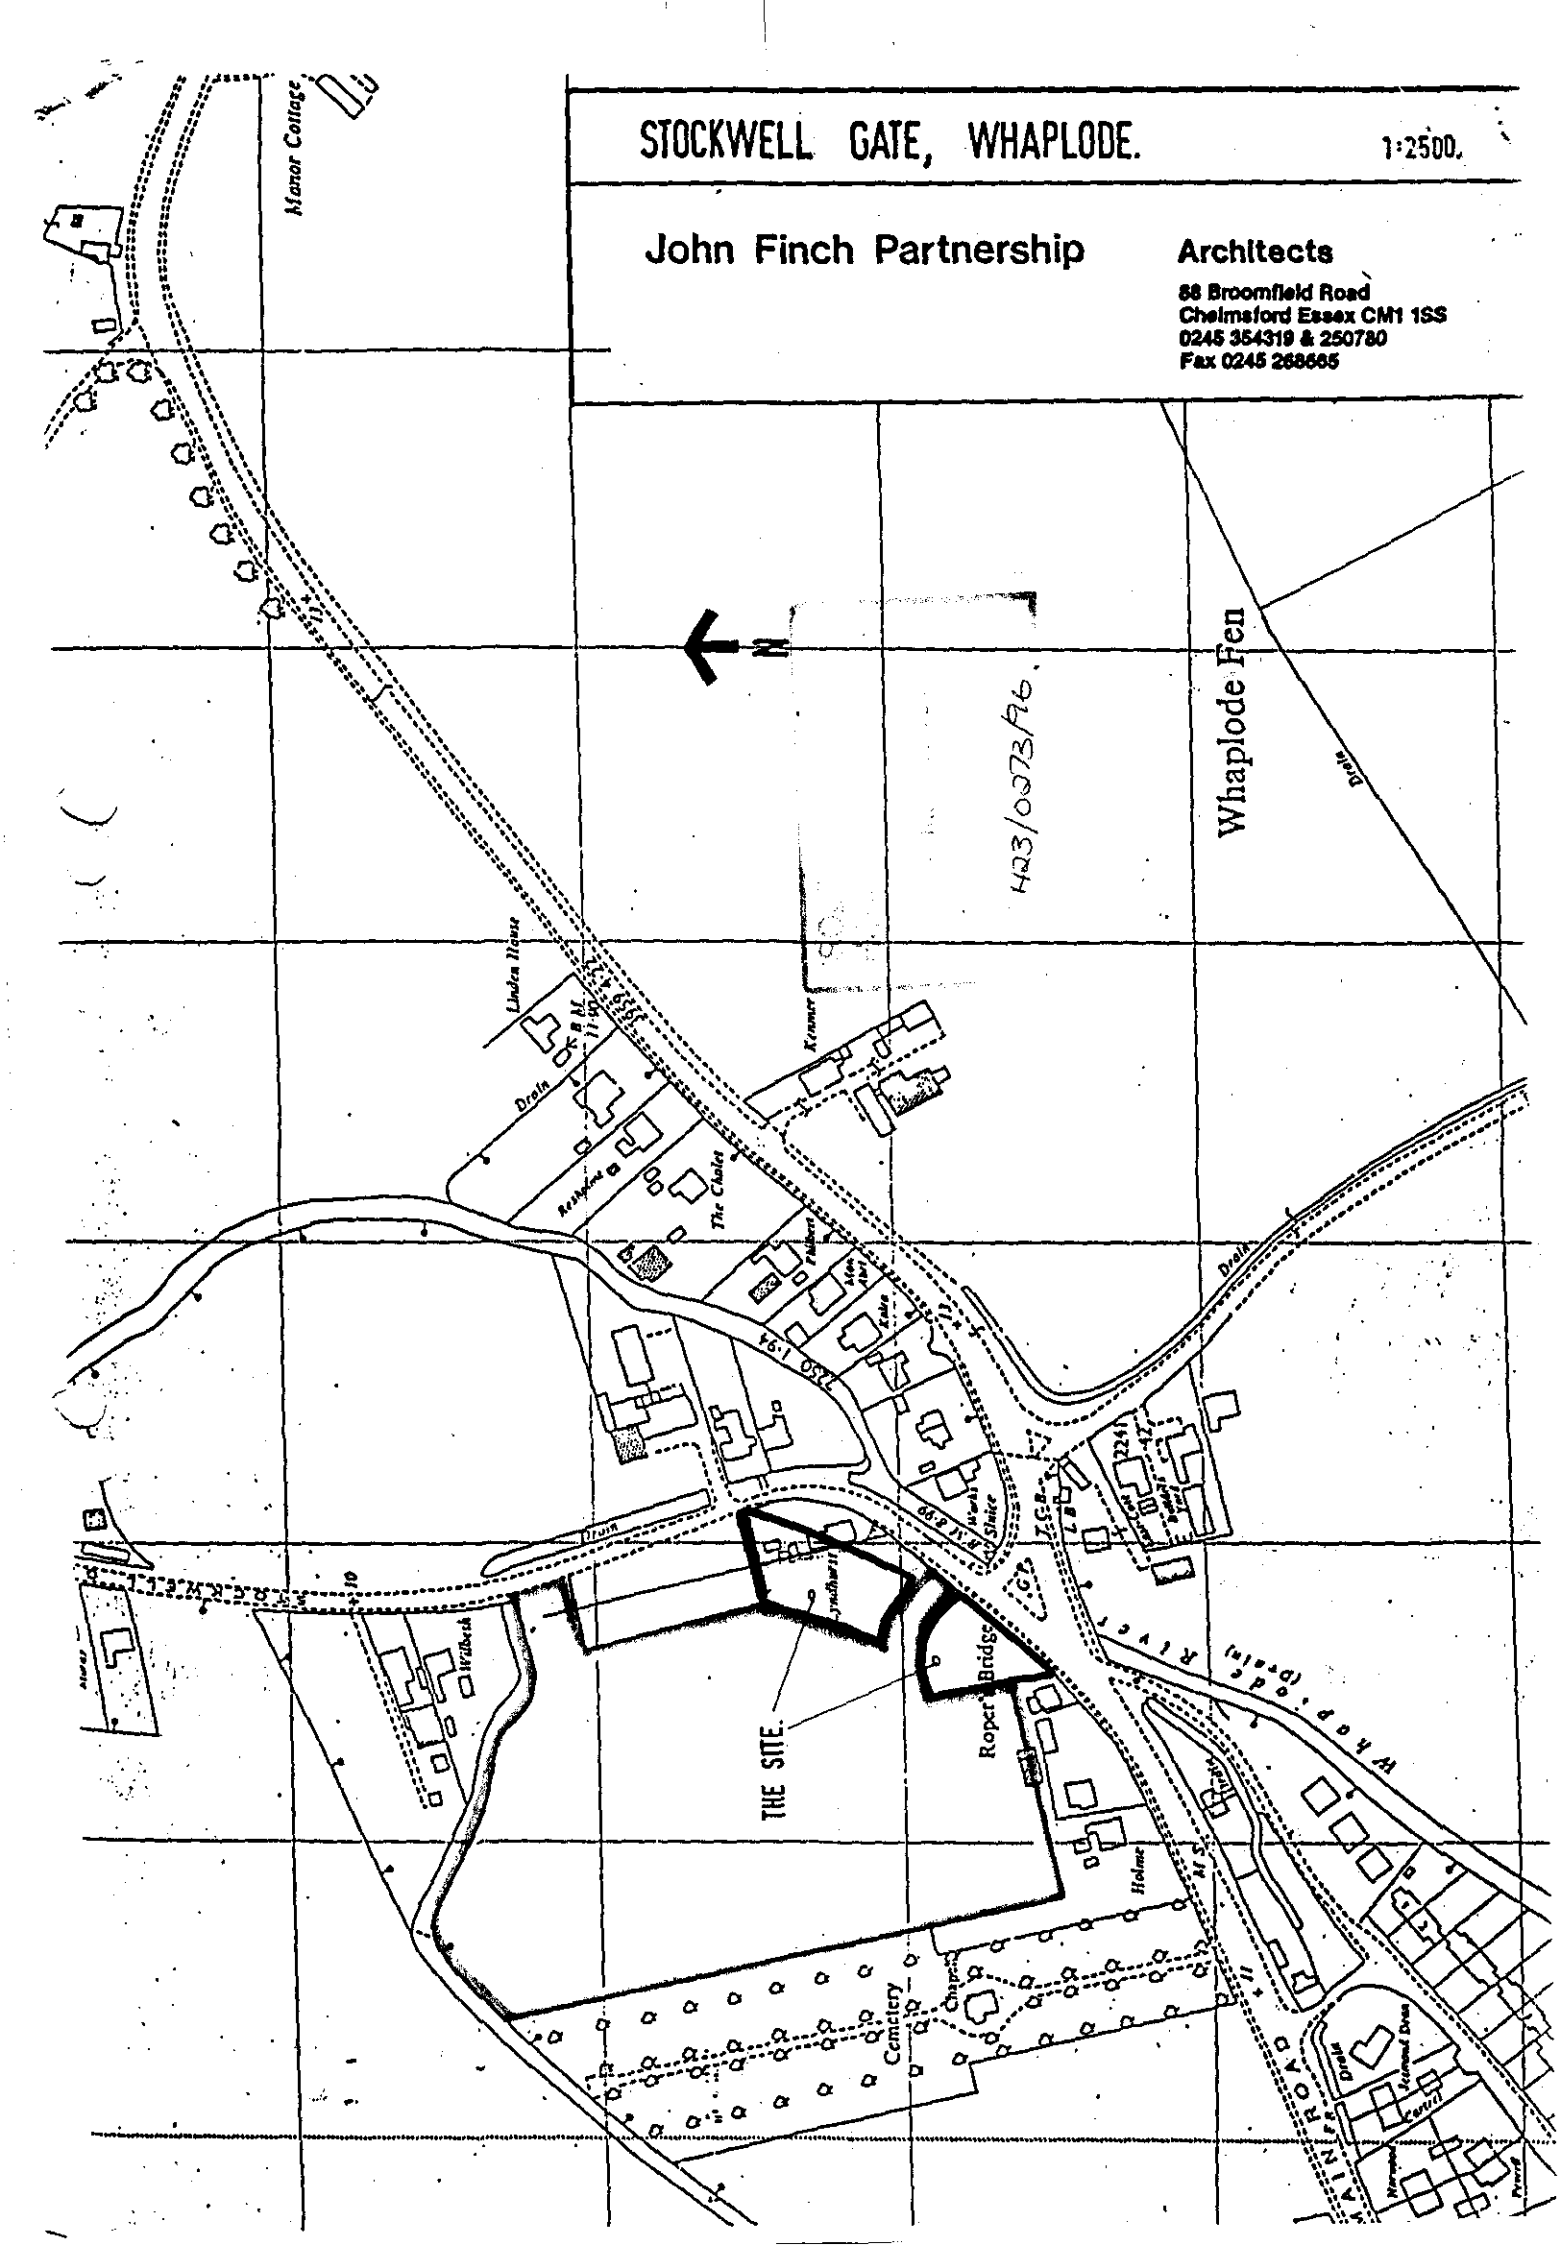

STOCKWELL GATE, WHAPLODE.
1:2500.
John Finch Partnership
Architects
88 Broomfield Road
Chelmsford Essex CM1 1SS
0245 354319 & 250780
Fax 0245 268665
N
Whaplode Fen
Manor Cottage
Linden House
Drain
Kirsner
The Chalet
Drain
Drain
Drain
THE SITE.
Roper Bridge
Cemetery
Chapel
Holmes
MAIN ROAD