




Typical Yurt Design Plots 1 & 2
Scale N/A



Typical Pod Yurt Plot 3
Scale N/A

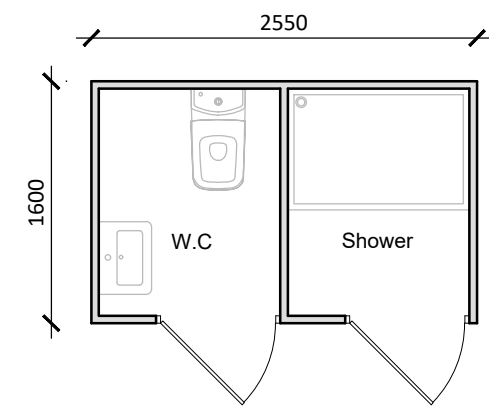


W.C. & Shower Plan
Scale 1:50




Typical Cabin Design Plot 4
Scale N/A



W.C. & Shower Elevations
Scale 1:50

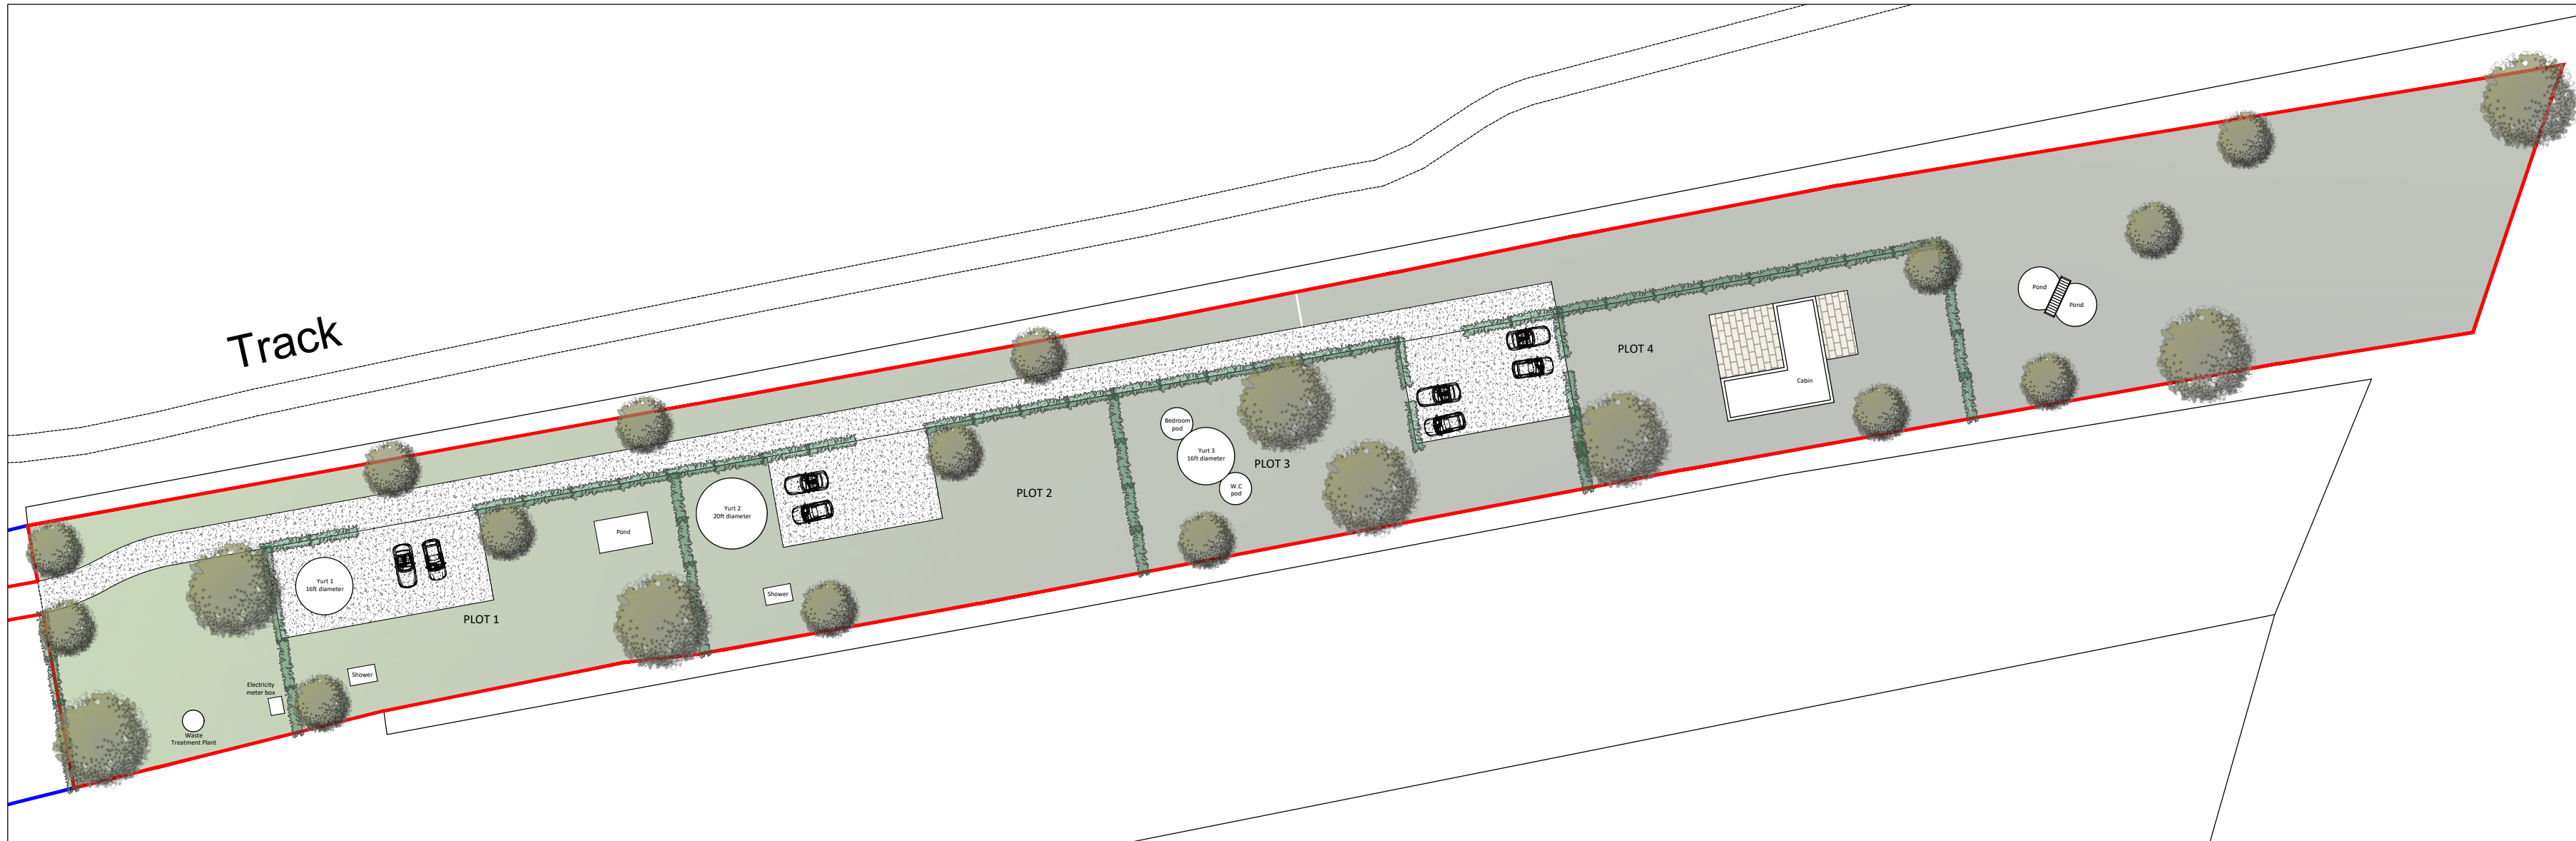

Proposed Block Plan
Scale 1:500

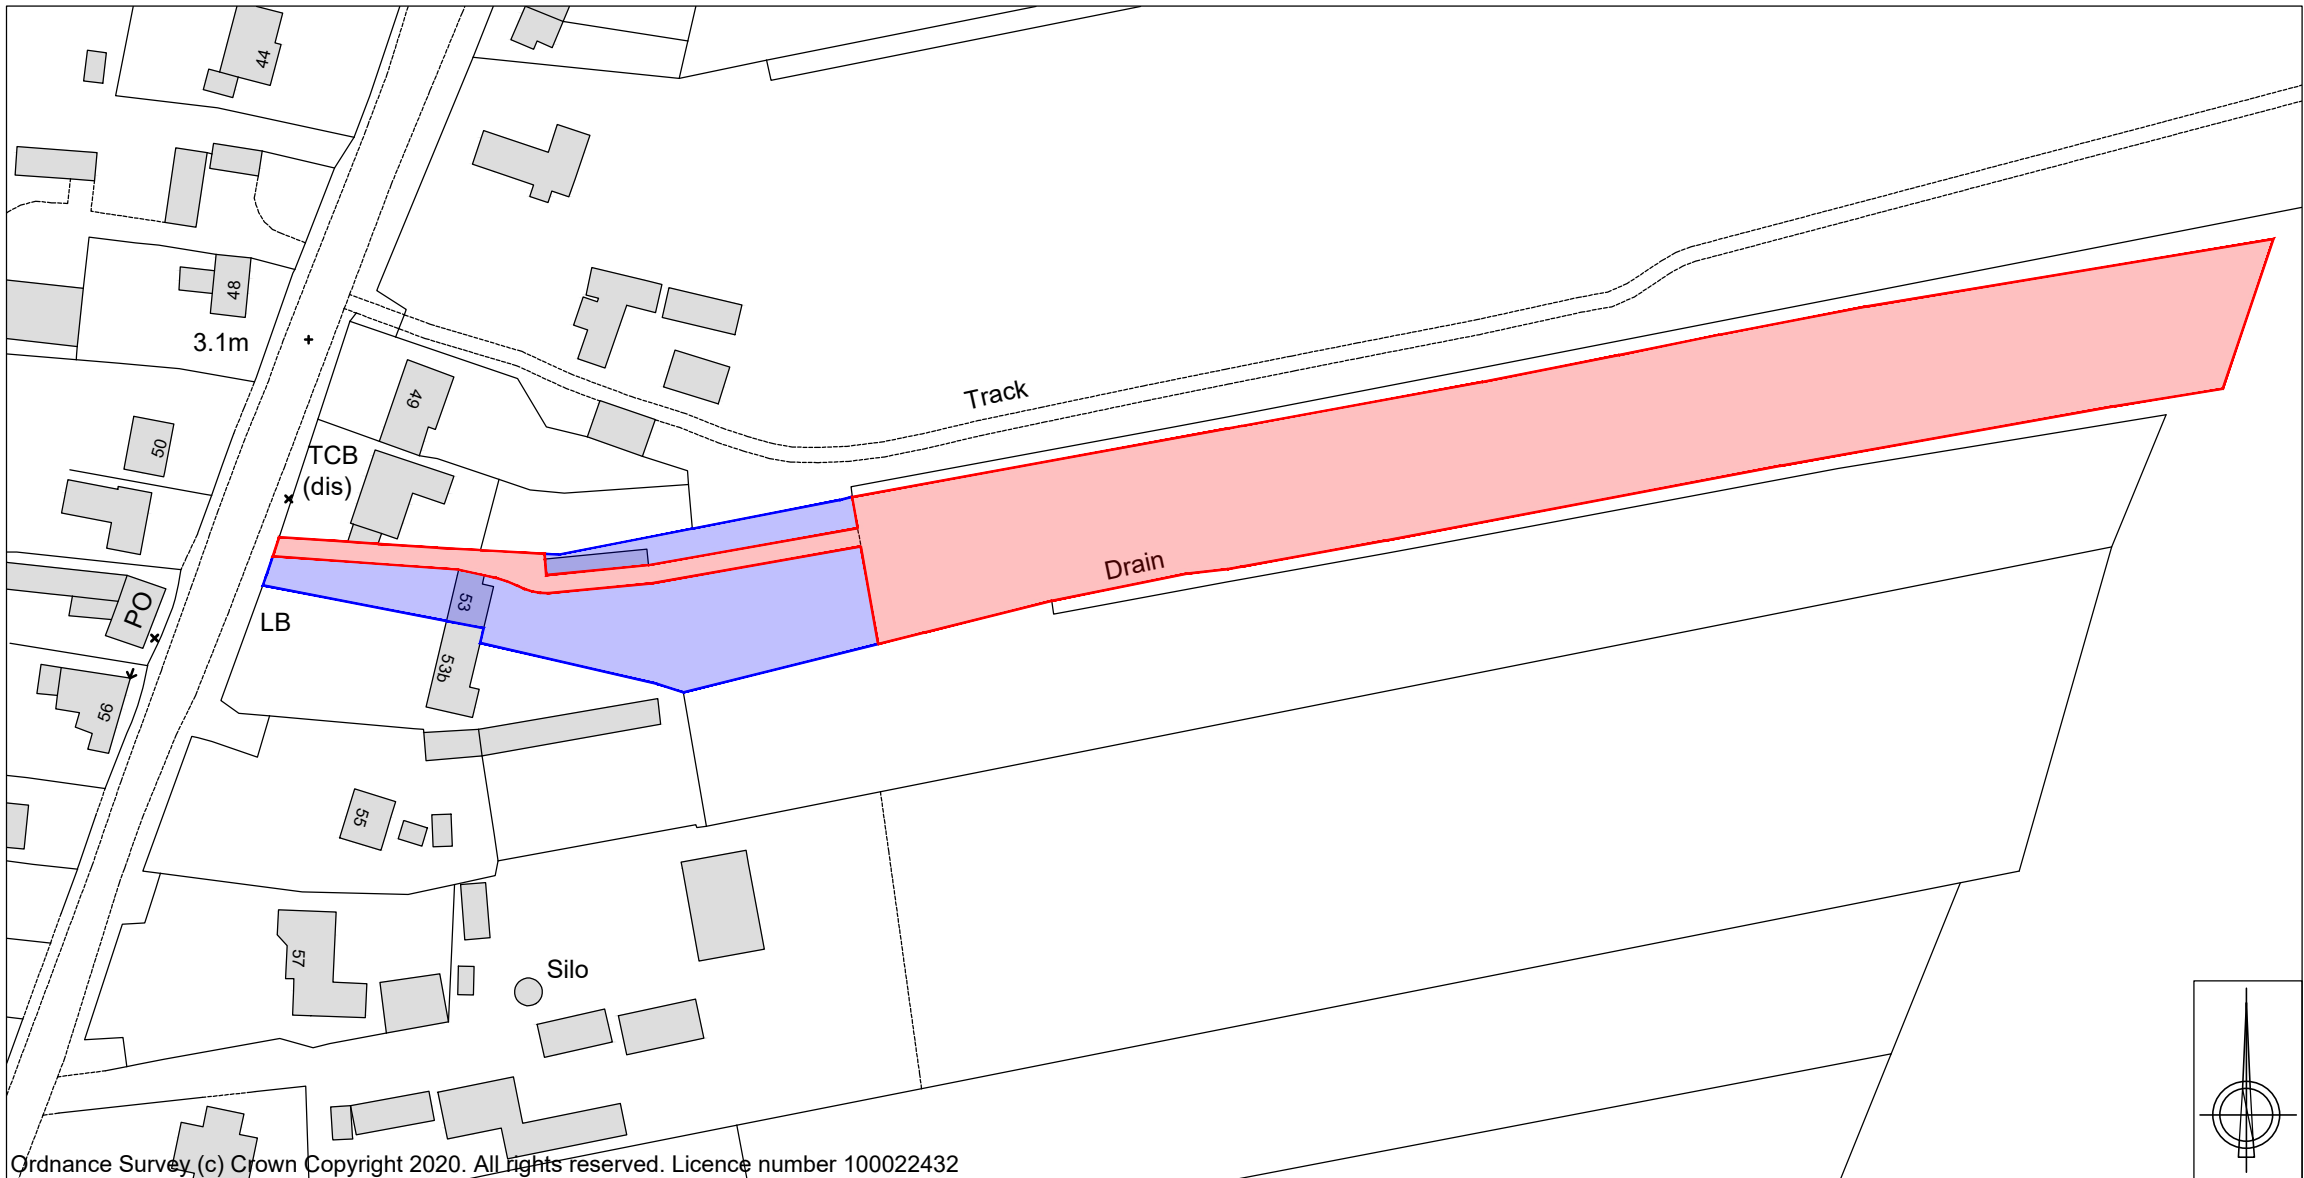

Site Location Plan
Scale 1:1250

DESCRIPTION
PROPOSED GLAMPING SITE TO LAND
AT REAR OF 53 BROADGATE
WHAPLODE DROVE, SPALDING,
LINCOLNSHIRE, PE12 6TN



A	Plot 4 adjusted to be outside flood zone		May 2022
REV	DESCRIPTION:		DATE
PROJECT:			
PROPOSED REPLACEMENT DWELLING			
DRAWING:			
TYPICAL IMAGES SHOWER BLOCK DRAWINGS		PROPOSED BLOCK PLAN SITE LOCATION PLAN	
SIZE:		CLIENT:	
A1		Mr S. Collins & Miss L. Stupples	
SCALE As labelled	DRAWING BY JC	SHEET: 0319/22/01A	

NOTES: THIS DRAWING/IMAGE INCLUDING ALL ITS CONTENT REMAINS THE PROPERTY OF JC ARCHITECTURAL CONSULTANT. NO UNAUTHORIZED COPYING OR REPRODUCTION IN ANY FORM IS PERMITTED WITHOUT OBTAINING PRIOR WRITTEN PERMISSION FROM JC ARCHITECTURAL CONSULTANT. JC ARCHITECTURAL CONSULTANT RESERVES THE RIGHT TO WITHDRAW THIS INFORMATION AT ANY TIME.
ALL DIMENSIONS ARE TO BE CONFIRMED ON SITE BY CONTRACTOR. ANY DISCREPANCIES ARE TO BE REPORTED TO JC ARCHITECTURAL CONSULTANT IMMEDIATELY.
THIS DESIGN HAS BEEN UNDERTAKEN AS FAR AS POSSIBLE TO AVOID RISKS TO HEALTH AND SAFETY OR TO REDUCE AND CONTROL THE EFFECTS OF ANY UNAVOIDABLE RISK. ANY RELEVANT INFORMATION REGARDING RISKS WHICH ARE NOT ABLE TO BE ELIMINATED WILL BE INCLUDED WITHIN THE PROJECT HEALTH AND SAFETY FILE.