ASHLEY COTTAGE DOLLSDALE.

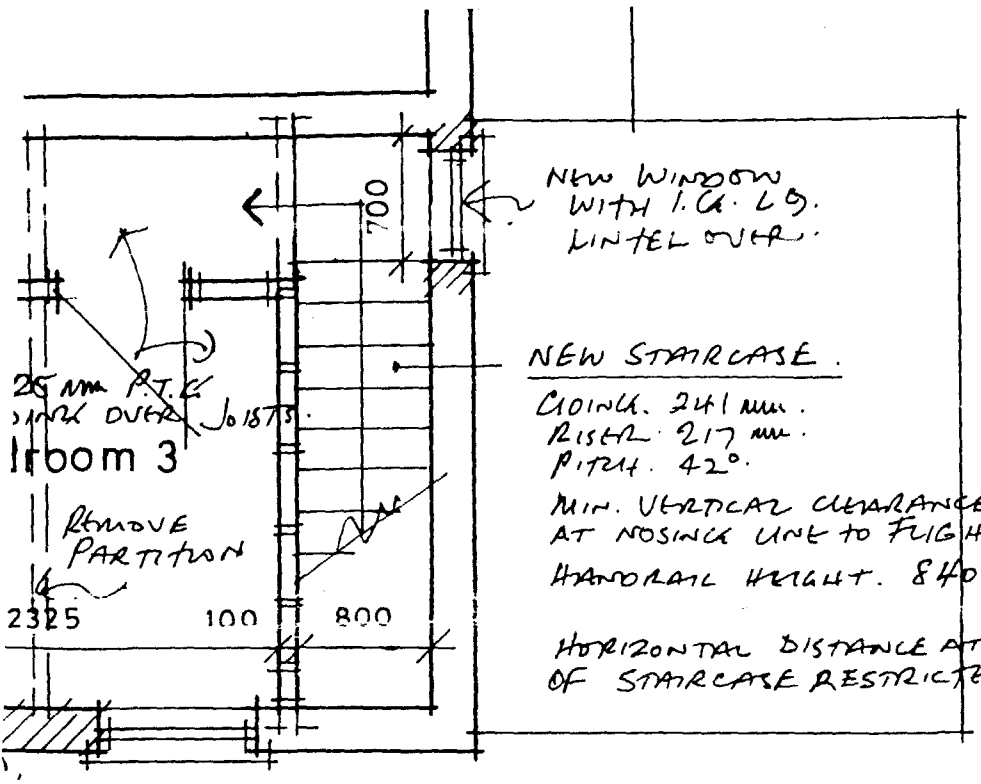

REBUILD DEFECTIVE AREA OF BRICK WALL.



s.w. elevation (front)

FRONT OF BUILDING. WINDOW & OLD BRICK TO MATCH EXISTING STRUCTURE OF HOUSE

oposed

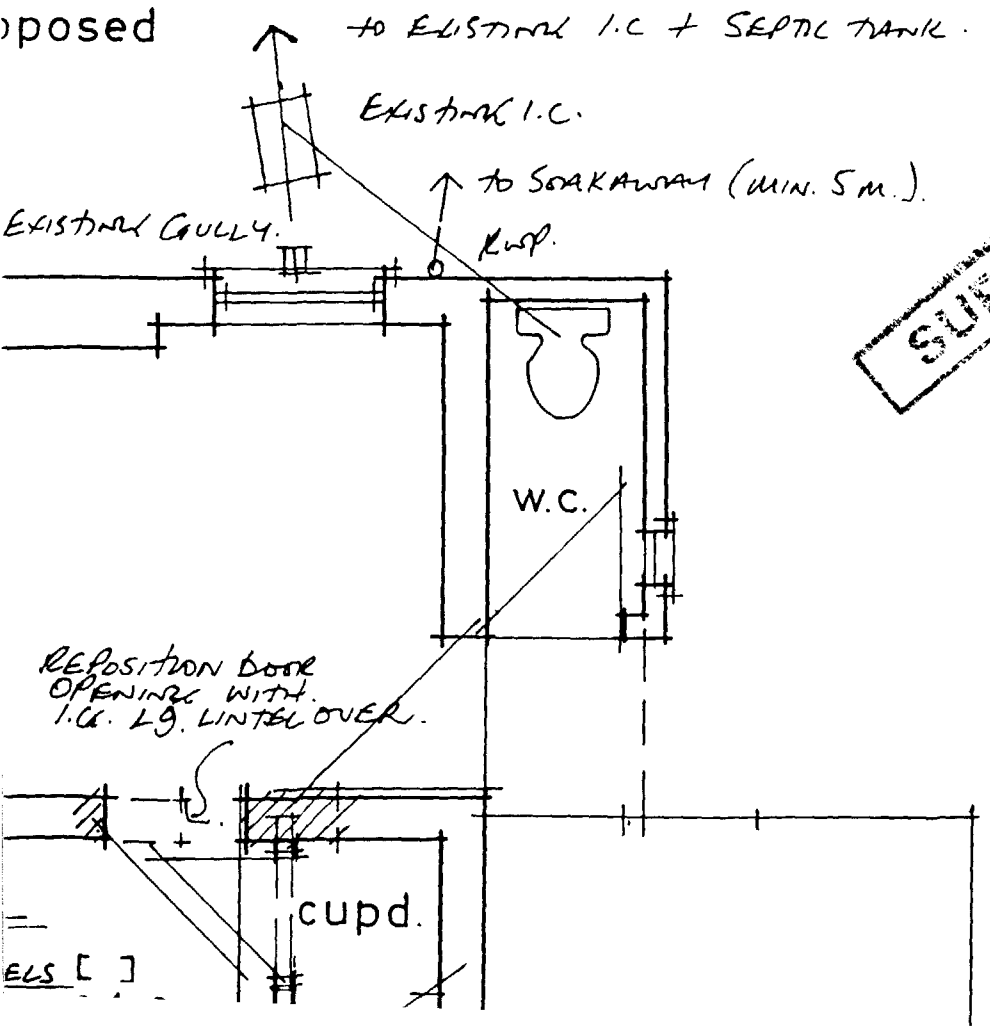

SUPERSEDED

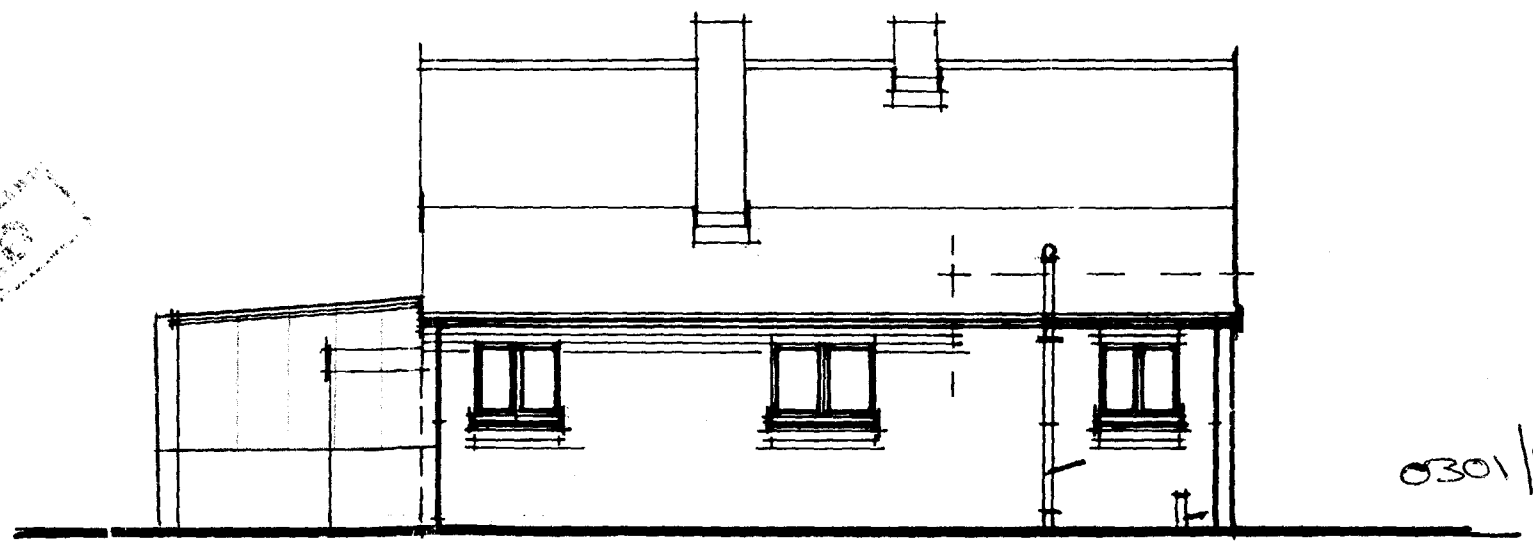

0301/98

n.e. elevation (rear)

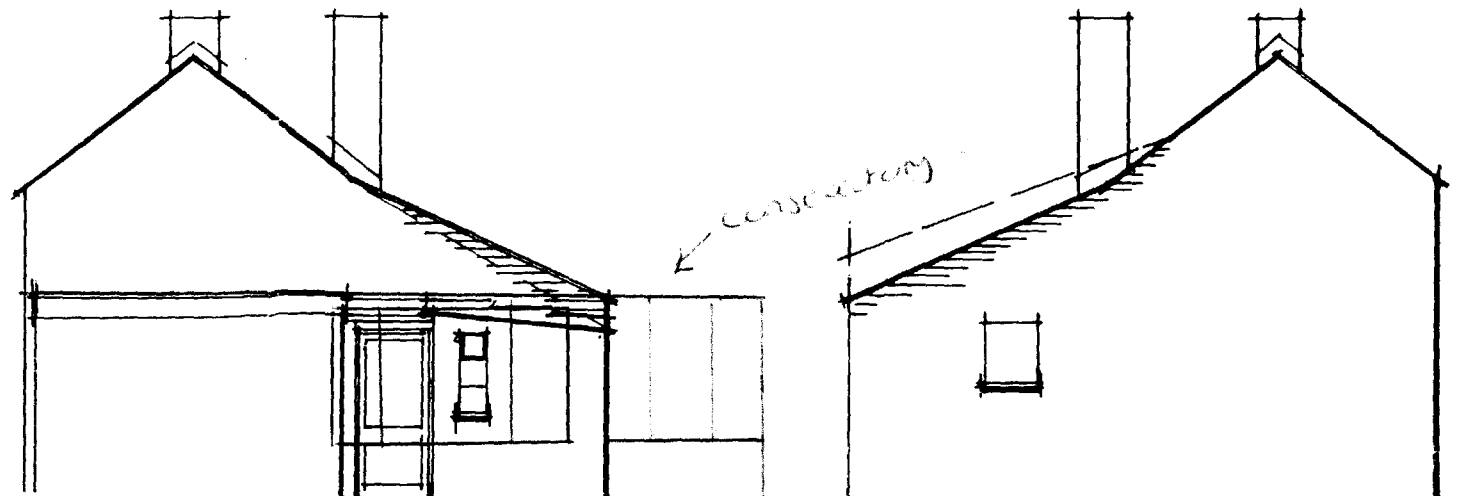

ASHLEY COTTAGE - DOWSDALE

1:100

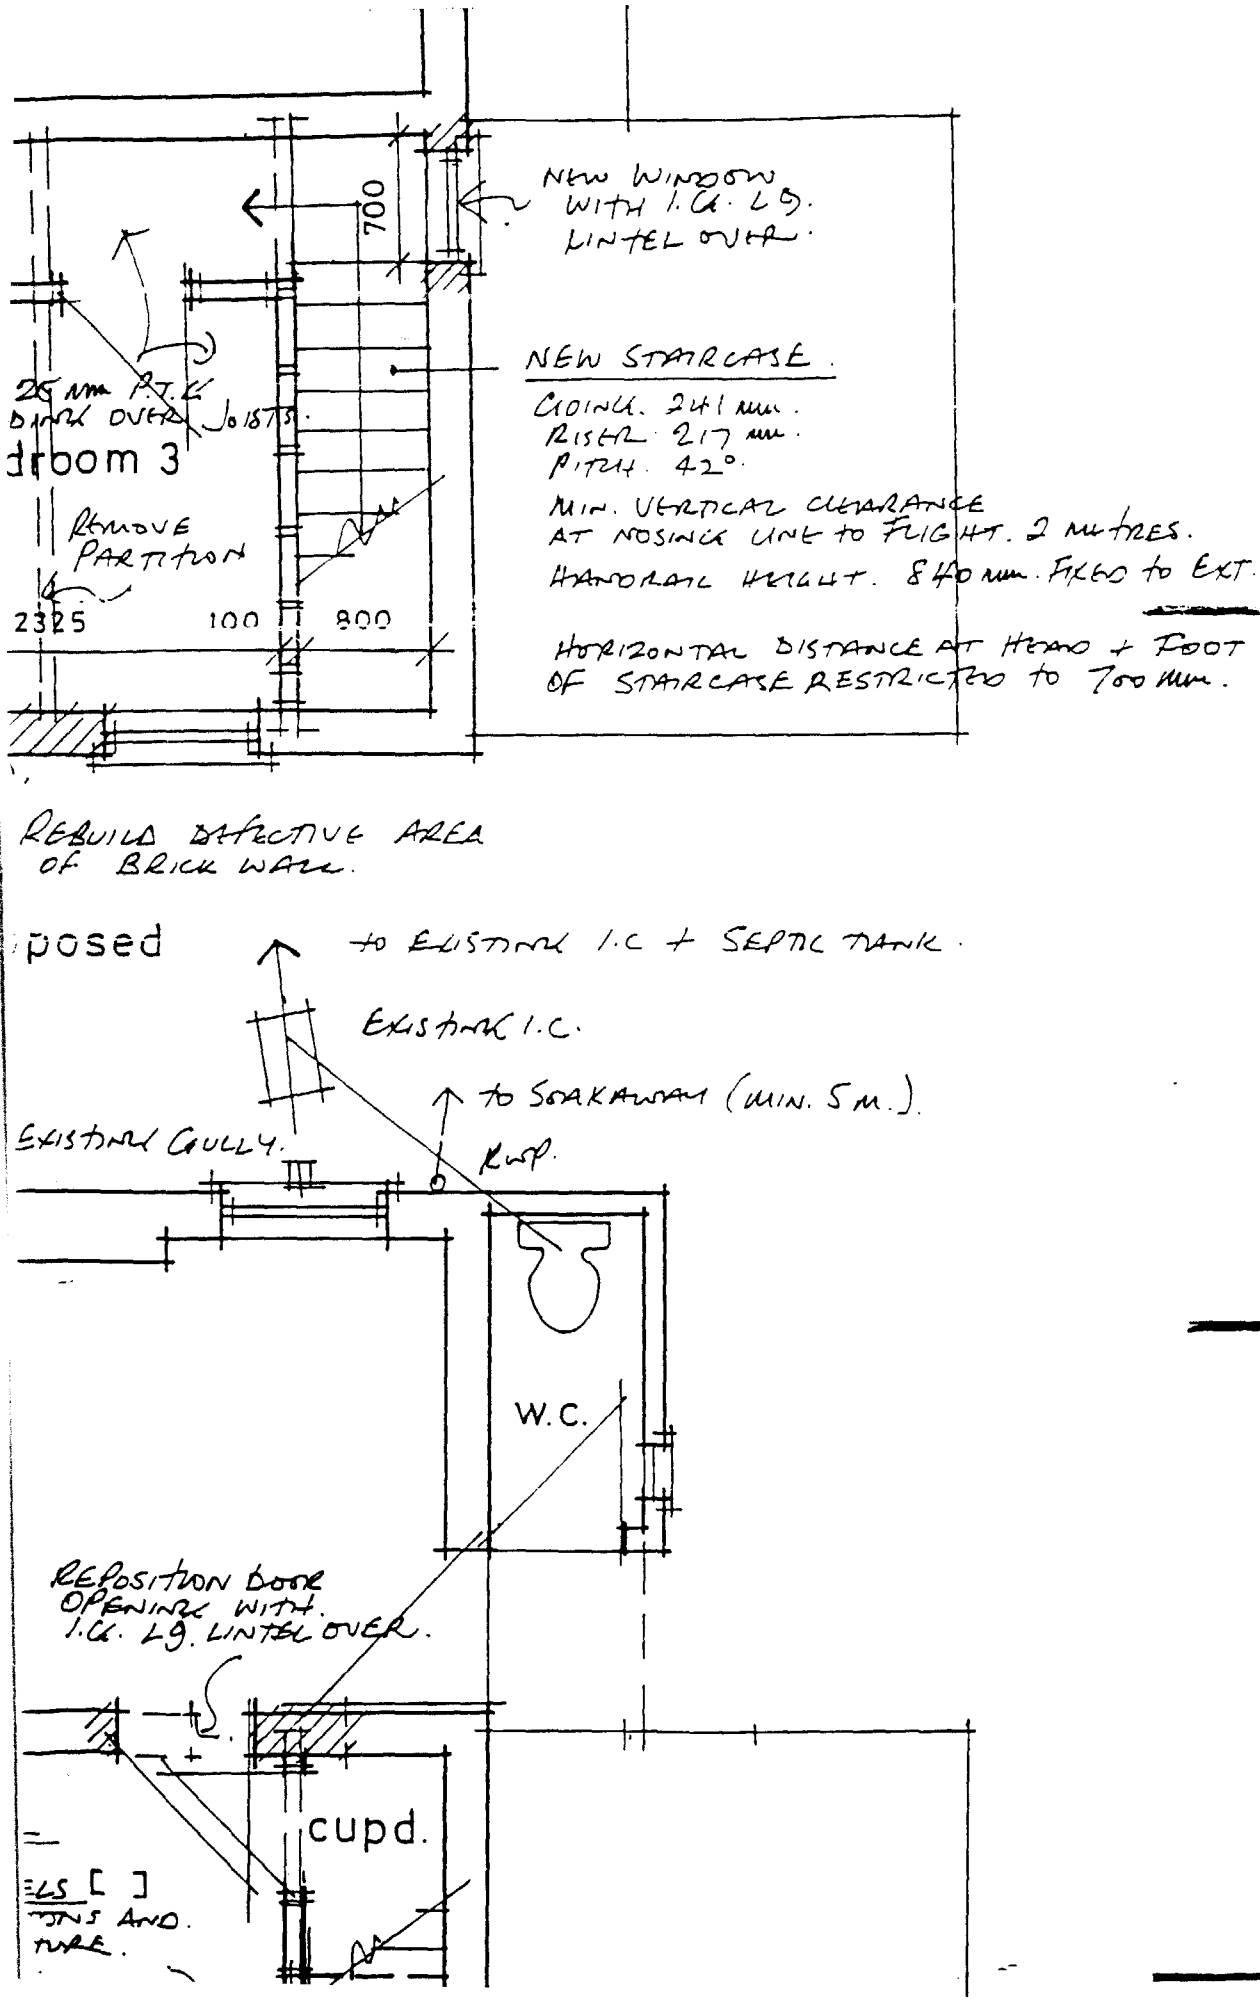

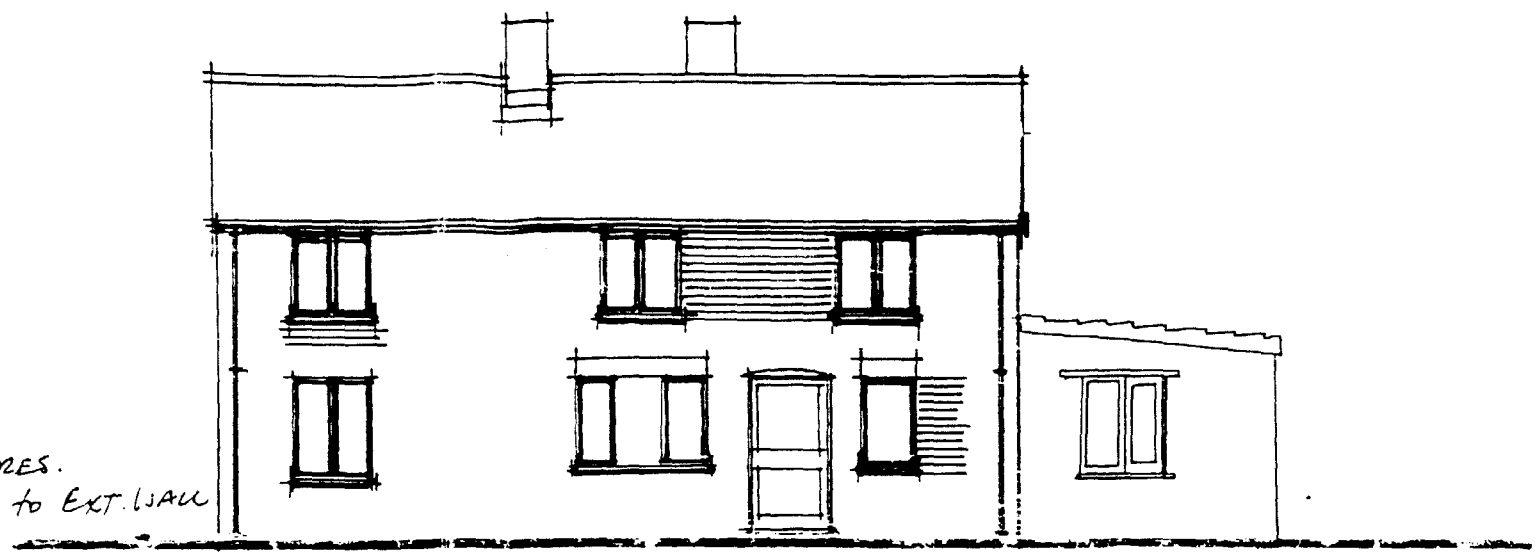

s.w. elevation (front)

FRONT OF BUILDING - WINDOW - BRICKWORK MATCH EXISTING STRUCTURE OF HOUSE

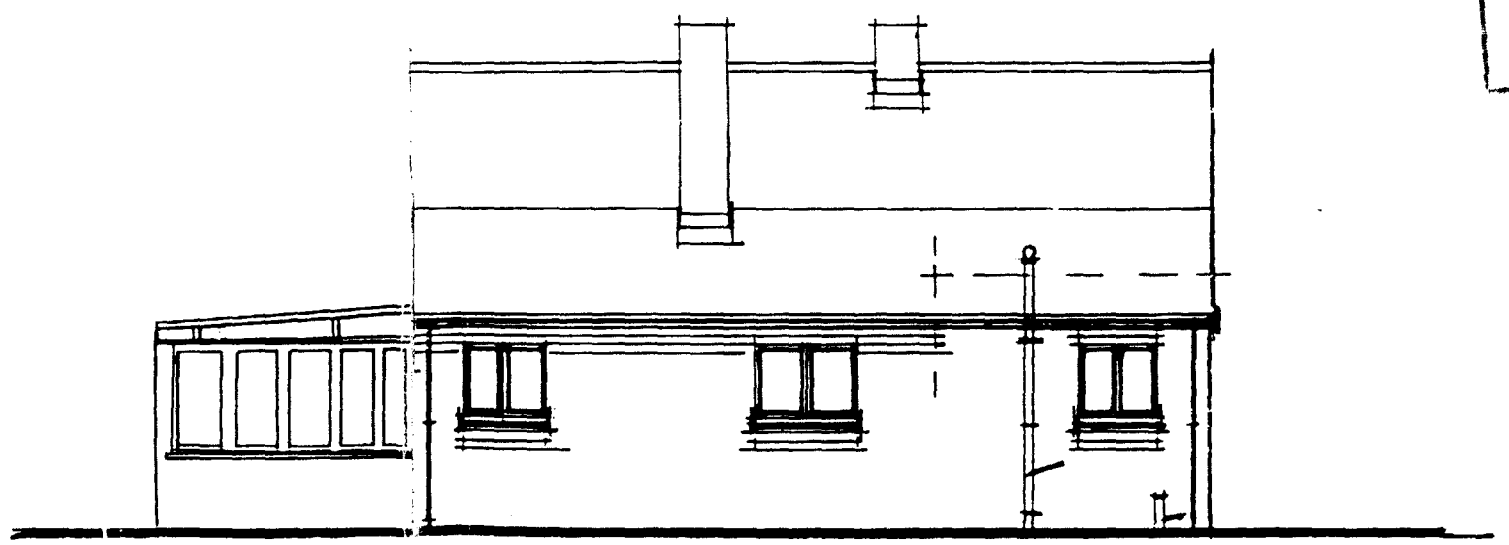

n.e. elevation (rear)

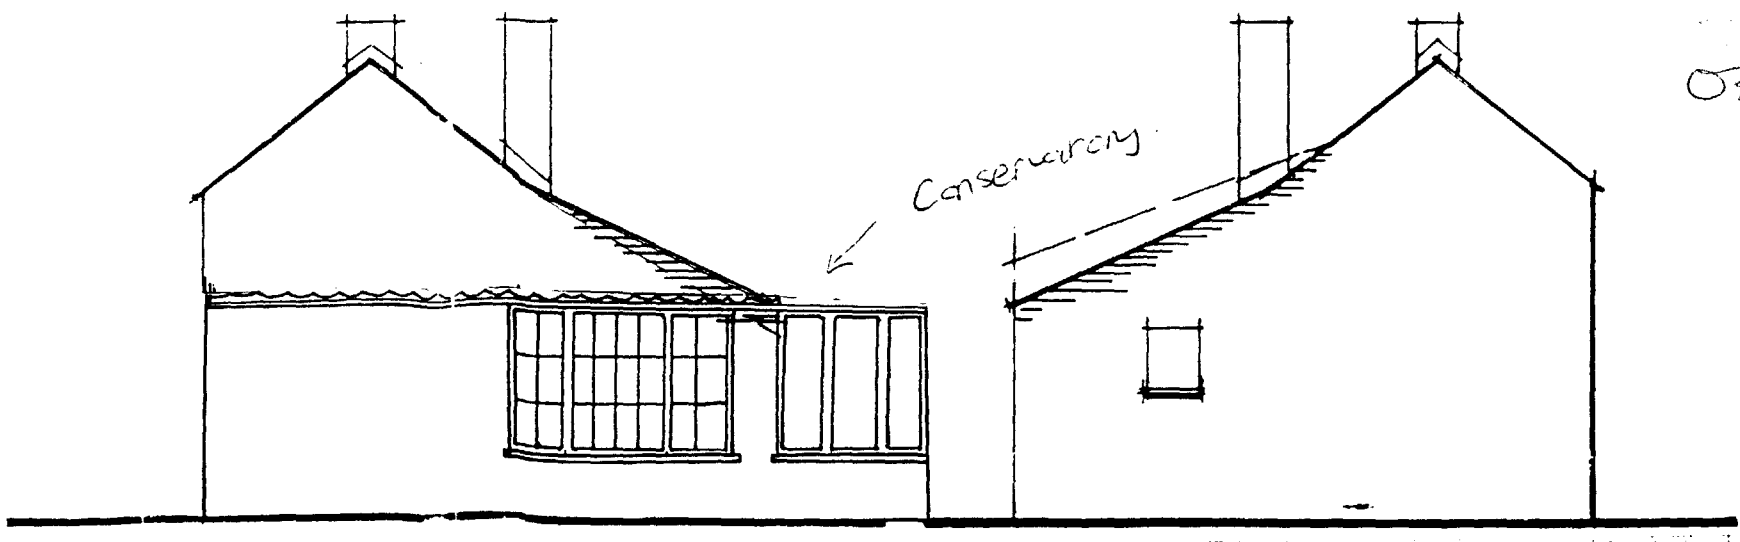

DETERMINED PLAN

0301/98

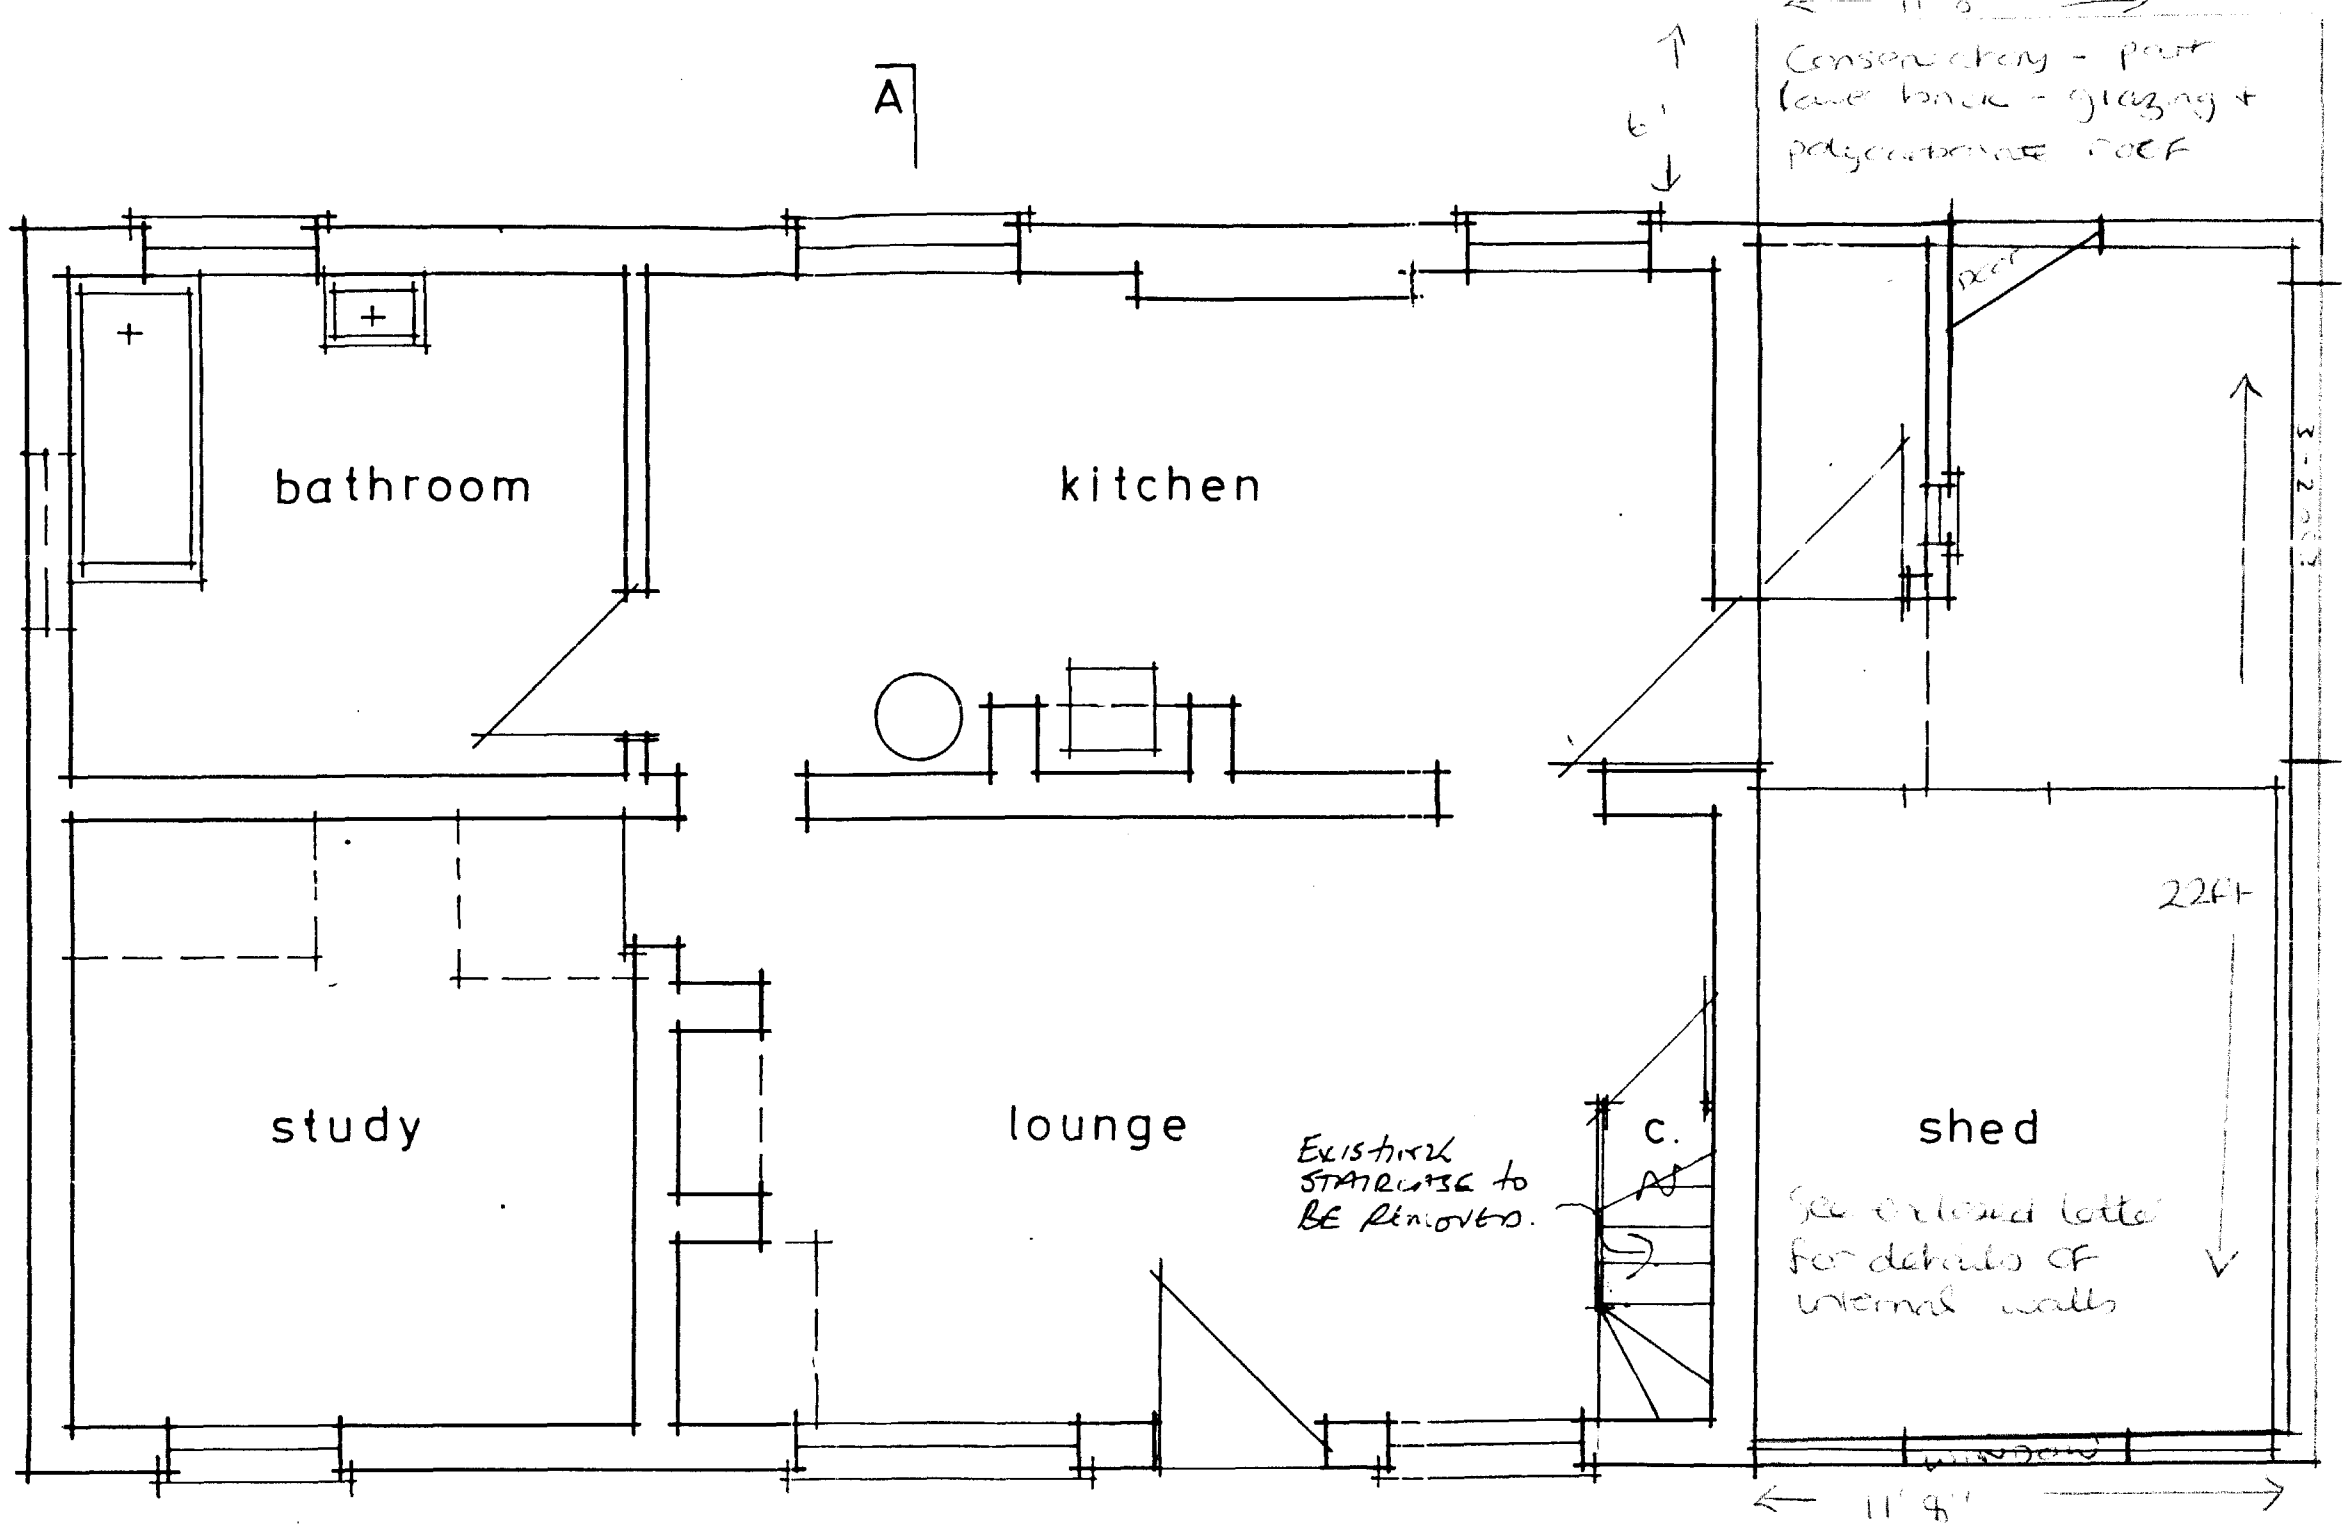

ground floor plan as existing :- in black

Proposed - in red.

0301/98

DETERMINED
PLAN

• PROPOSED IMPROVEMENTS TO COTTAGE • ASHLEY • DOWSDALE BANK •

1:50