
LOCATION PLAN 1:2500

0305/95

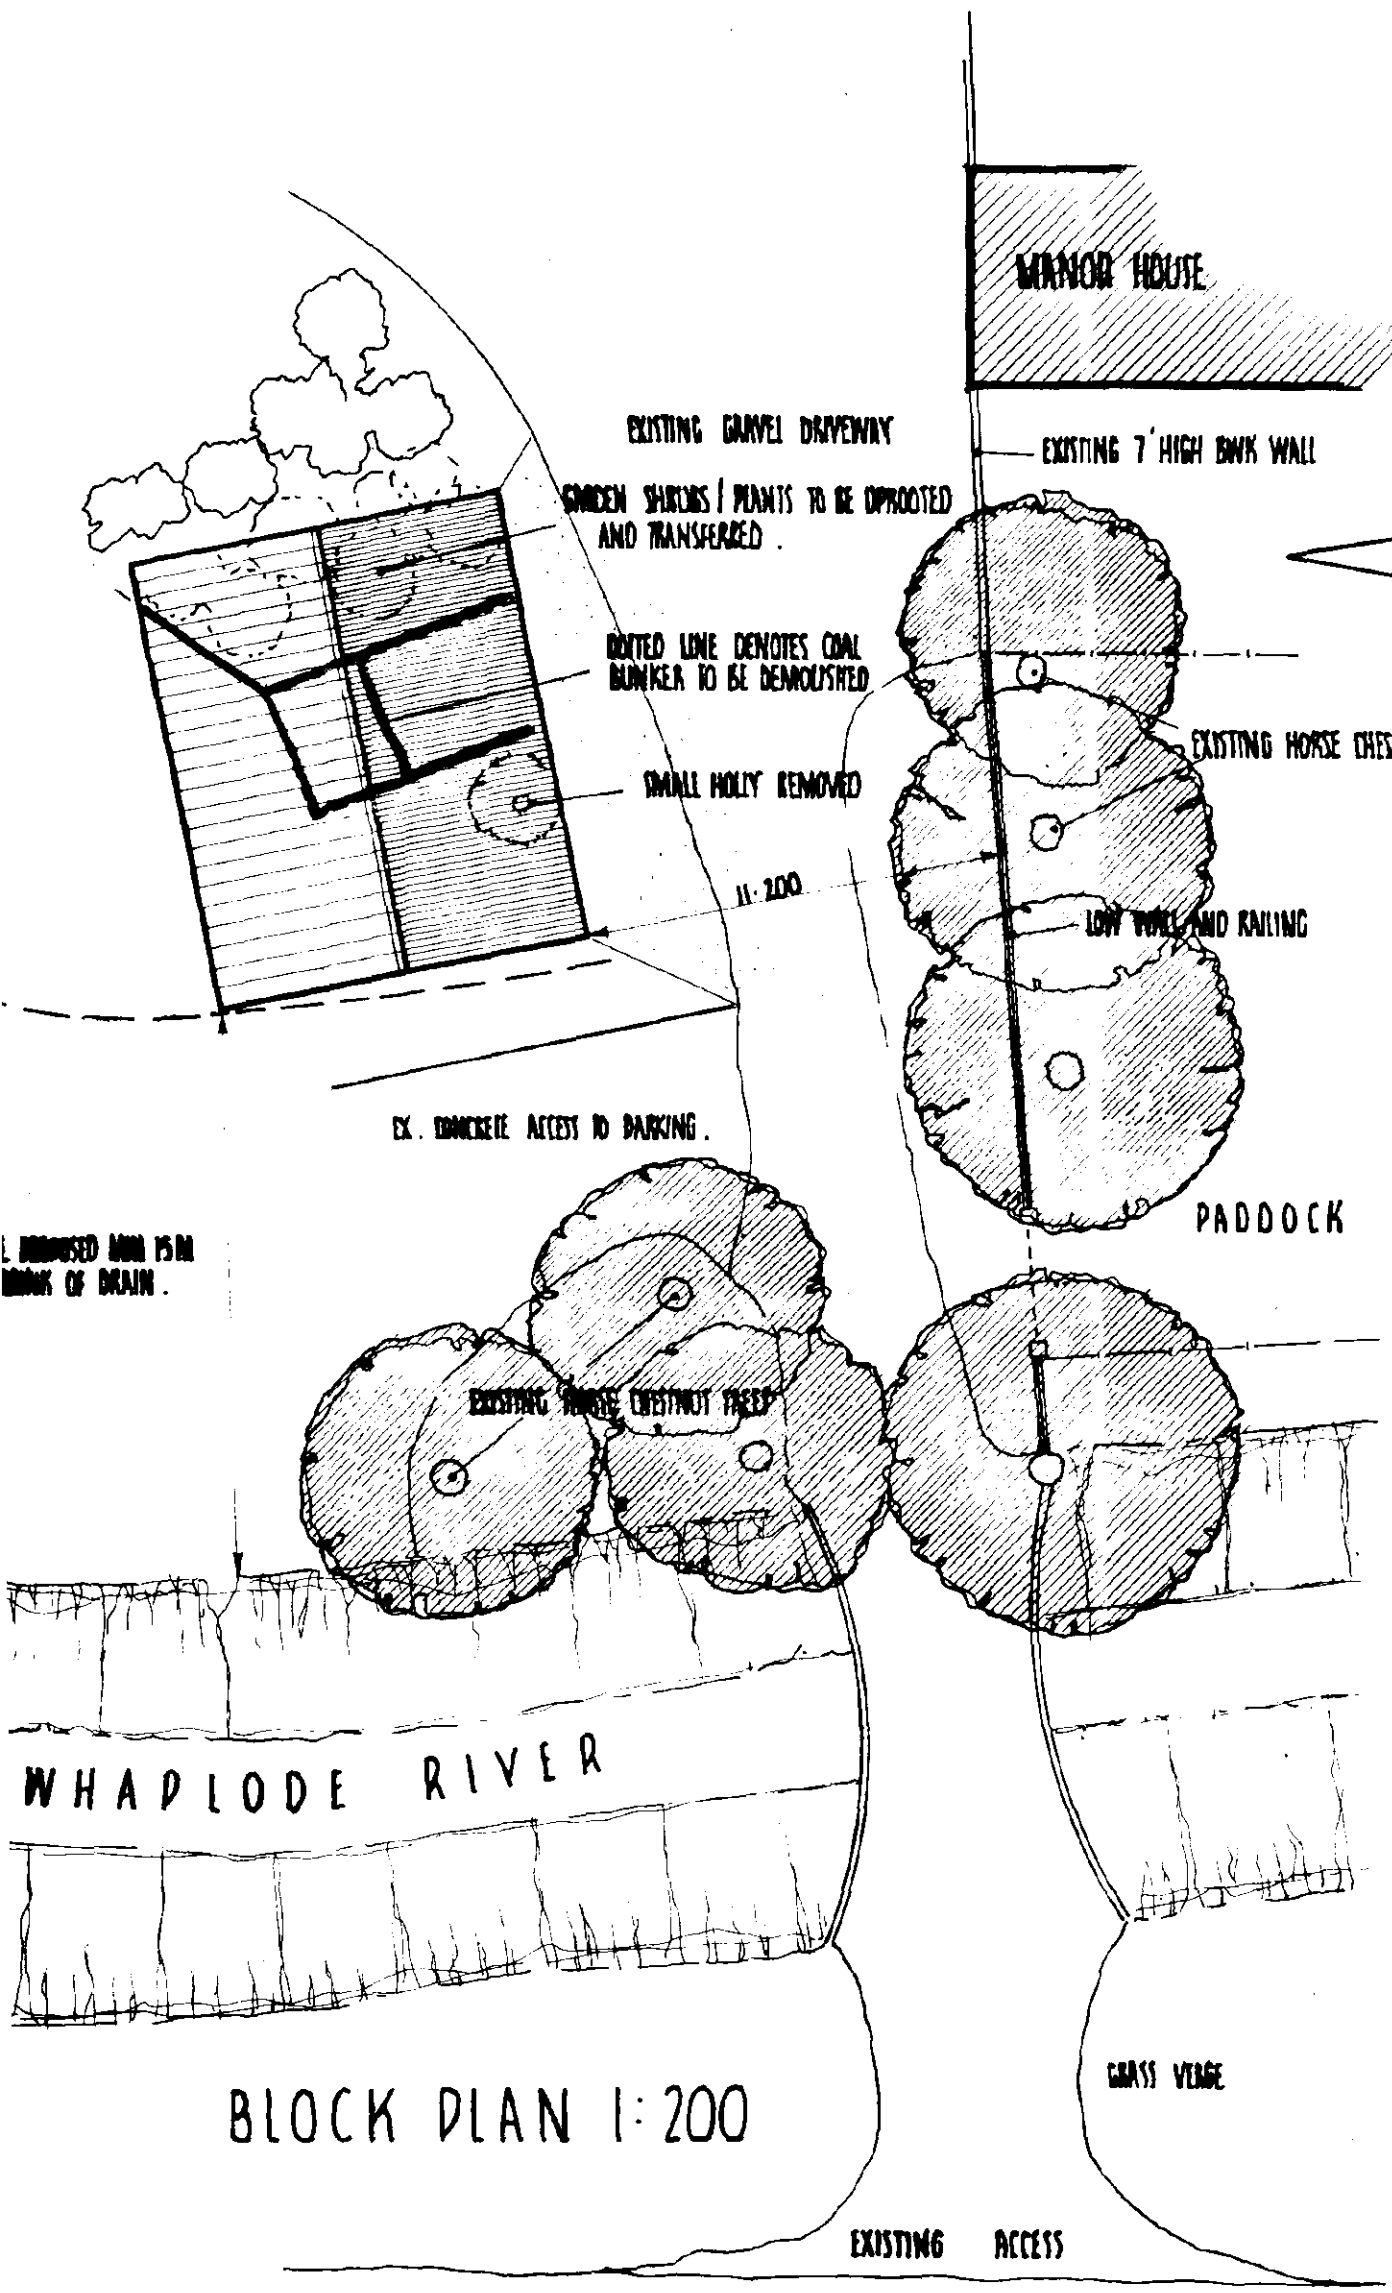

BLOCK PLAN 1:200

CONTRACTOR TO CHECK ALL DIMENSIONS ON SITE BEFORE WORK COMMENCES.

revision	date	init.	revision details

PODDINGTONS

Architectural Design Consultants

43 Double Street, Spalding, Lincs. PE11 2AA
Tel: 0775 761856 & 768296. Fax: 0775 710218

project

PROPOSED GARAGE
AT: WHAPLODE MANOR
SARACENS HEAD, HOLBEACH
FOR D. WOOD ESQ

drawing

PROPOSED

scale

1:50 1:100 1:200

drawing no.

2614/1A

A

A PLANNING AMENDMENT 17·3·95

checked

1257-382T