


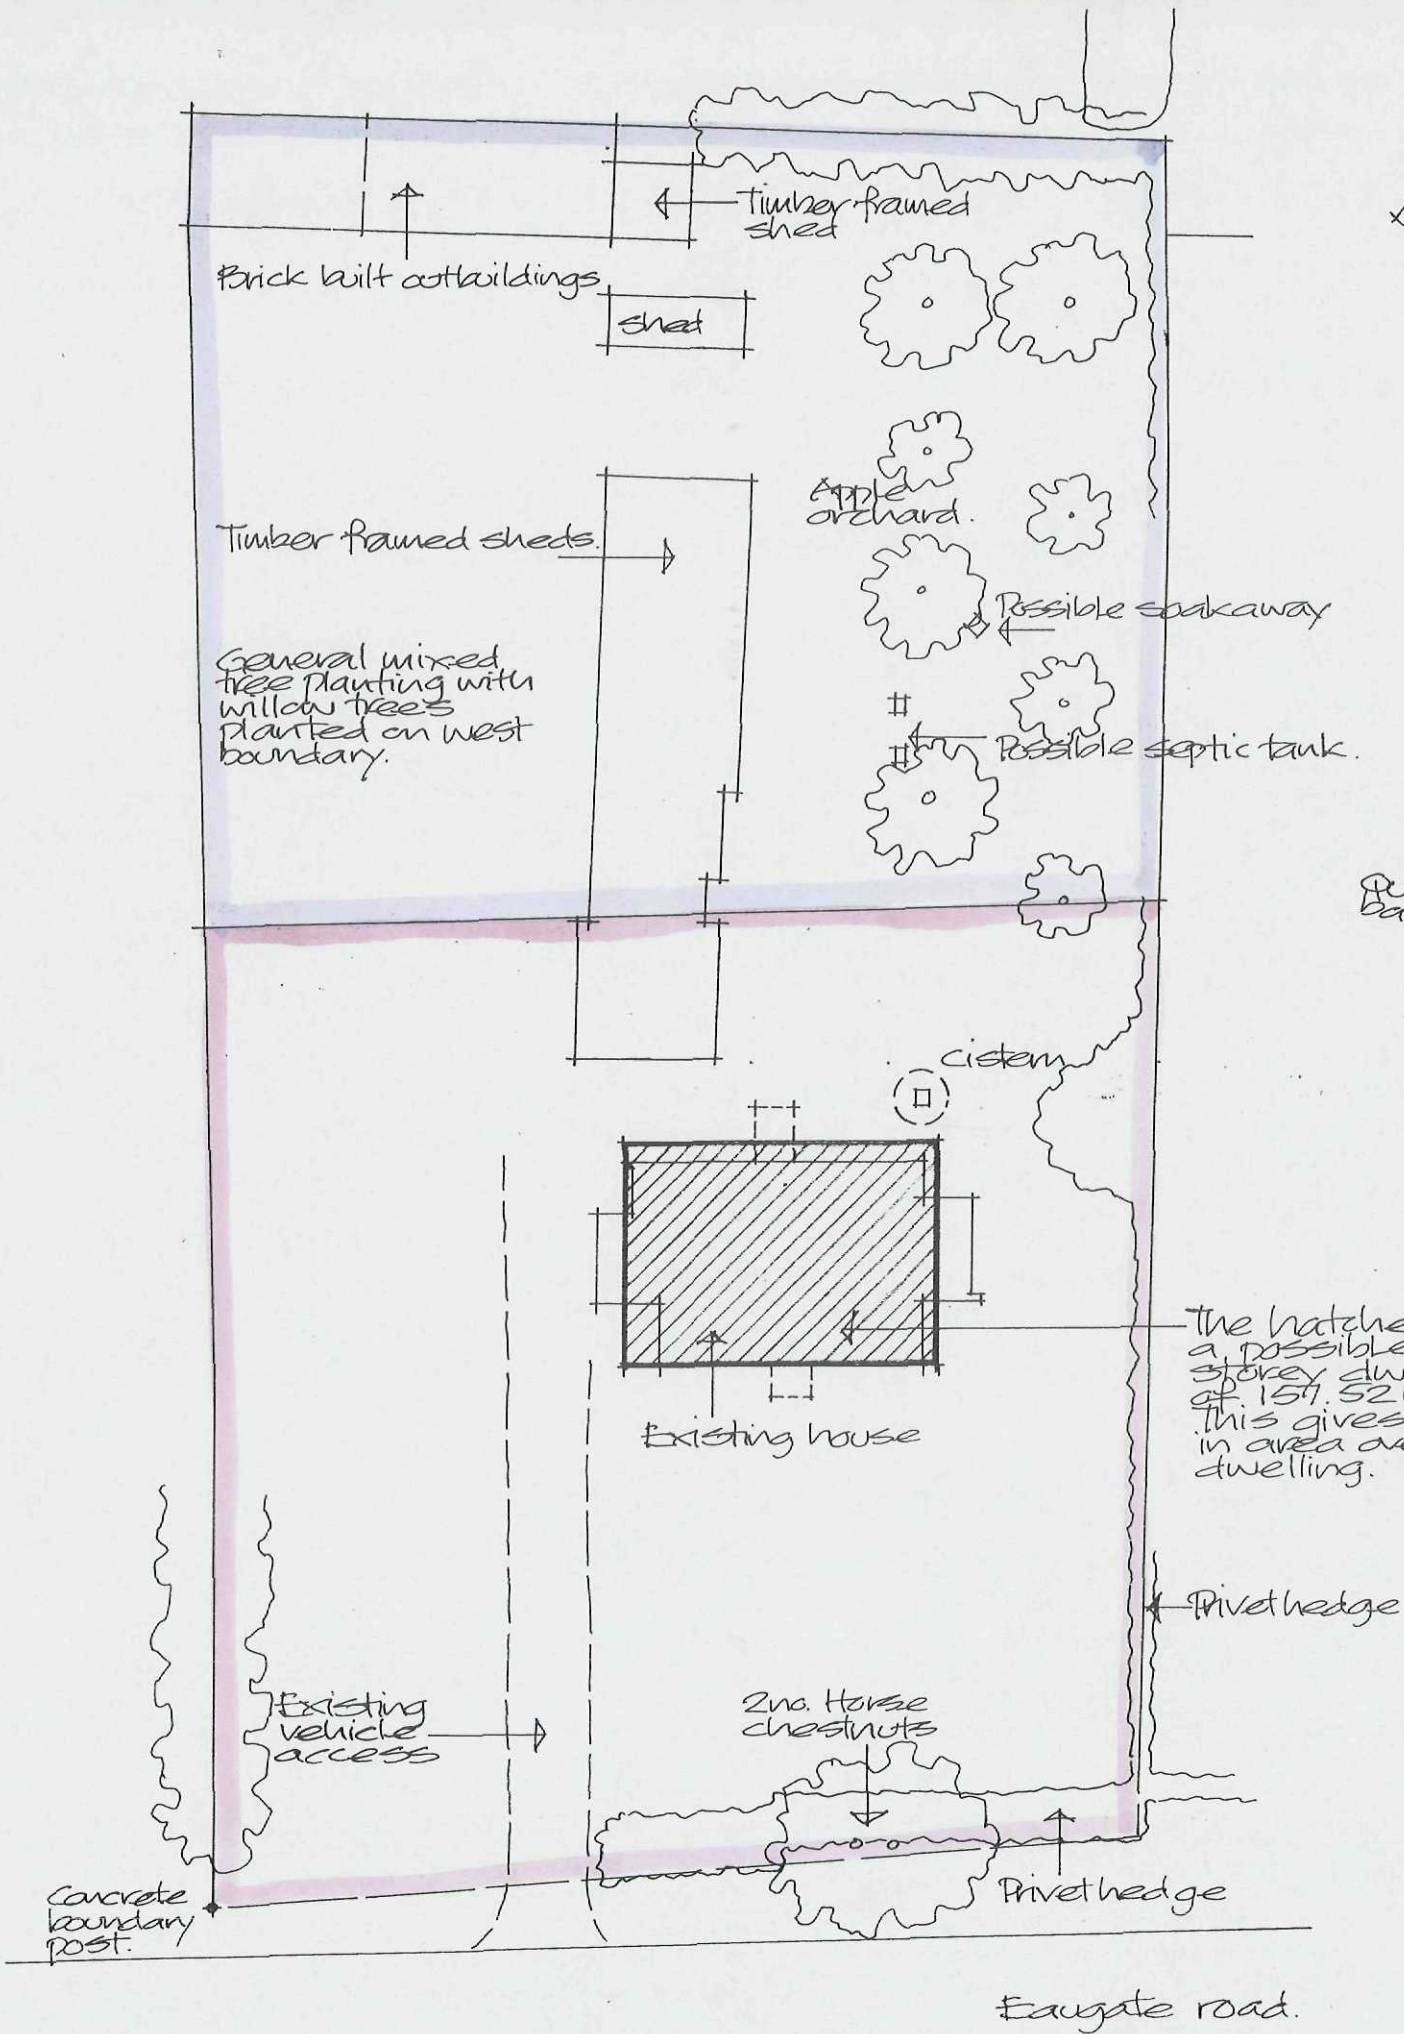

SITE LAYOUT Scale 1:250



LOCATION PLAN Scale 1:1250

**DETERMINED
PLAN**

SHDC
Planning & Development
15 MAY 2009
Ref: 0312/09

Project
**OUTLINE APPLICATION FOR
PROPOSED NEW DWELLING TO
REPLACE EXISTING HOUSE,
CATES'S COVE CORNER,
EAUGATE ROAD,
WHAPLODE DROVE, SPALDING.**

Client
**THE EXECUTORS OF
K HENNELLS DECEASED**

ALAN HORNSBY
ARCHITECTURAL SERVICES LTD
"Little Acre"
Peak Hill, Cowbit,
Spalding, Lincs. PE12 6AW
Tel. Holbeach (01406) 380591

Scale 1:250 & 1:1250 Drg. no. 09/10/01A

Date April 2009