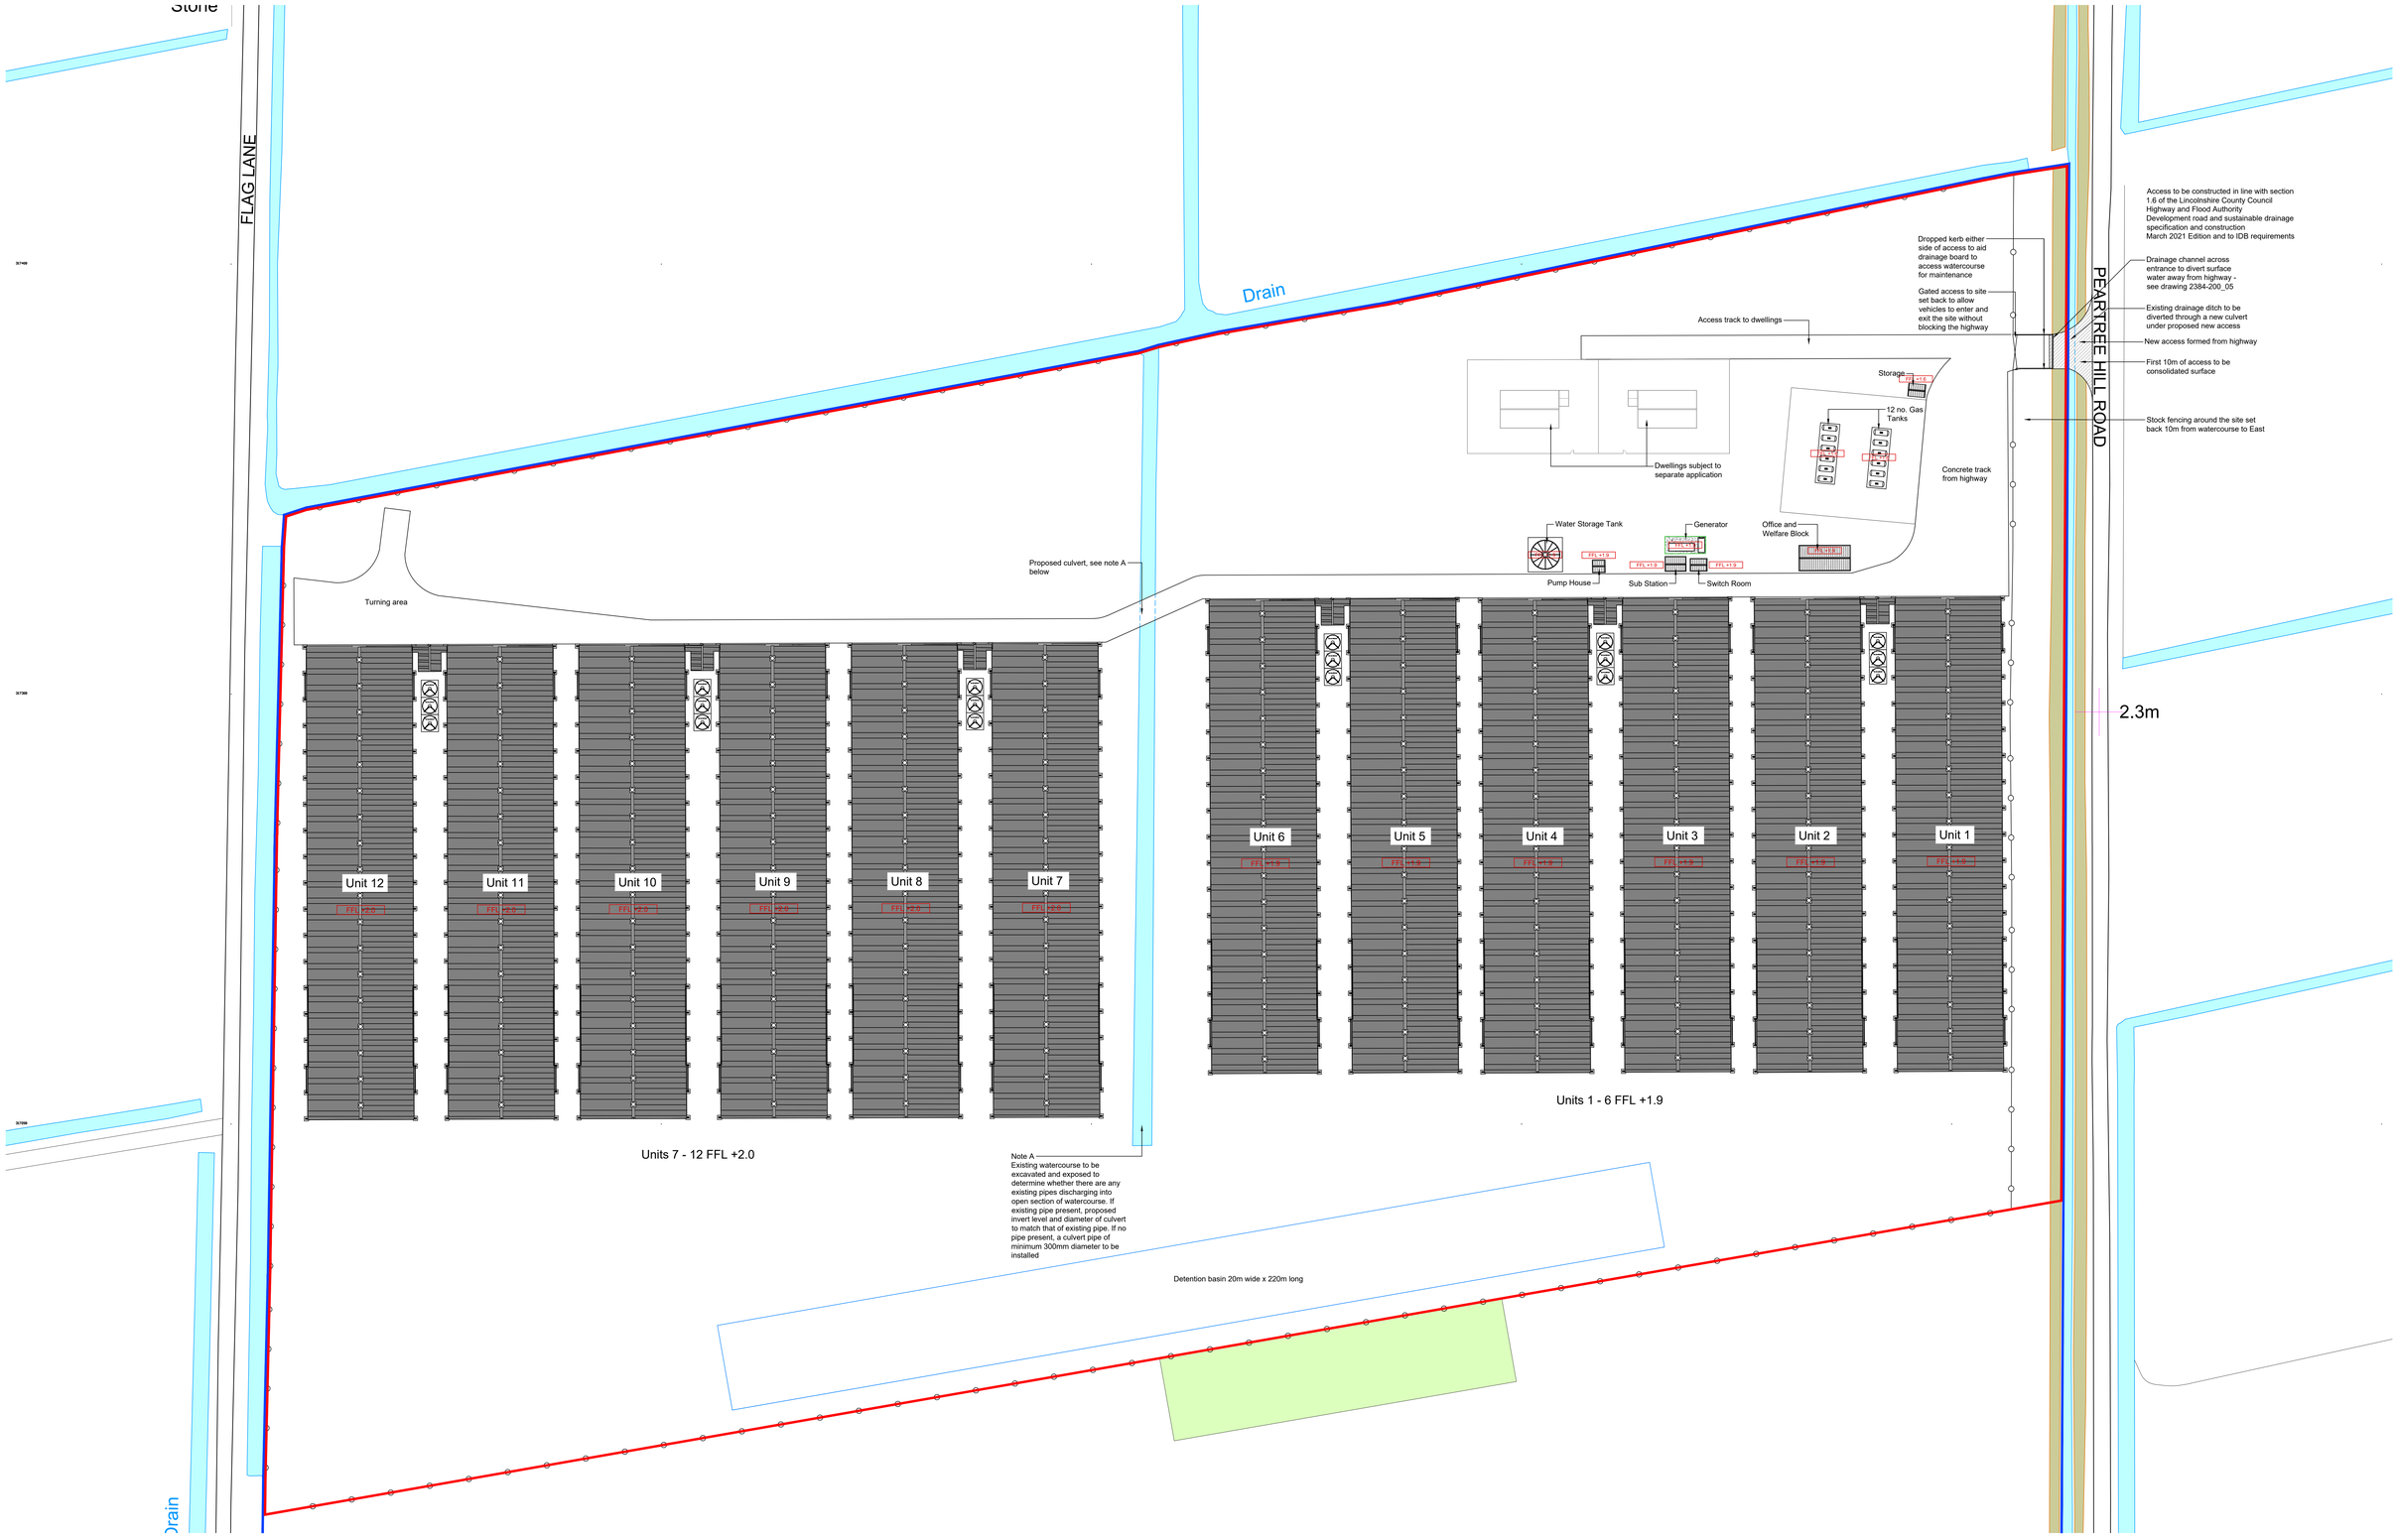

BLOCK PLAN

Scale 1:500

NOTE:
Roof plans provided by others

N
W E
S

NOTES:
1. Use written dimensions only. All dimensions to be checked on site and any discrepancies reported to ACORUS immediately. If in doubt ask.
2. Where relevant, significant hazards have been identified on the drawing. Hazards which should be obvious to a competent contractor or unforeseeable have not been identified.
3. This drawing is confidential and remains the exclusive property of ACORUS.
4. Ordnance Survey Paper Map Copying Licence Number: 100039456.

© ACORUS Rural Property Services Ltd.

1:500
0 10 m 50 m 100 m

Ownership Boundary
Site Boundary

Rev	Date	Amendments	Drawn	Checked
G	09.07.2026	Amendment to unit 1-6 unit location to allow for drainage outside of 9m byelaw zone	DL	DF
F	17.06.2026	Amendment to fencing location, access construction note addition per IDB comments, drainage channel moved	DL	DF
E	09.06.2026	Amendment to fencing and note around access	DL	DF
D	19.03.2026	Amendment to slightly increase north splay of access	DL	DF
C	15.10.2025	Stock fencing removed to roadside and kept within ownership boundary	DL	DF
B	17.06.2025	Line of stock fencing moved to 10m from watercourse	DL	IH
A	27.03.2025	Addition of Finished Floor Levels	DL	IH

PROJECT
Holbeach Farm Limited
Land at 532615,317390. Pear Tree Hill Road, Whaplode Drove, Spalding PE12 0SL

TITLE
Provision of New Poultry Unit & Associated Works
Proposed Block Plan

SCALE	DATE	DRAWN BY	CHECKED BY
AS SHOWN @A0	Mar '25	DL	IH

JOB & DRAWING NO.	REVISION
JW/2384/0325 –200_02	G

acorus
Planning. Design. Property.
acorus.co.uk

PLANNING ISSUE