



# Site Layout 1 : 250 scale

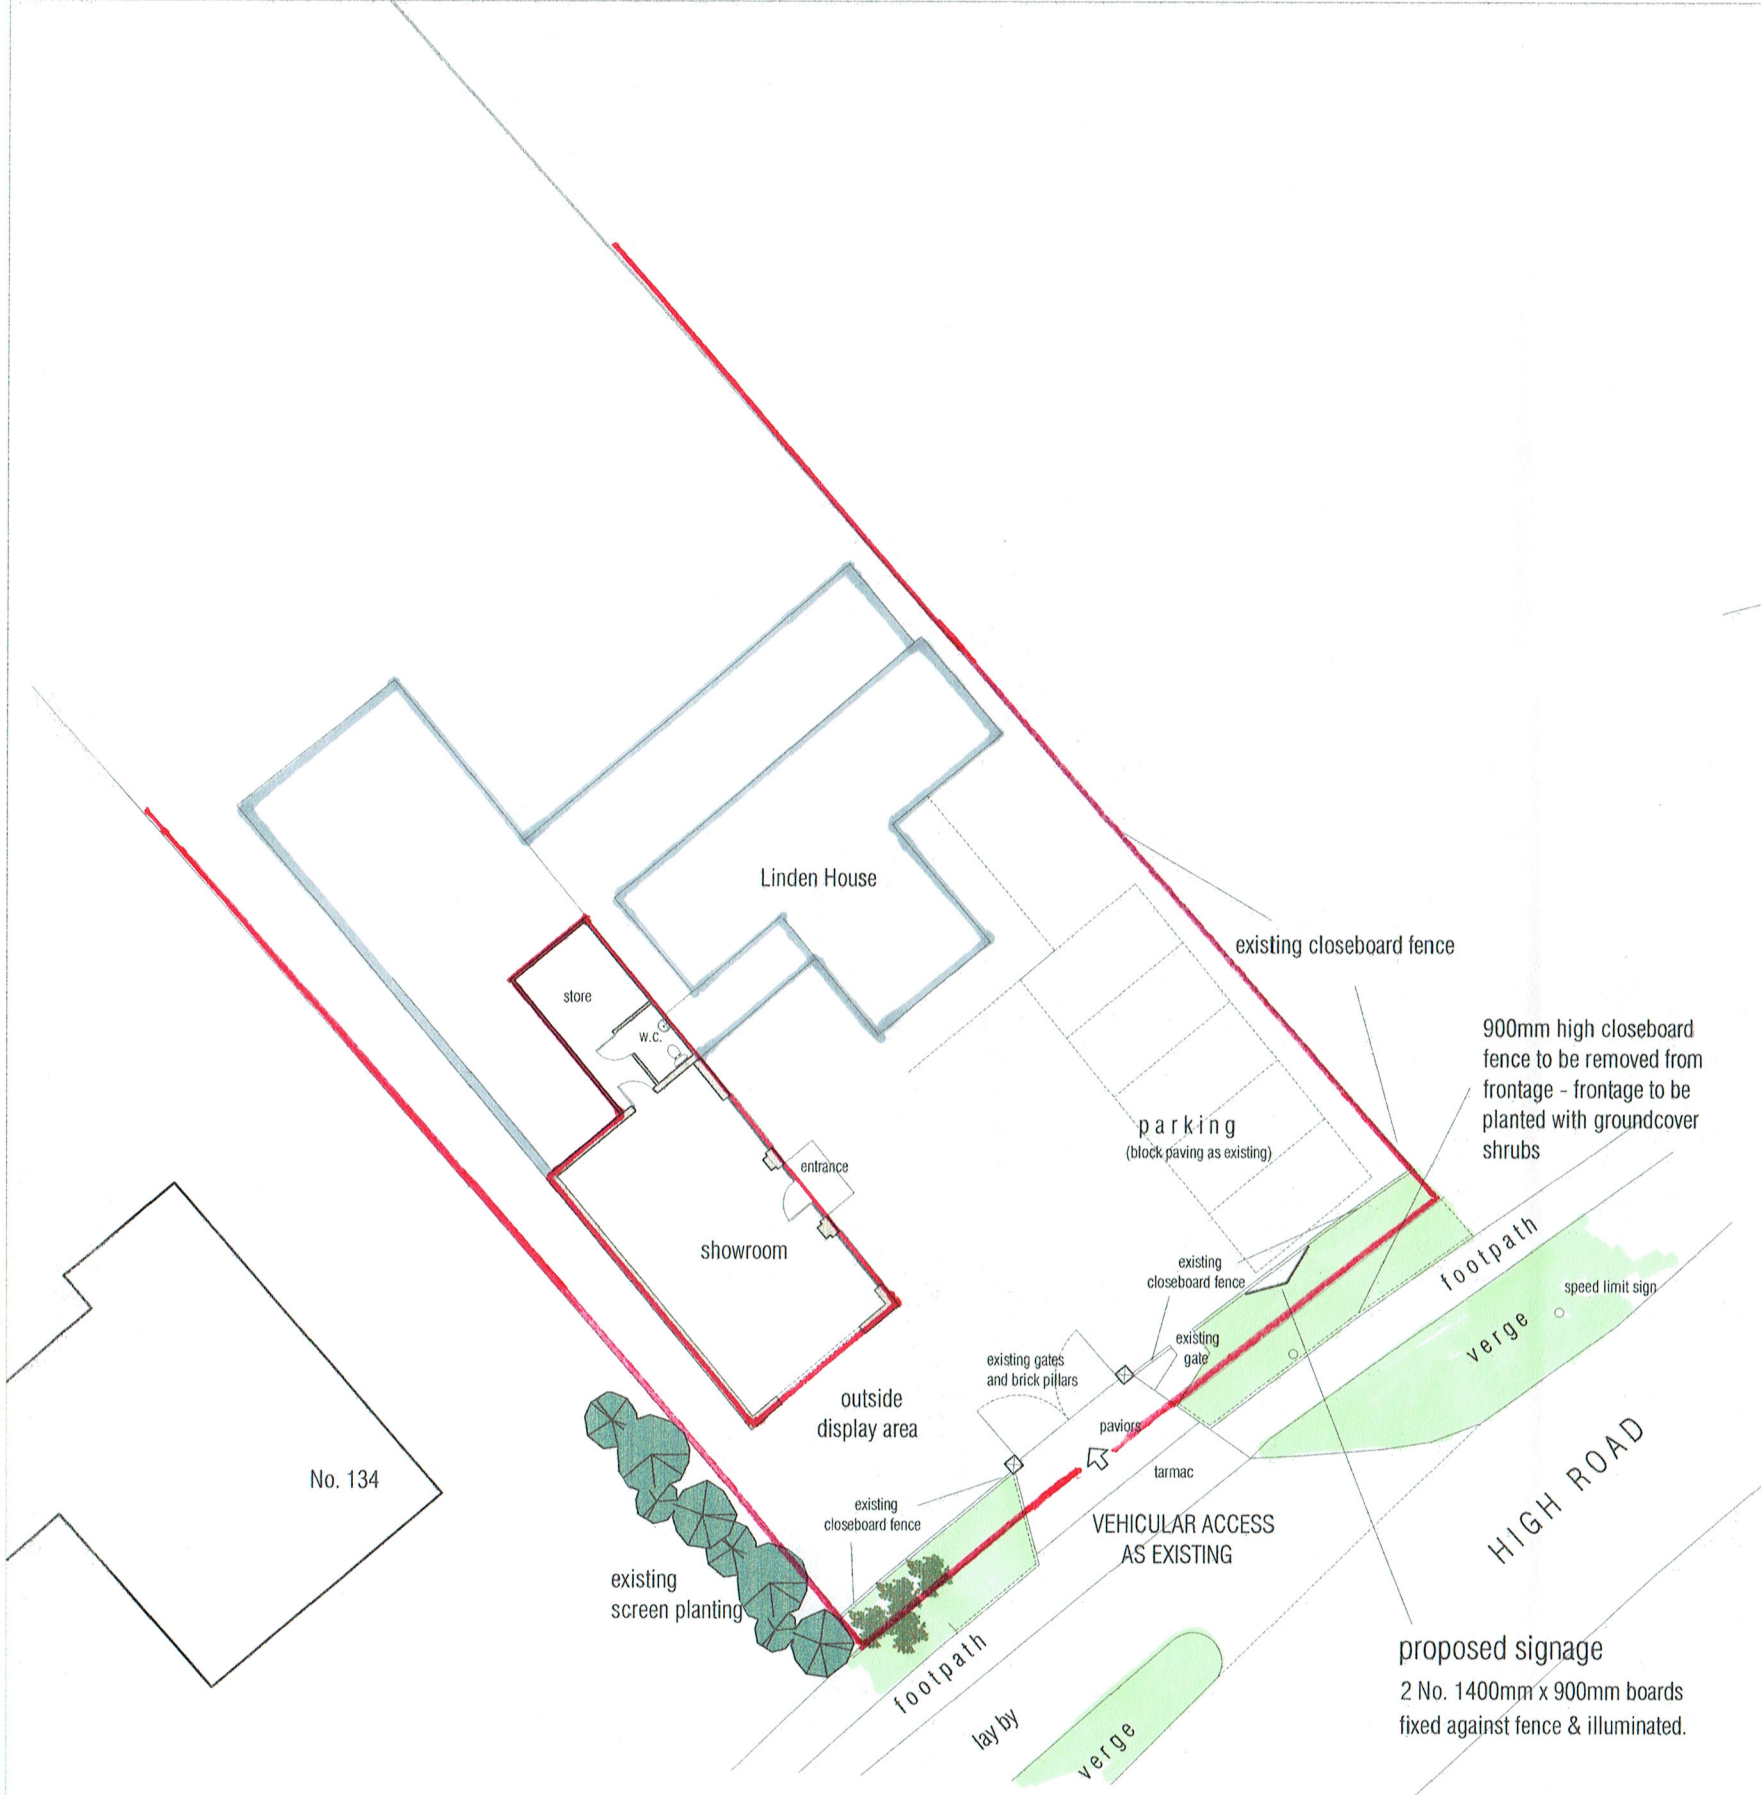


# Location Plan 1 : 1250 scale

mlp Moulton Land and Planning
moultonlandandplanning.co.uk 1 Chapel Court Wansford Peterborough PE8 6JF
tel 01780 782306 mob 07484 101655 e-mail alan@moultonland.co.uk

Project
Proposed Change of Use from Garaging to Showroom
Linden House 132 High Road Whaplode PE12 6TX
for Mr & Mrs. Sleight

Drawing
Location Plan
Site Layout

date mar 2021
scale(s) 1 : 1250 & 250 @ A3
DRG. No. LPS / pl / 01