
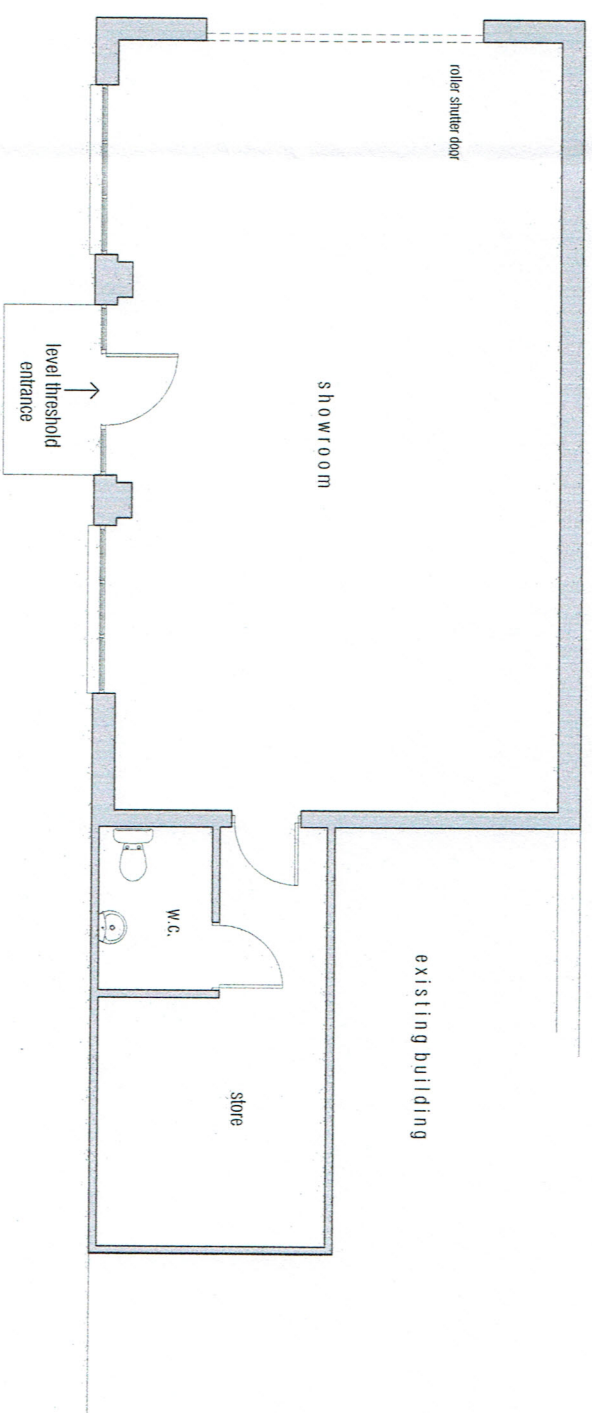


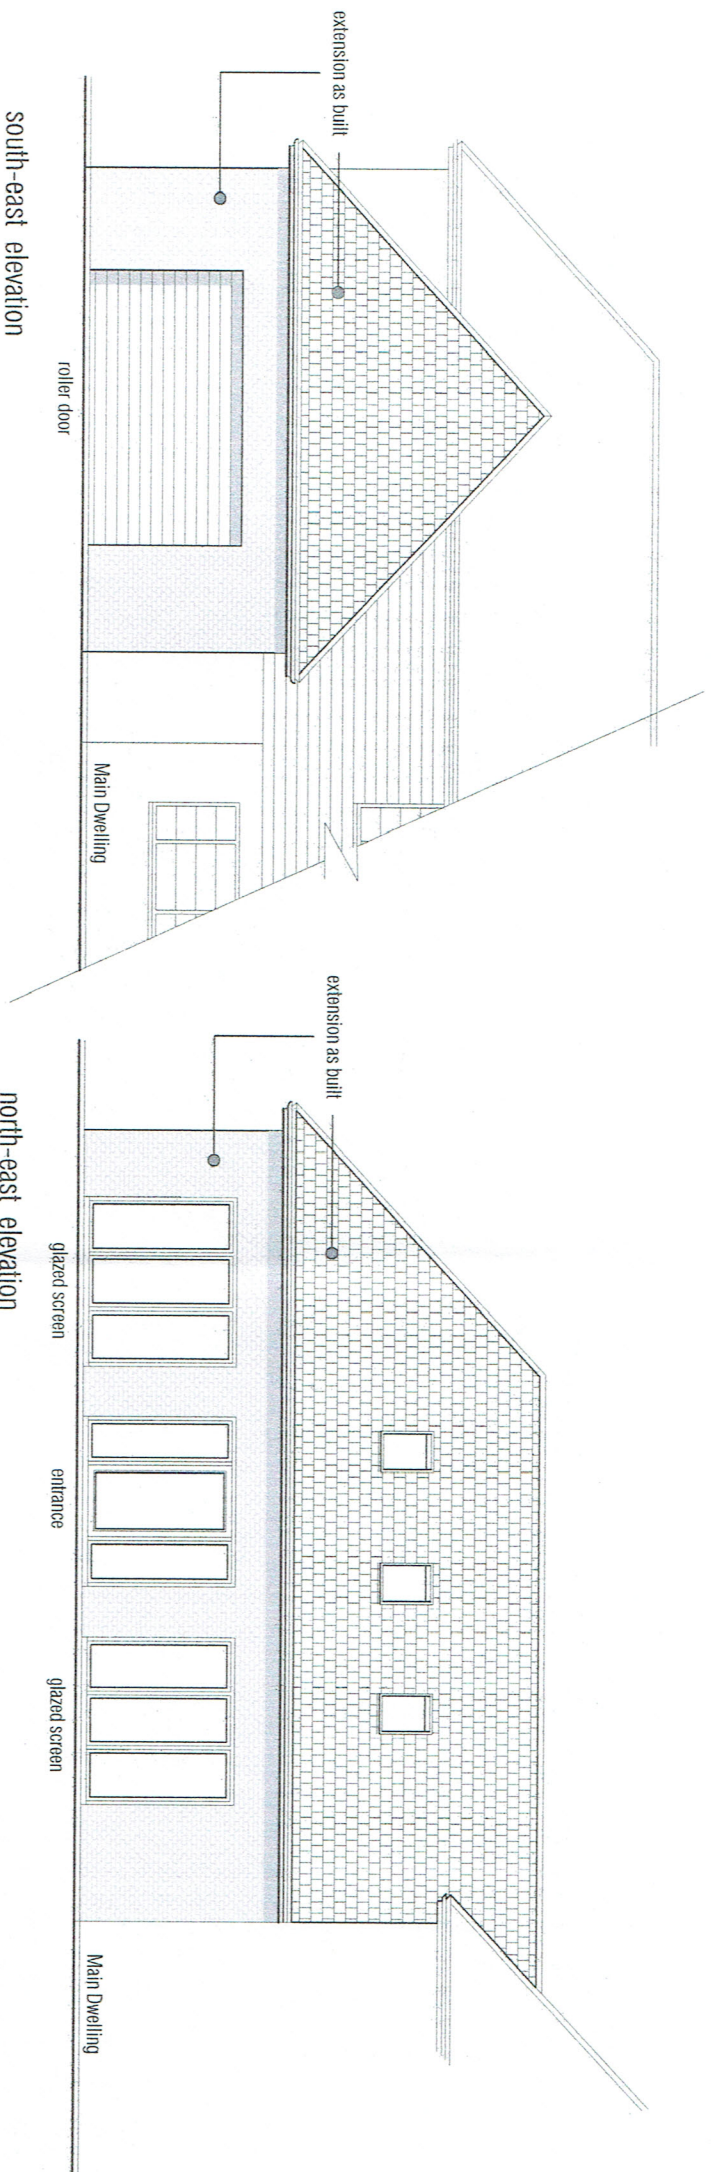

floor layout 1 : 50 scale