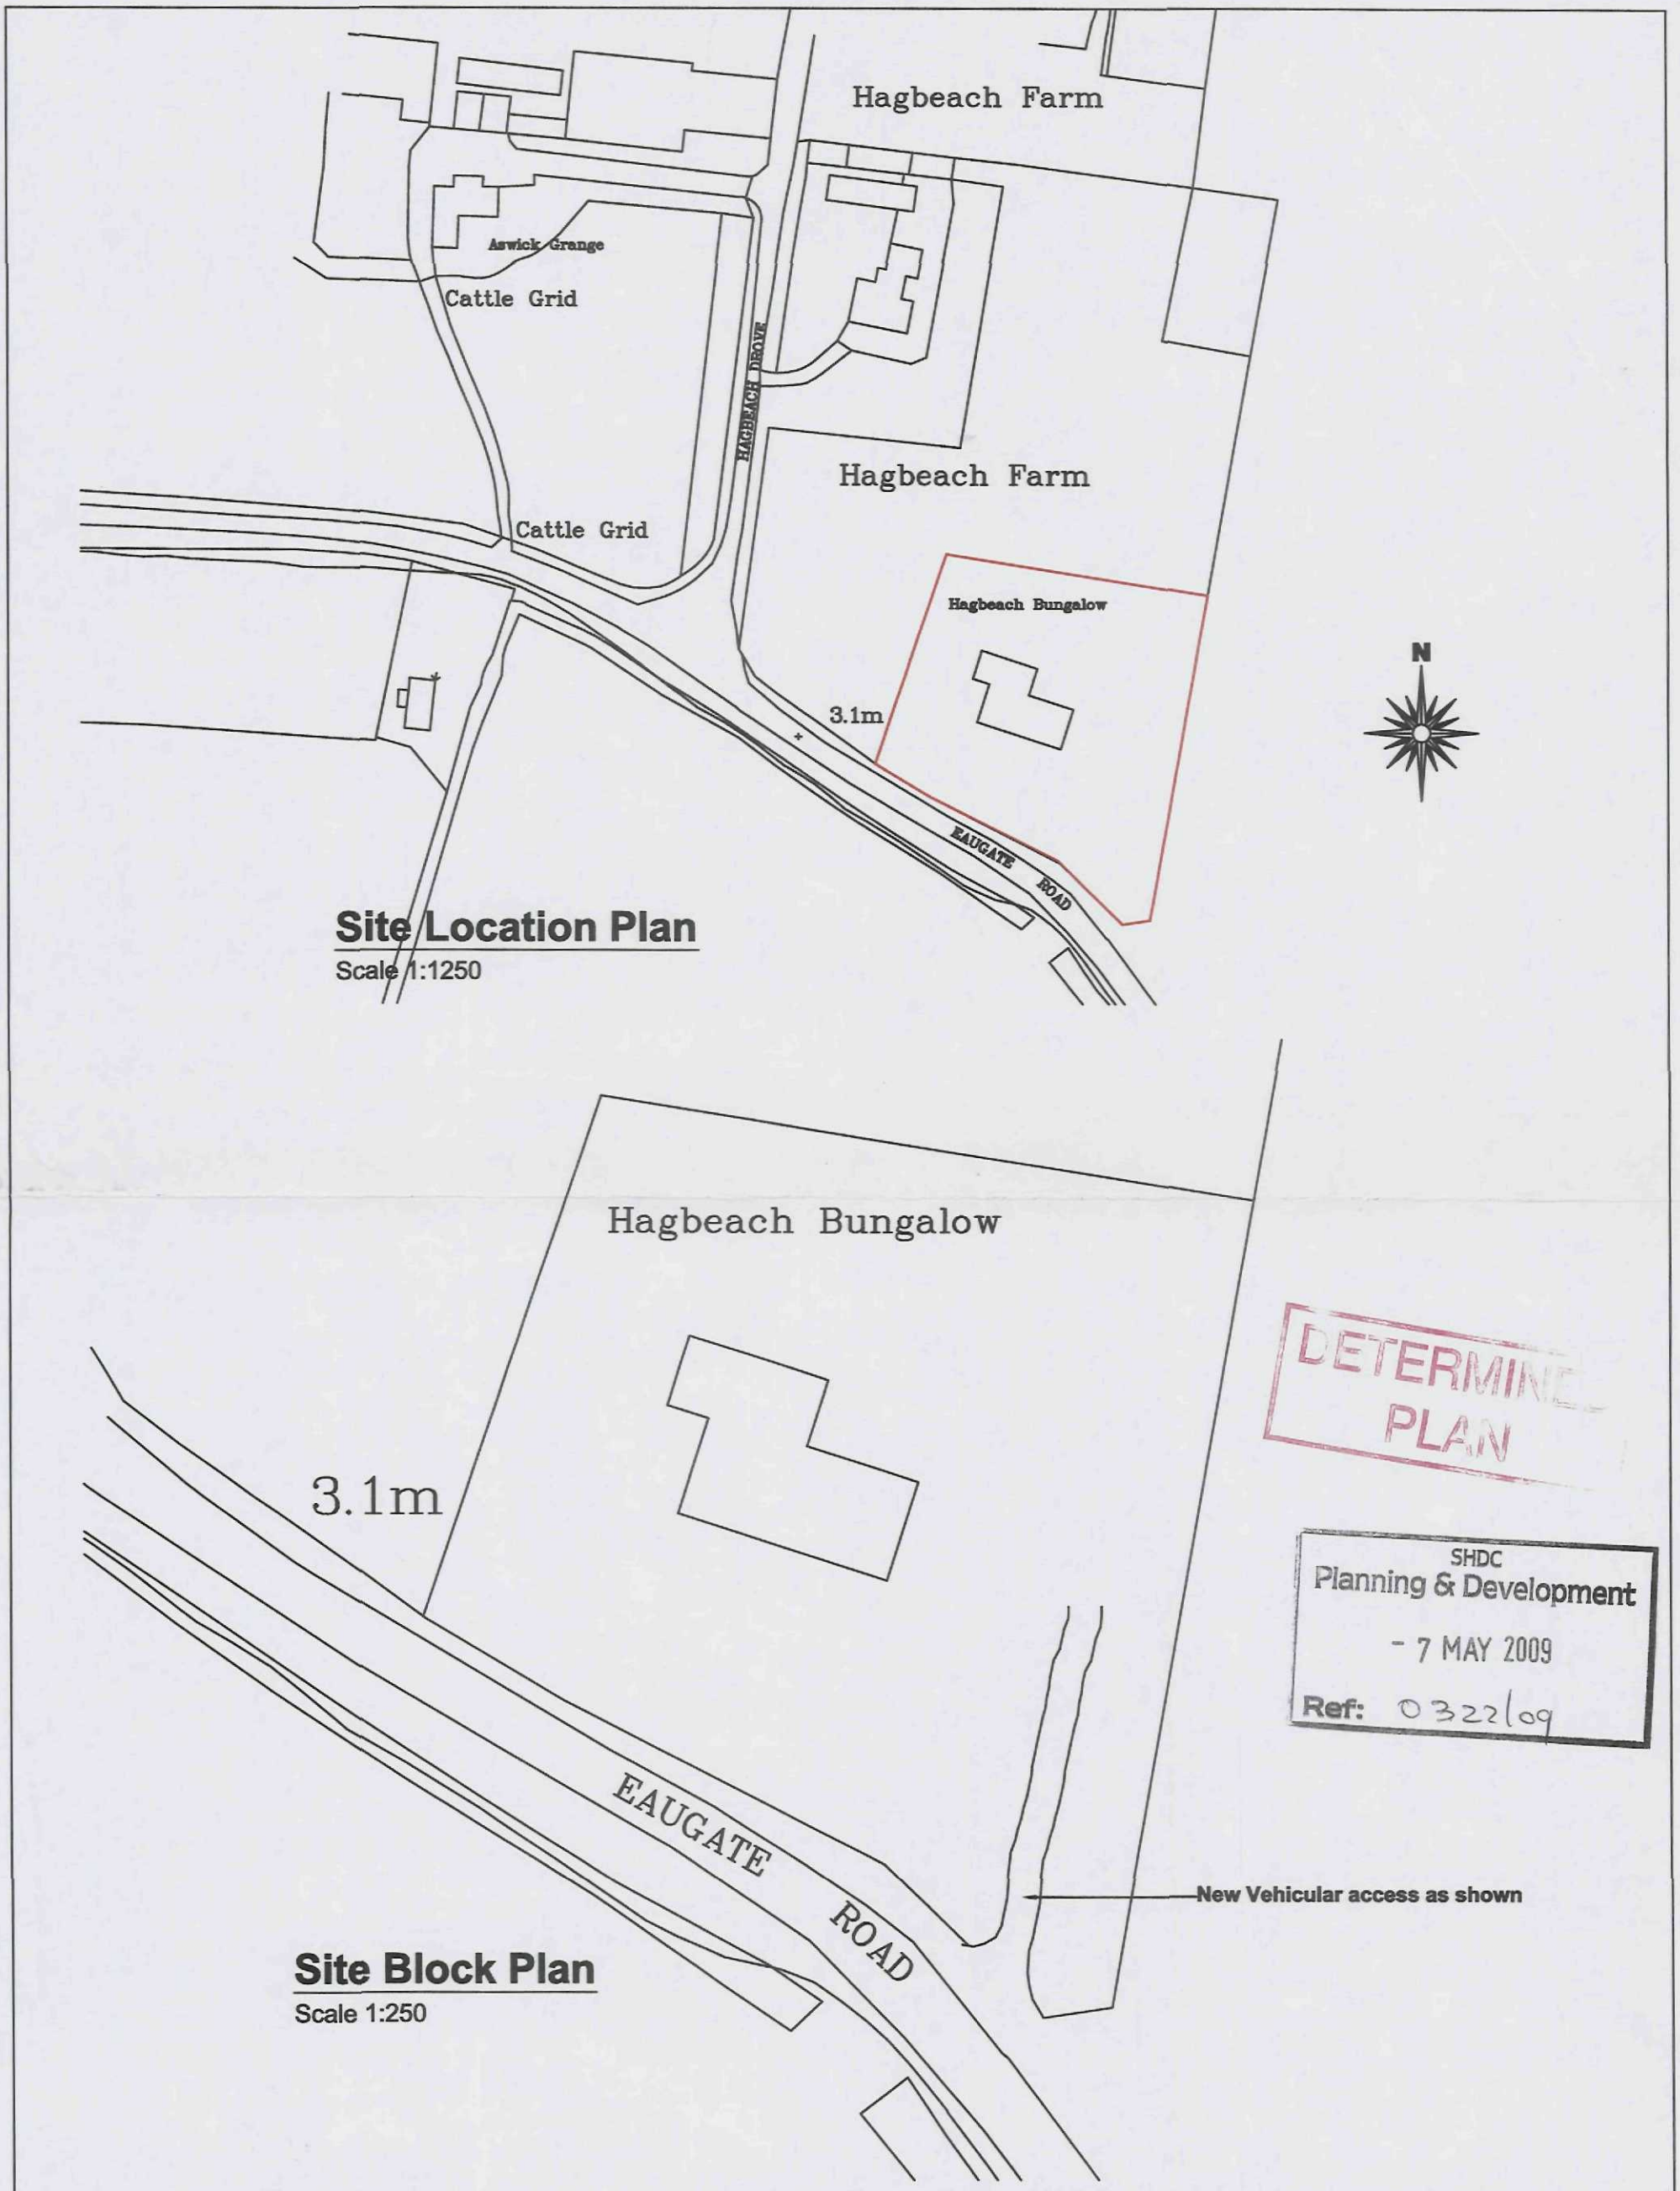


Site Location Plan

Scale 1:1250

Site Block Plan

Scale 1:250

remway Design Ltd
2nd Floor - 5B Sheepmarket
Spalding
PE11 1BH
Tel: 01775 768 921
e-mail: enquiries@remwaydesign.co.uk

Site :
Hagbeach
Eaugate Road,
Whaplode Drove,
PE12 0SN

Client :
Mr & Mrs R Goose
Greenacres
Eaugate Road
Whaplode Drove
PE12 0SP

Date : ******
Scale : **as noted**

Drawing No:
1677 - 04