


NOTES:
All dimensions must be checked on site and not
scaled from this drawing.


jkds@talk21.com

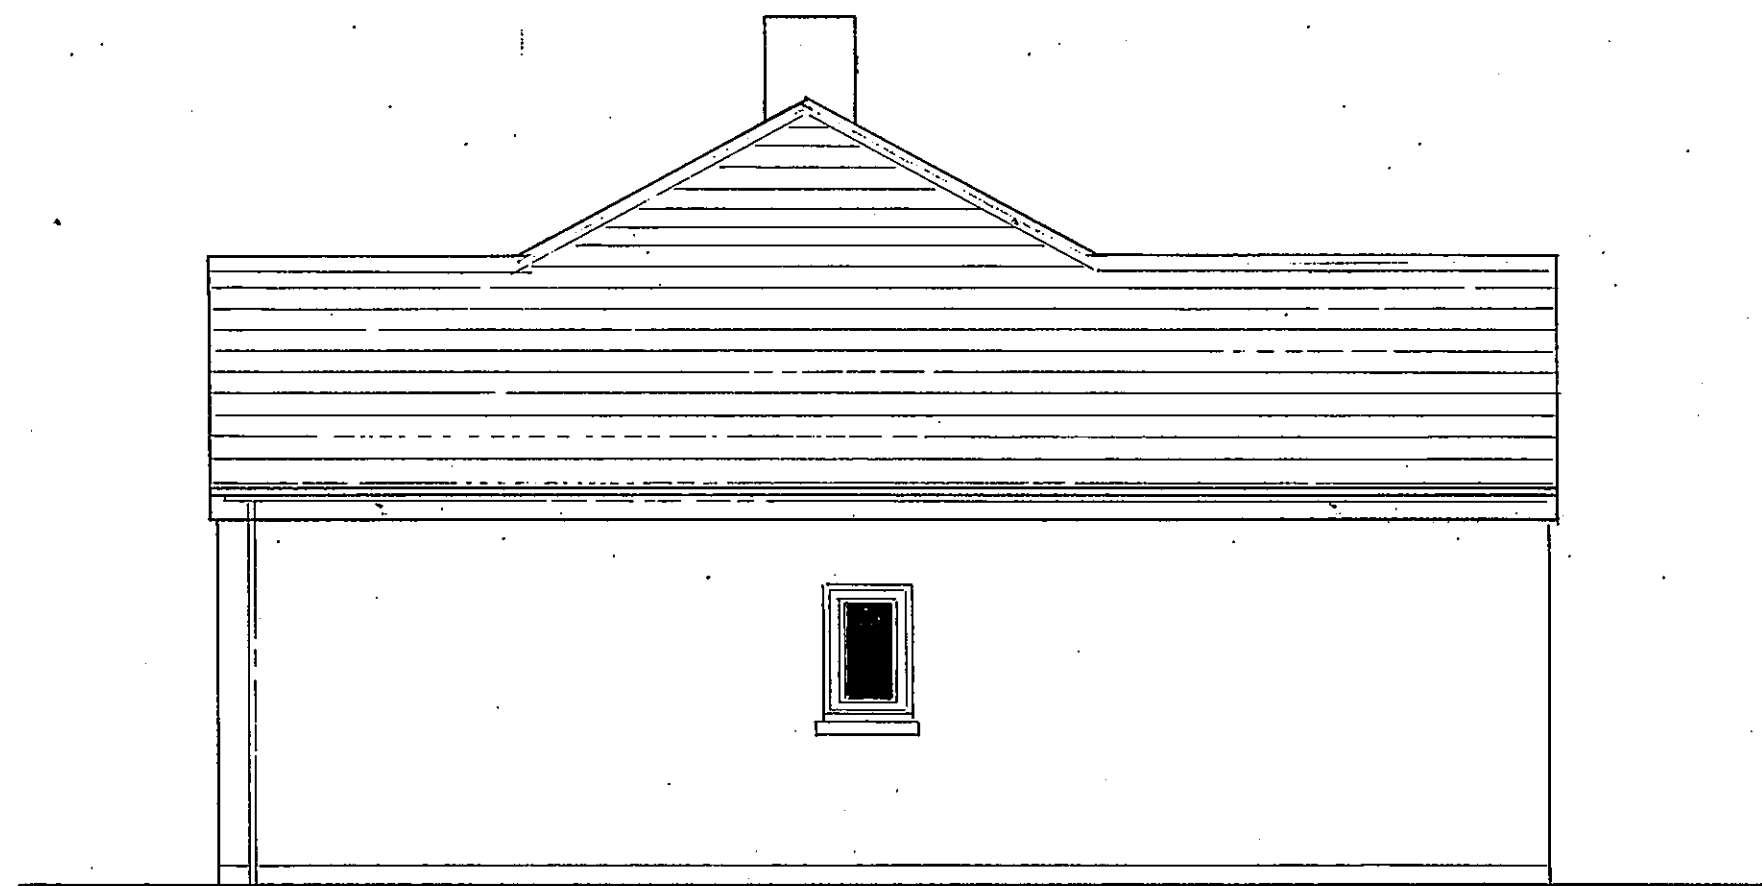


NORTH WEST



PROPOSED SOUTH WEST

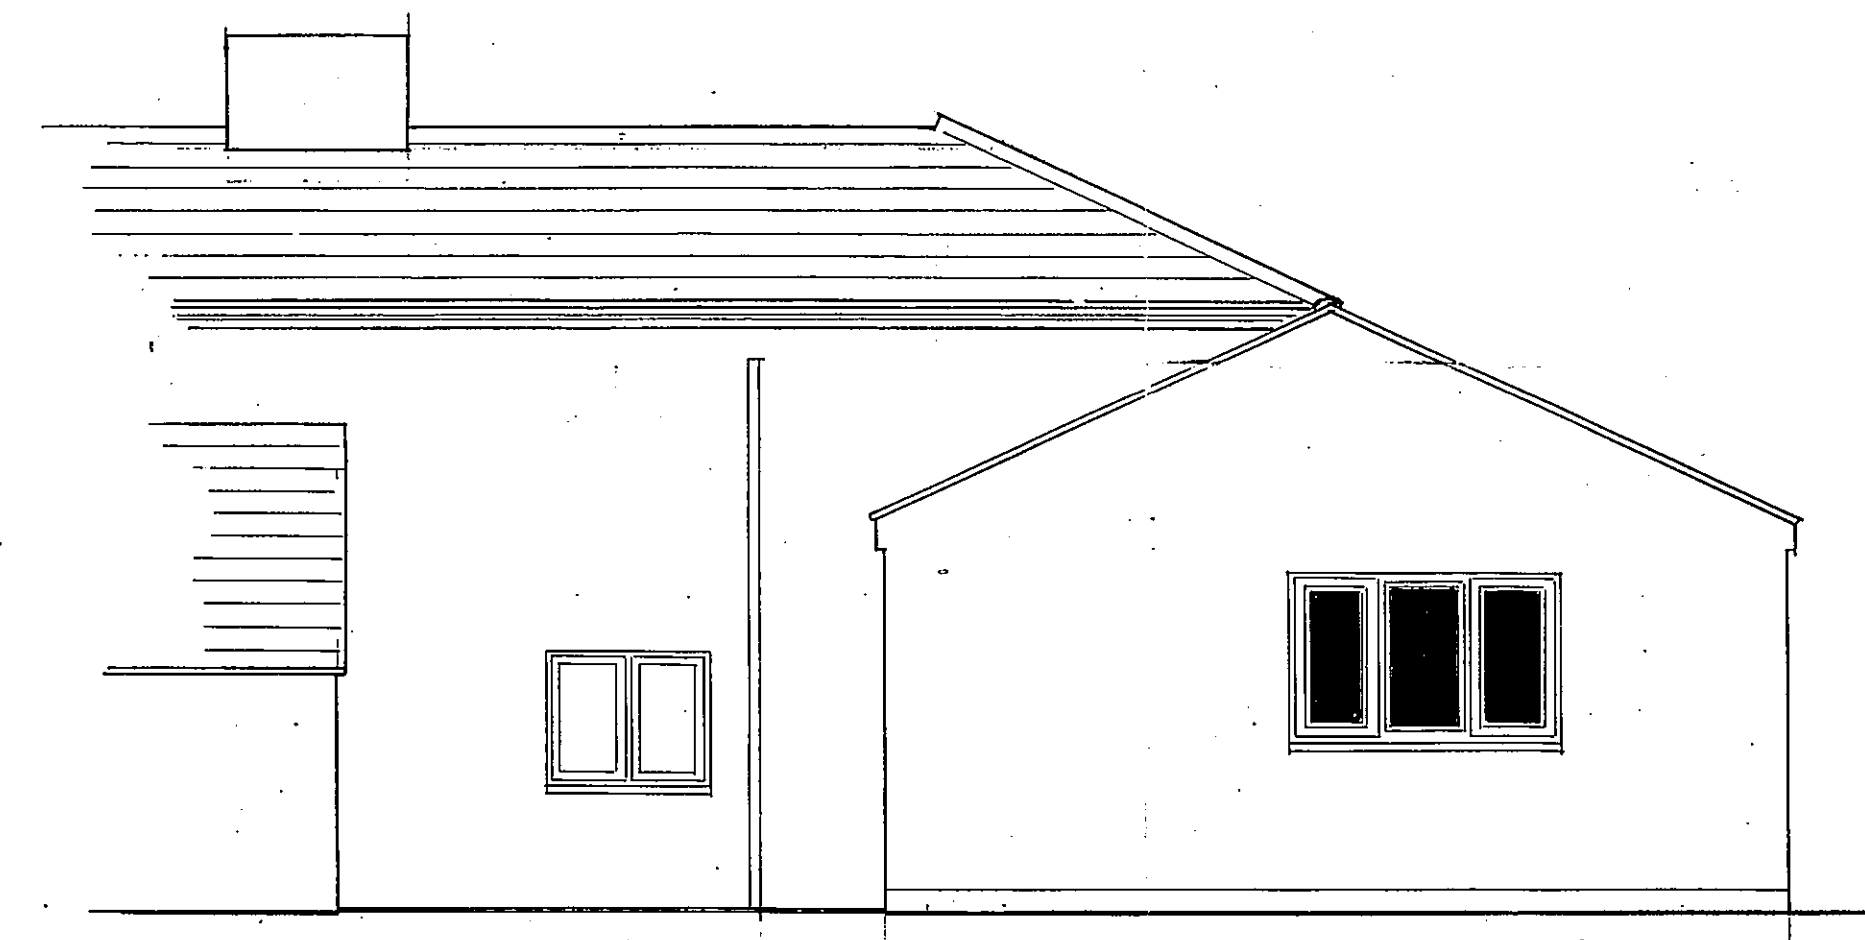

NORTH EAST

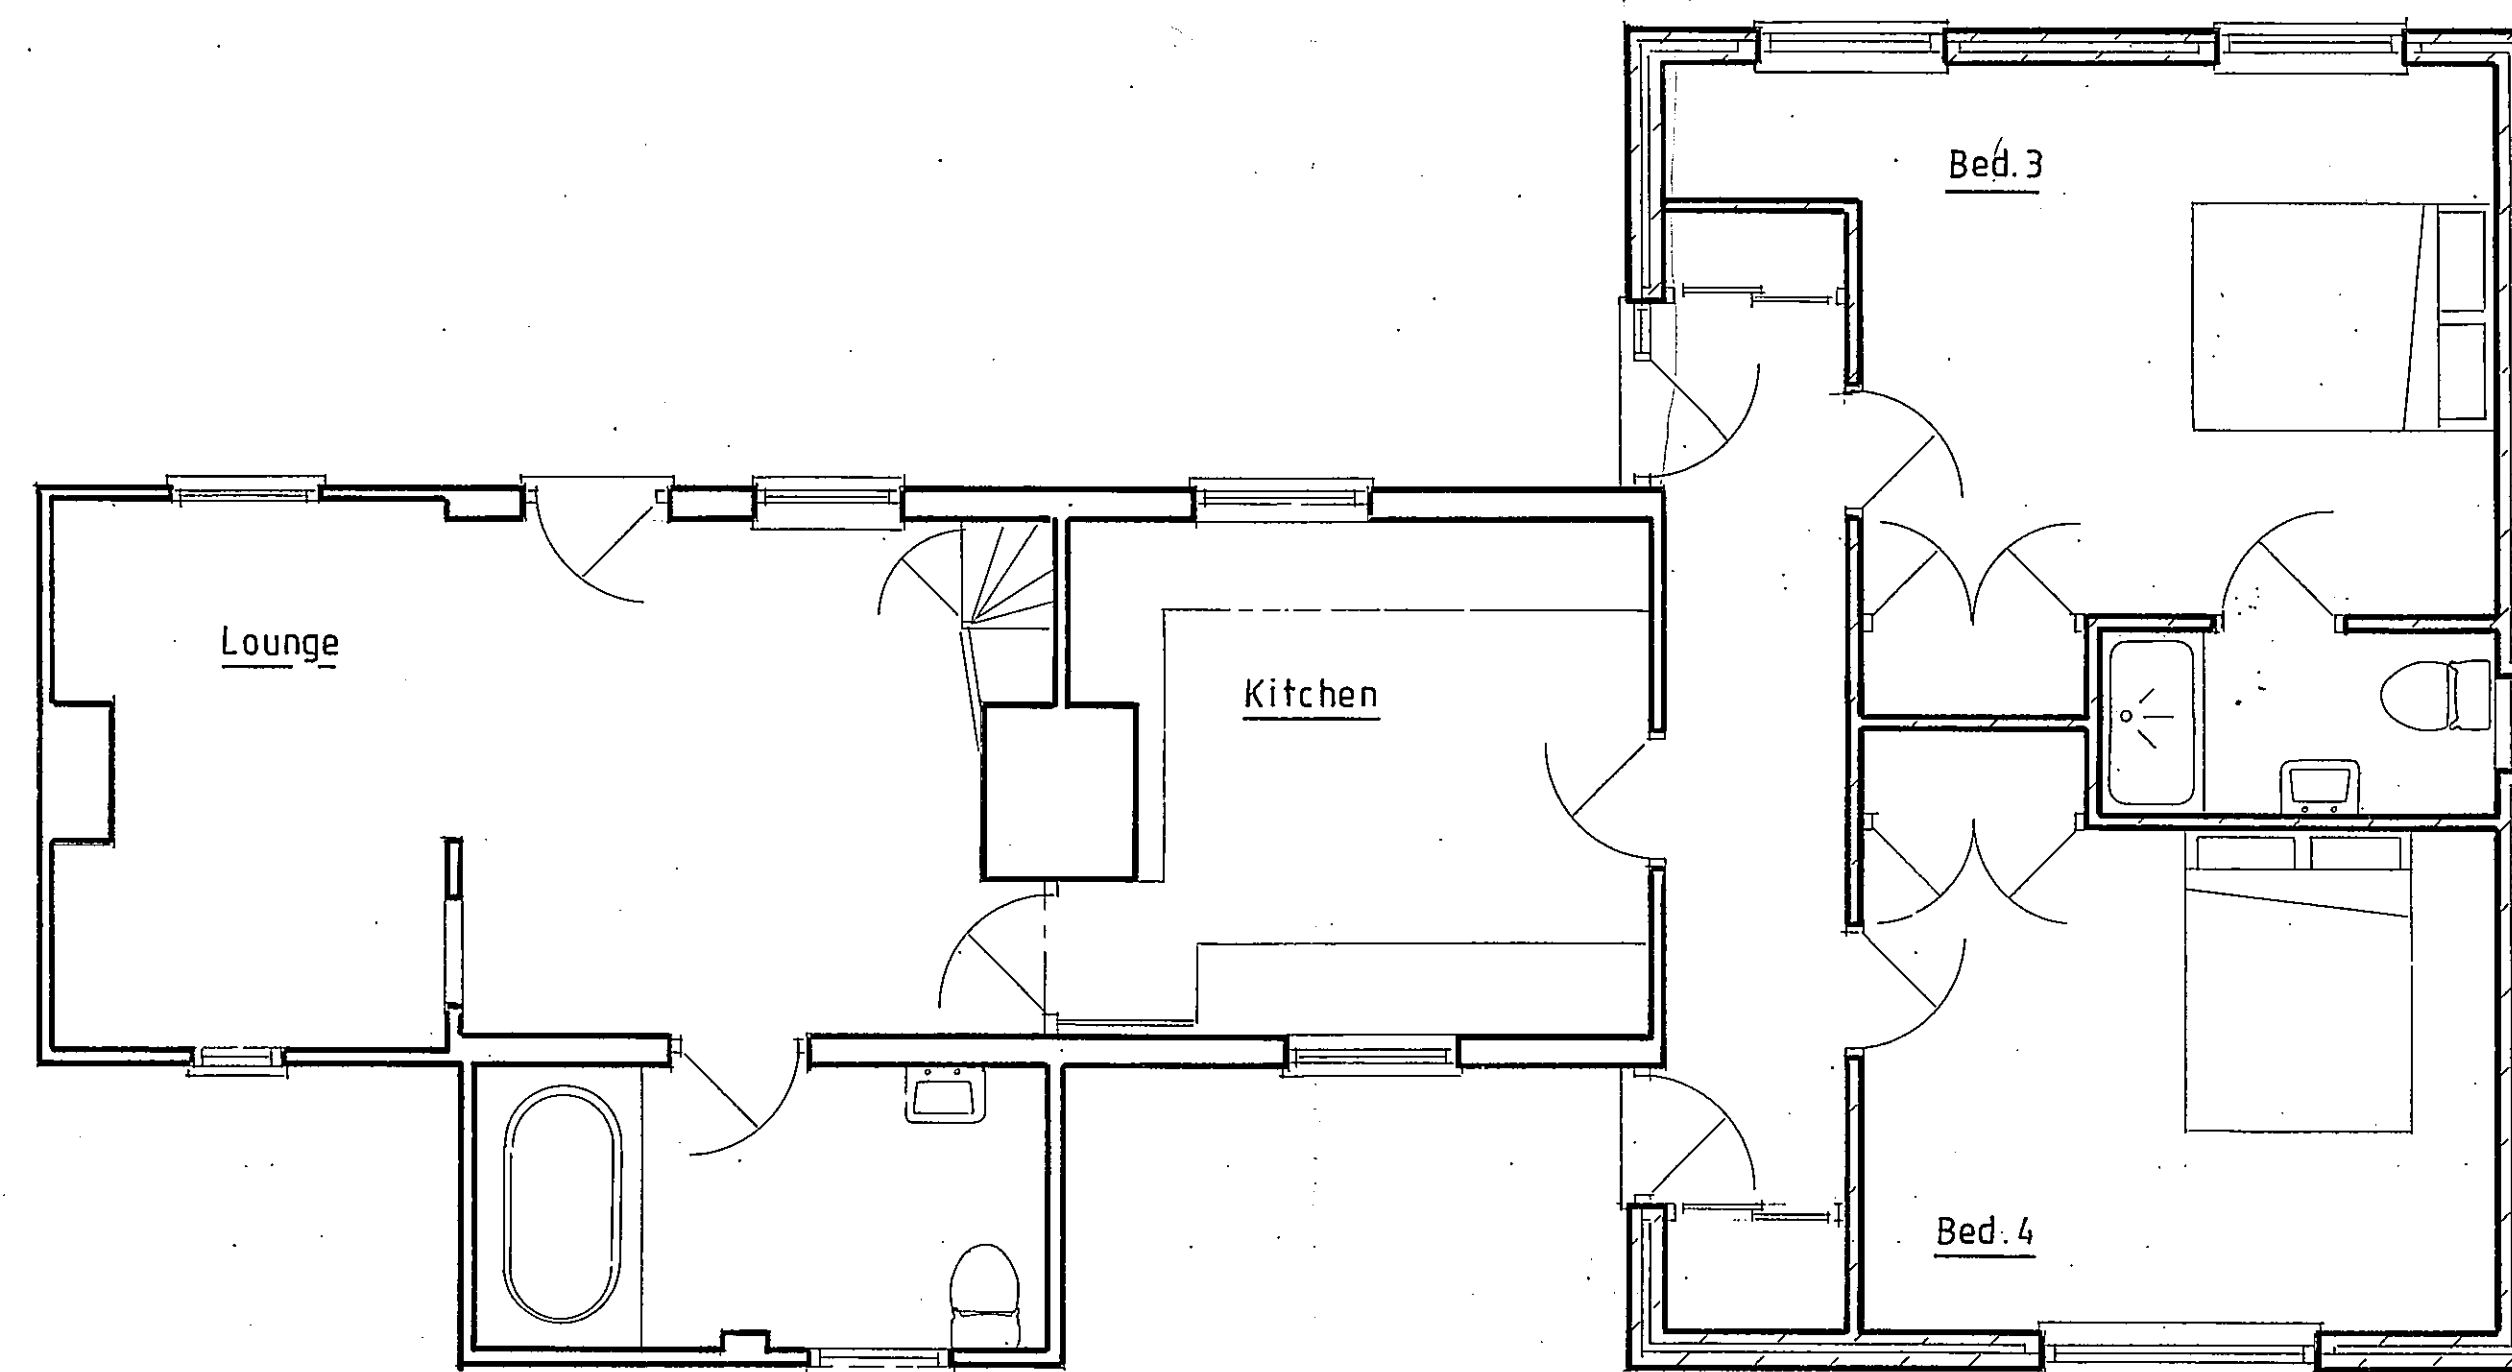

PROPOSED GROUND FLOOR



SOUTH EAST

A	Date	Revisions

© copyright

J.K.D.S.
01733 380616
SUPERSEDED

Client
MR. & MRS. G. FYFE

Job Title
ALTERATIONS & EXTENSION
AT THE WOODLANDS
DOWSDALE

Drawing Title
PROPOSED ELEVATIONS
& GROUND FLOOR LAYOUT

Scale
1: 50, 1: 100

Date
Nov. 06

Drawn by
JK

Drg No.
05. 1319. 04

Rev.