

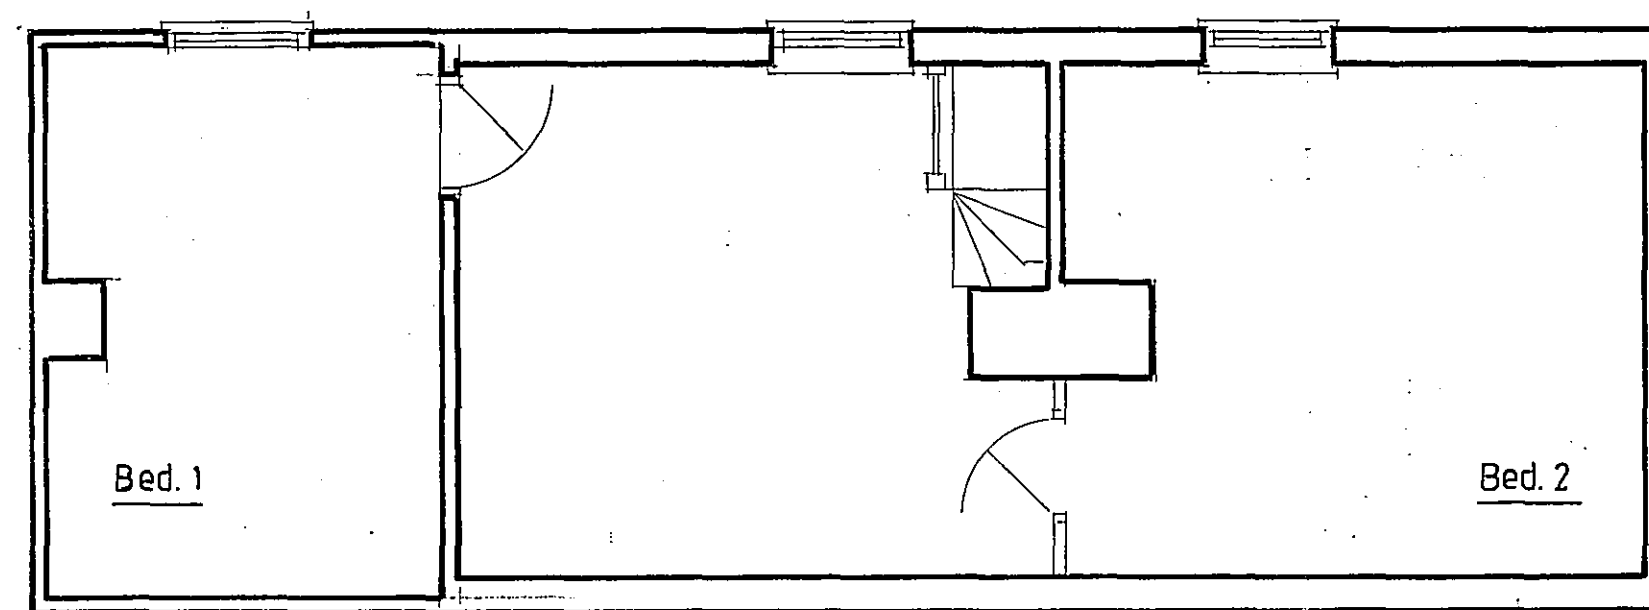
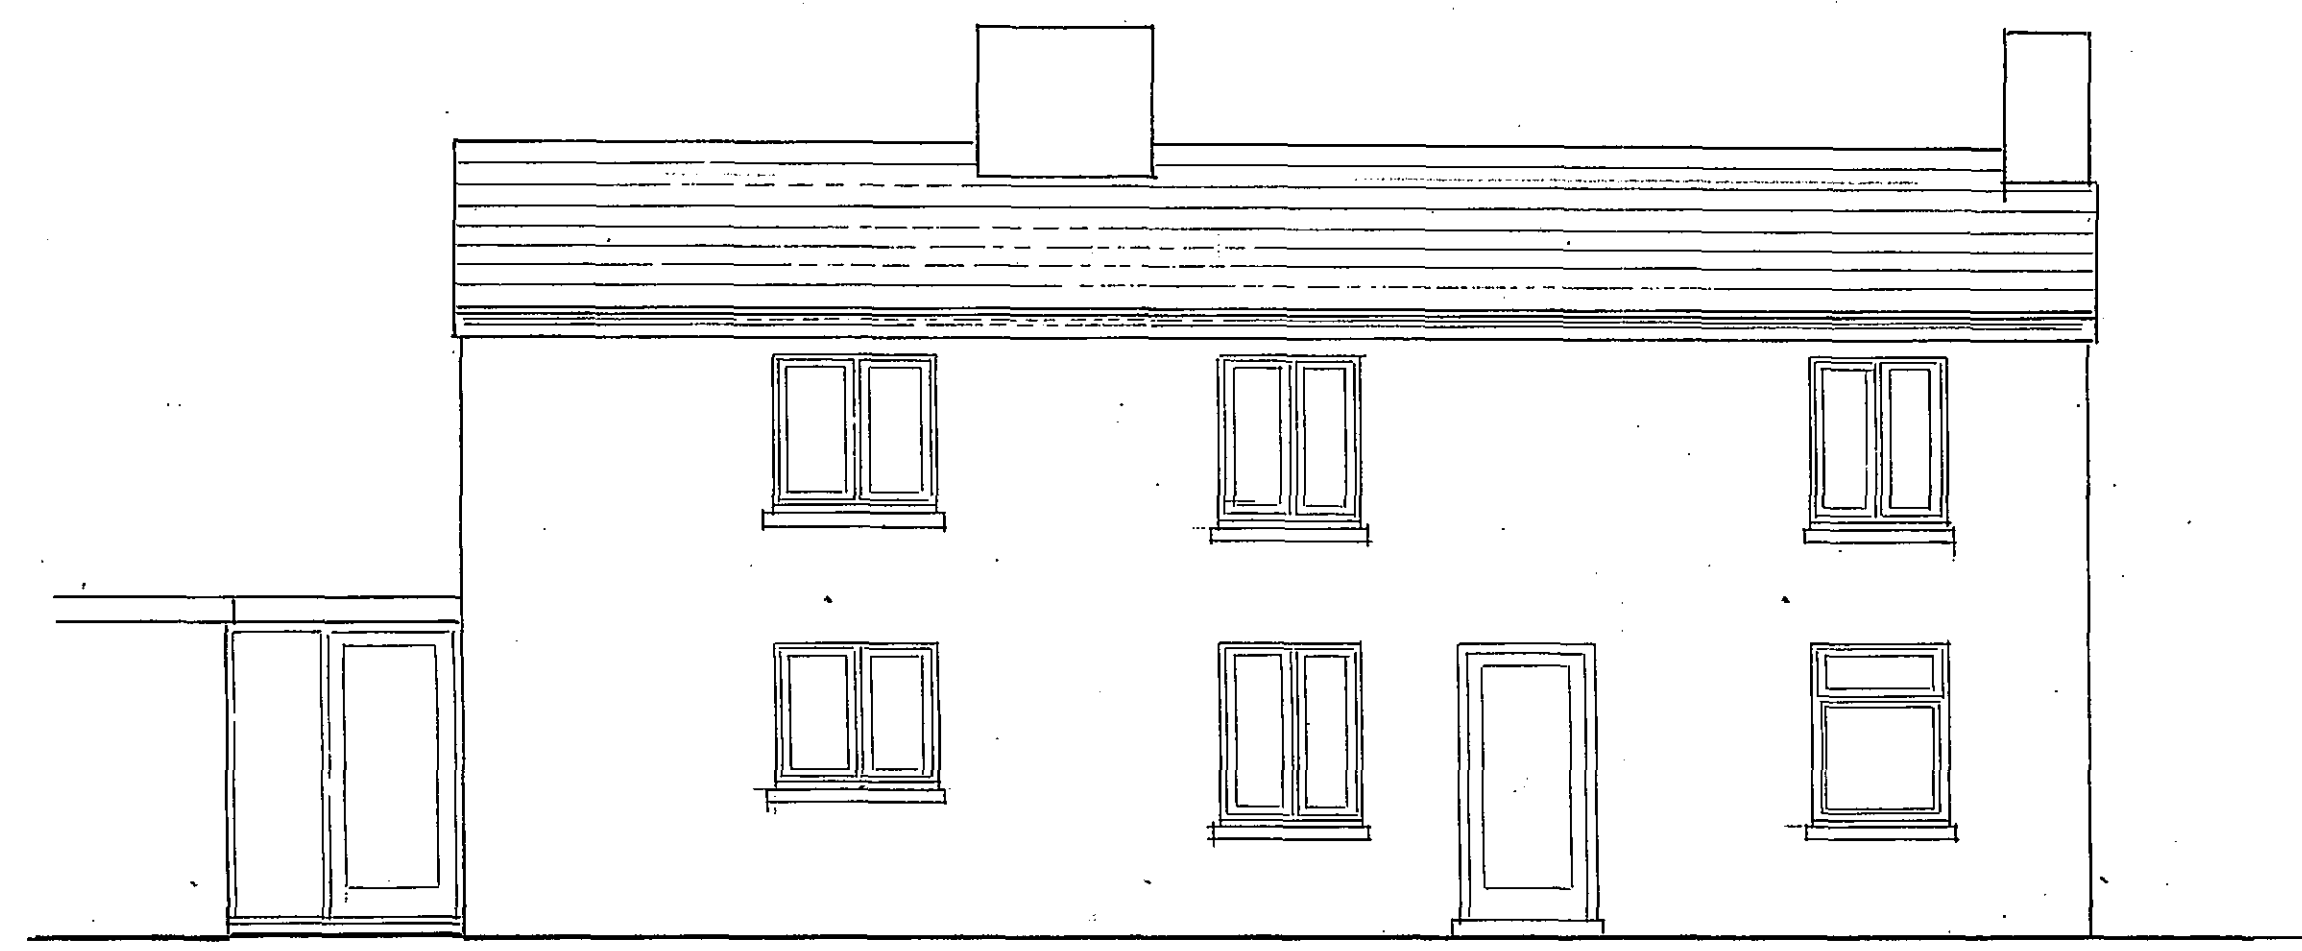
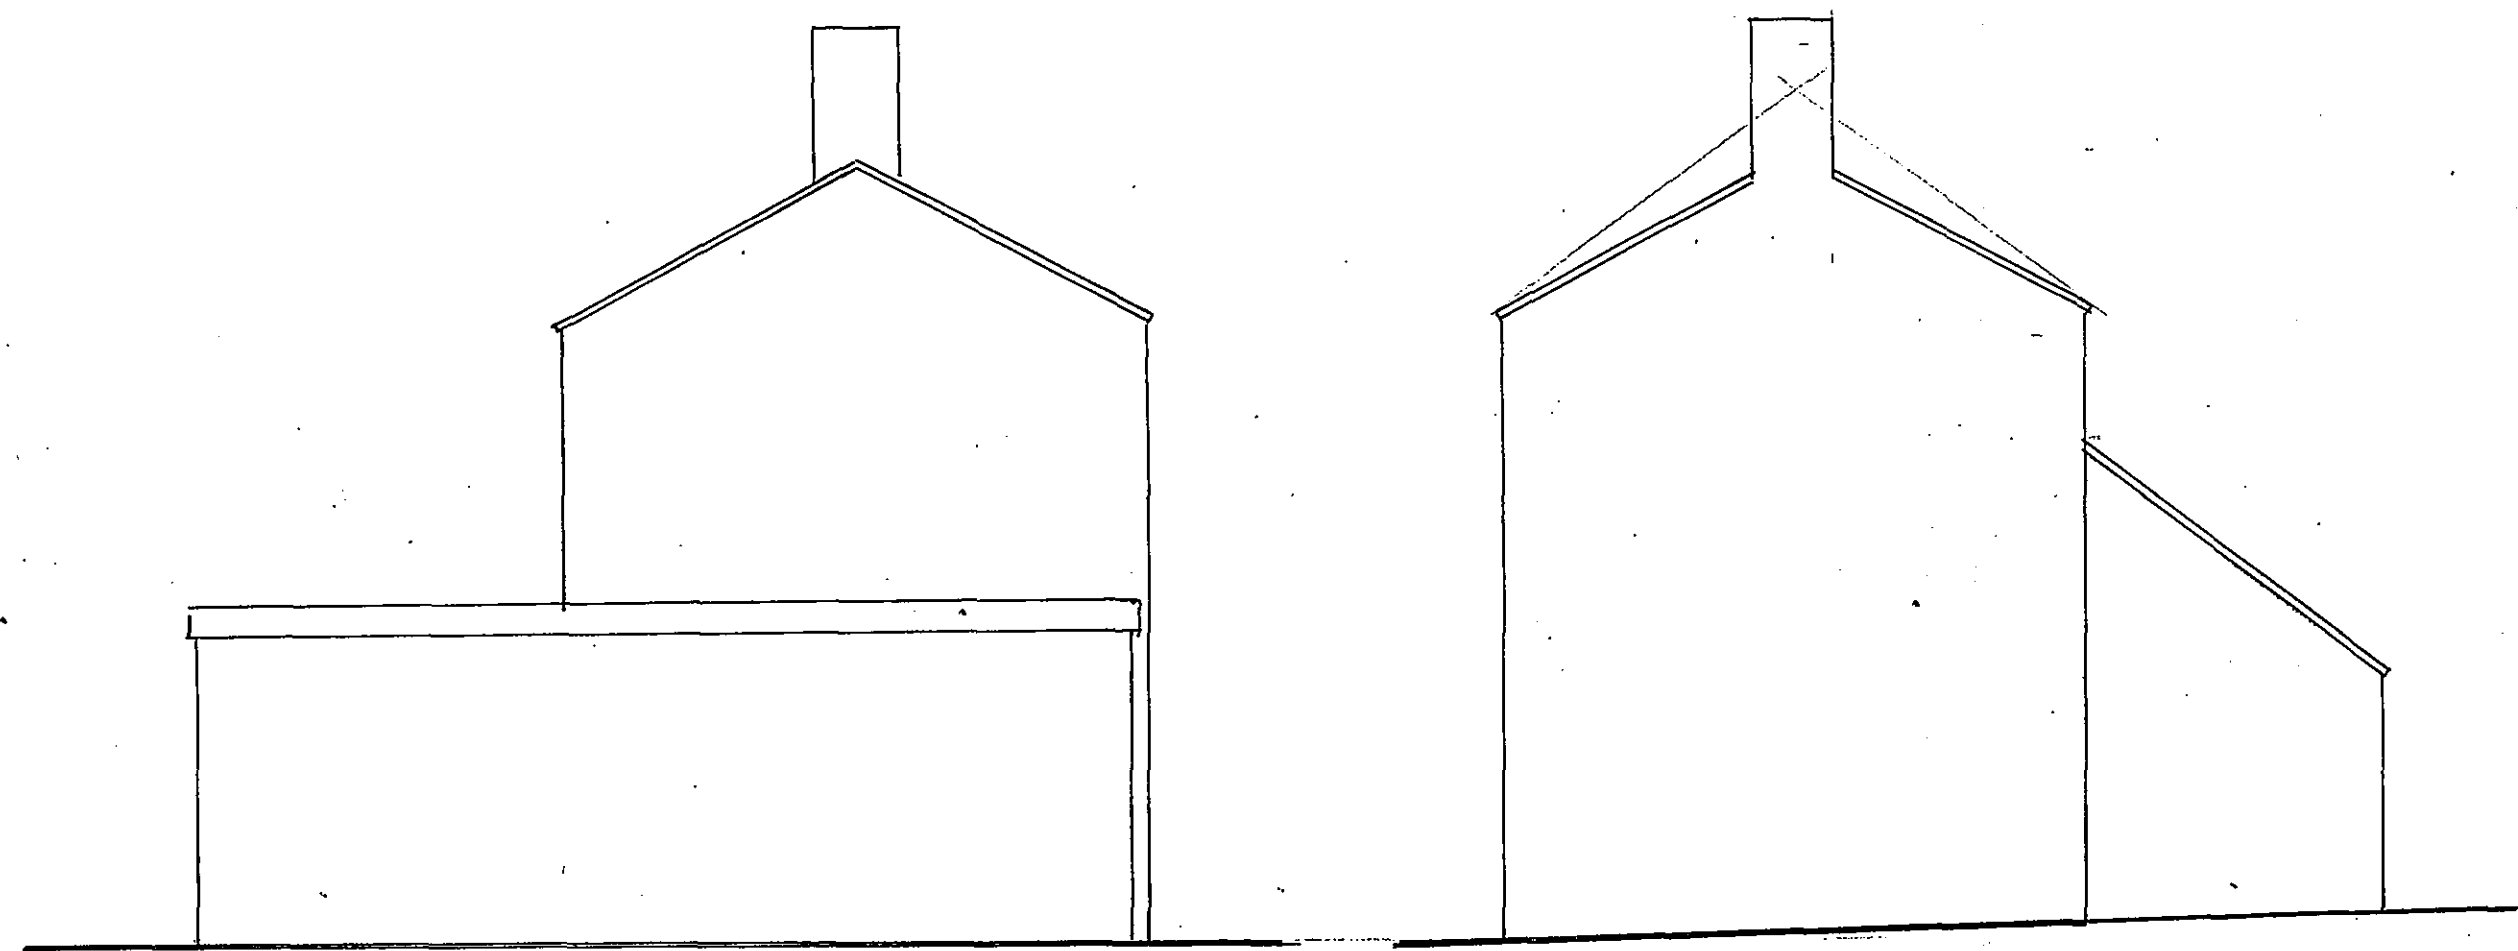


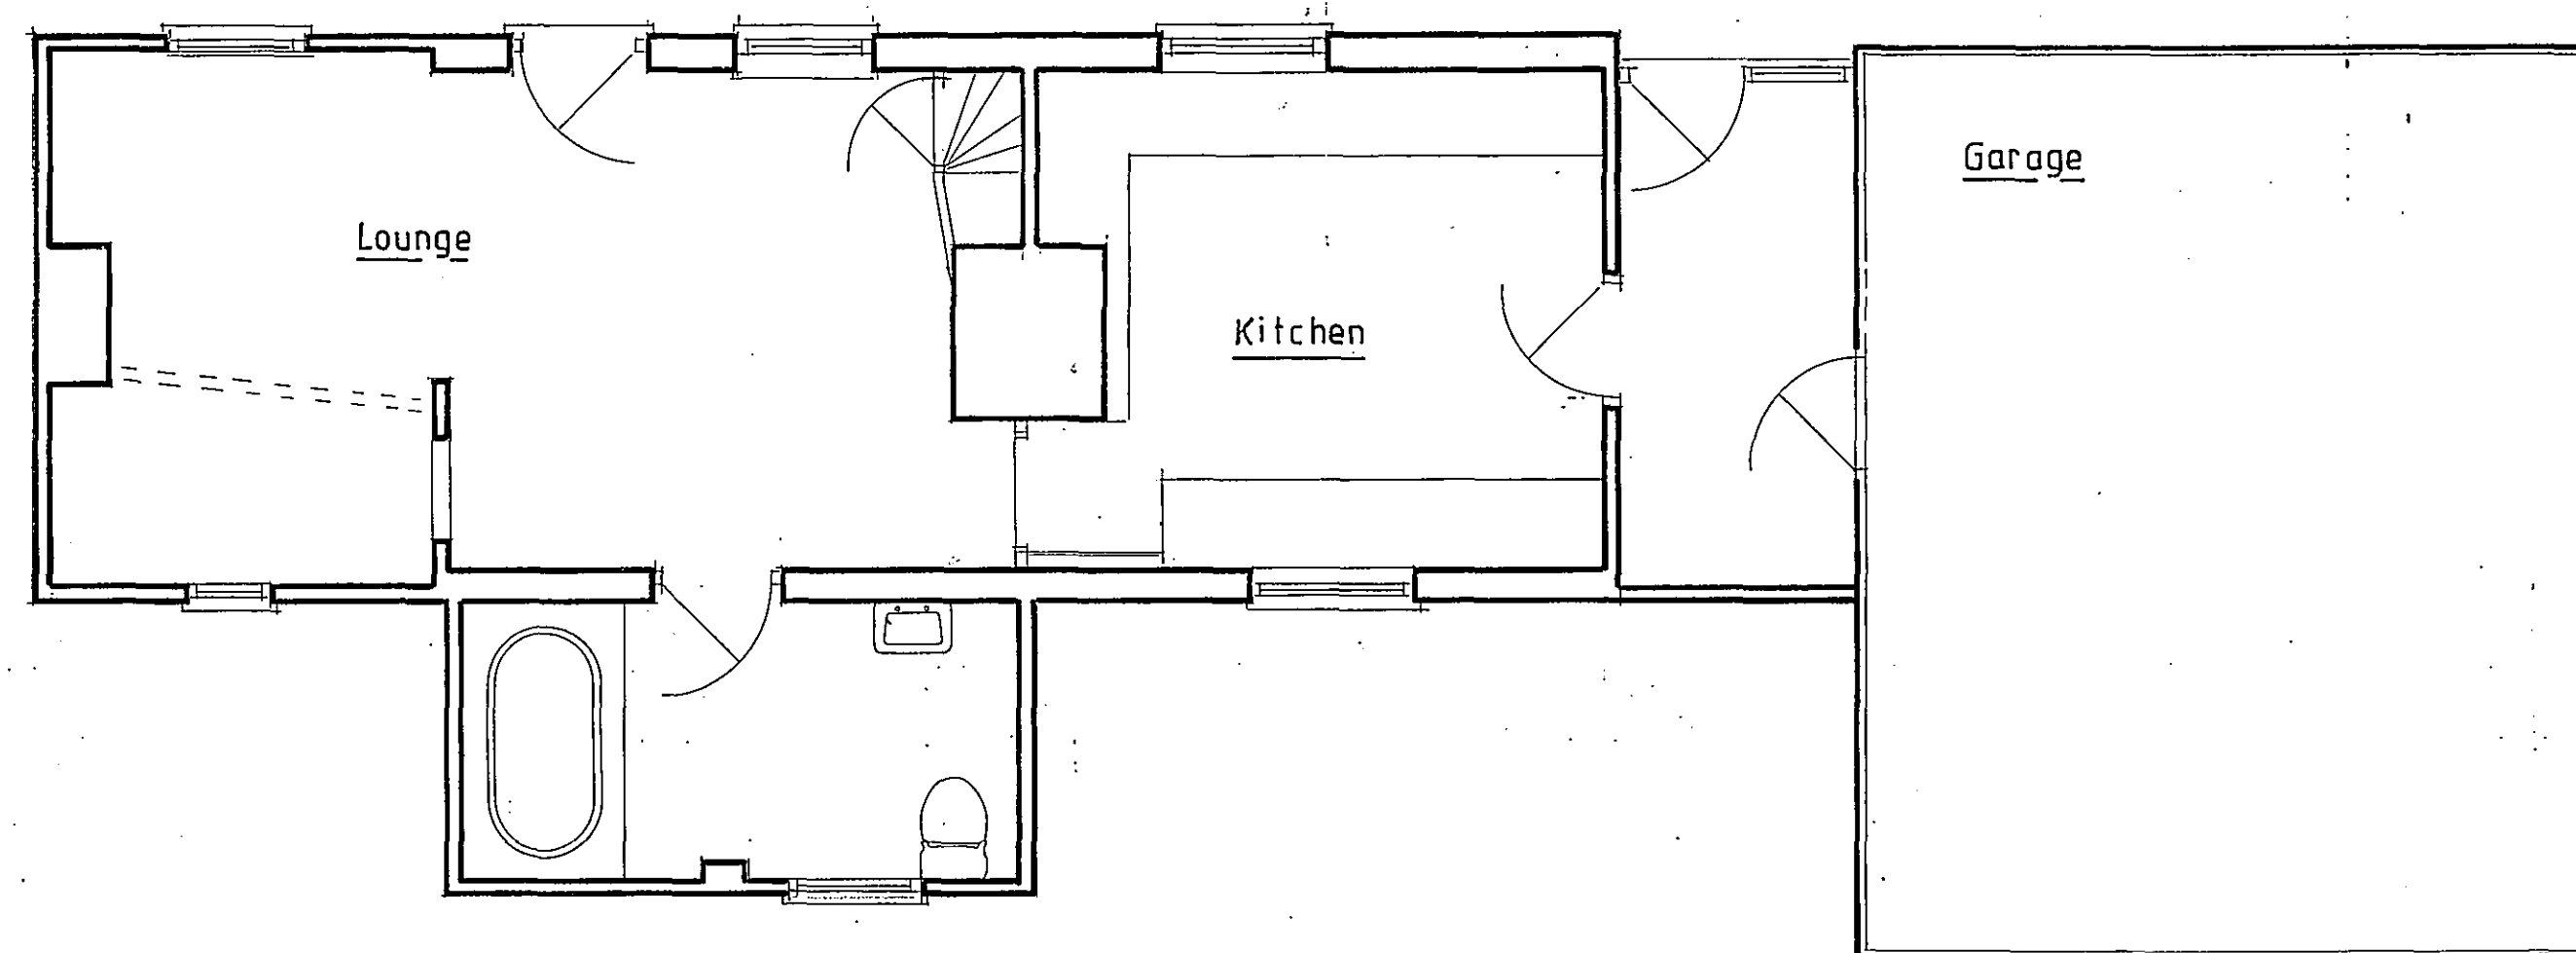

EXISTING FIRST

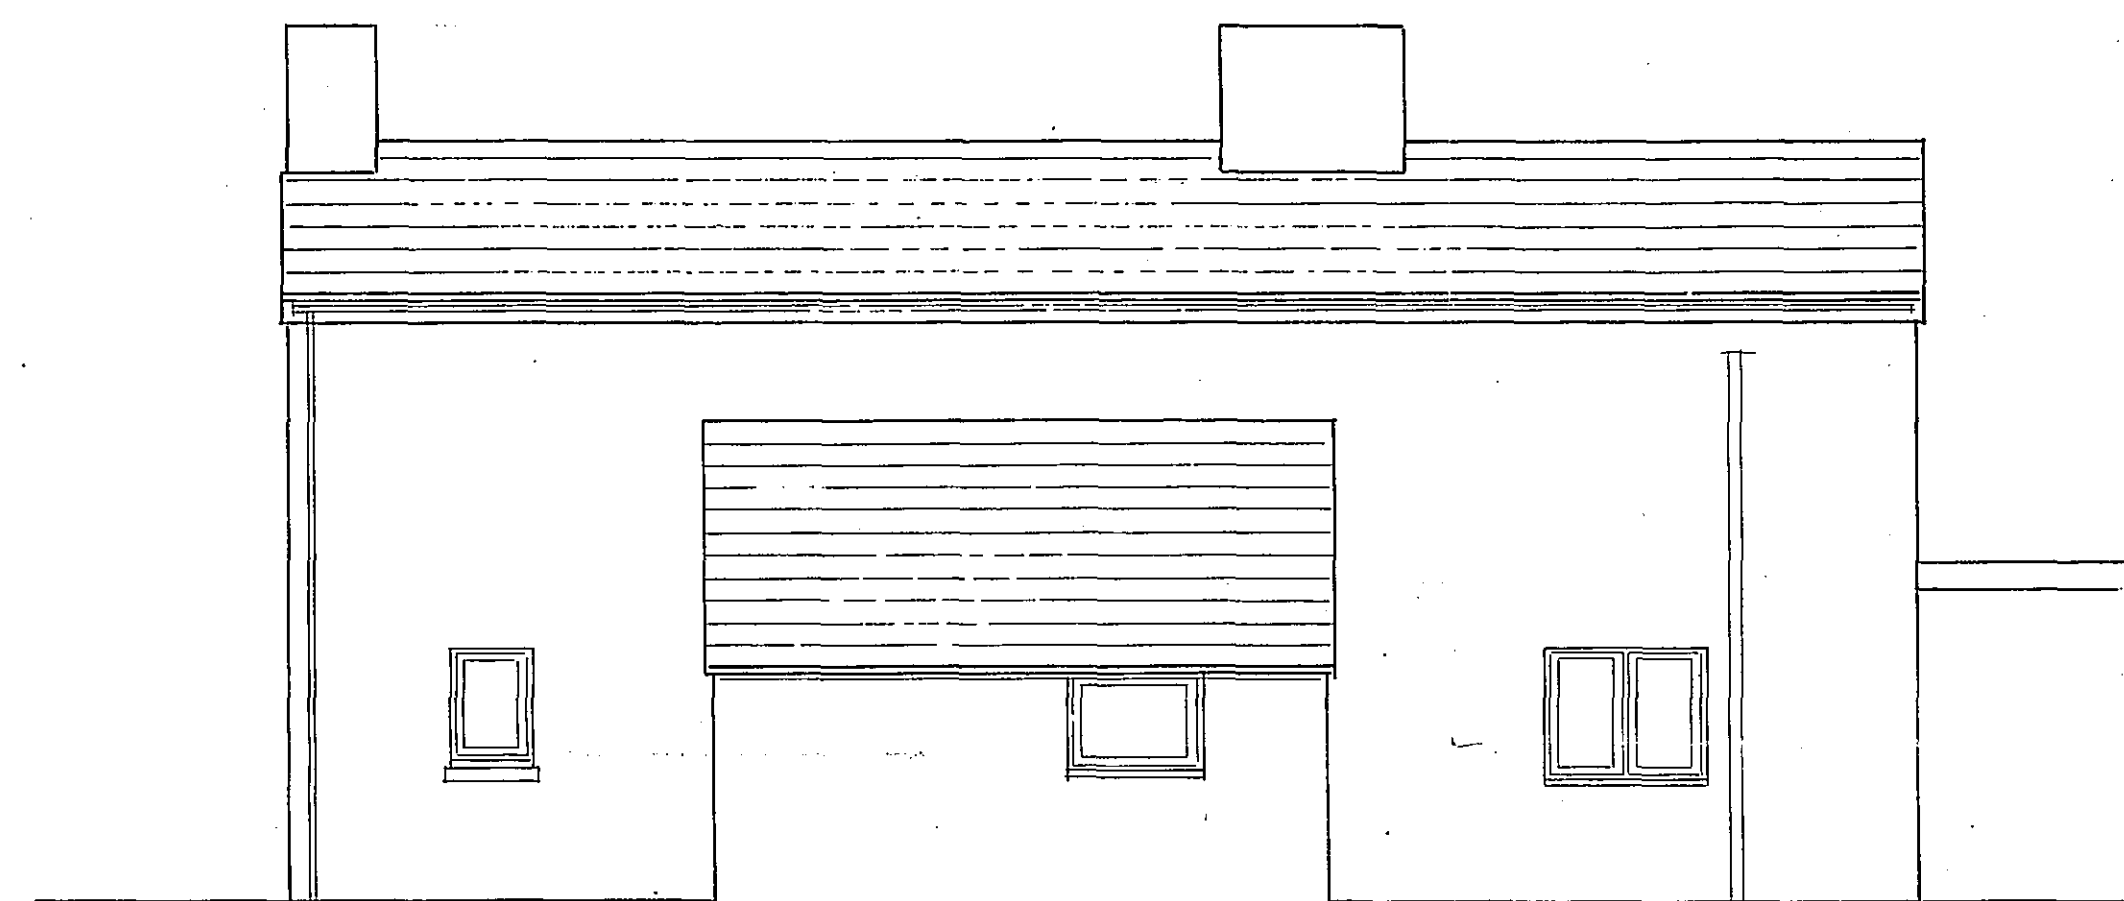

EXISTING GROUND

SHDC
Planning & Development
15 MAR 2007
Ref: 0541/07

**DETERMINED
PLAN**

NOTES:
All dimensions must be checked on site and not scaled from this drawing.

A	Date	Revisions

© Copyright

J.K.D.S.
01733 380616

Client
MR. & MRS. G. FYFE

Job Title
**ALTERATIONS & EXTENSION
AT THE WOODLANDS
DOWSDALE**

Drawing Title
EXISTING CONDITIONS

Scale
1:50

Date
Dec.05

Drawn by
JK

Drg. No.
05.1319.01

Rev.