




NOTES:
All dimensions must be checked on site and not scaled from this drawing.

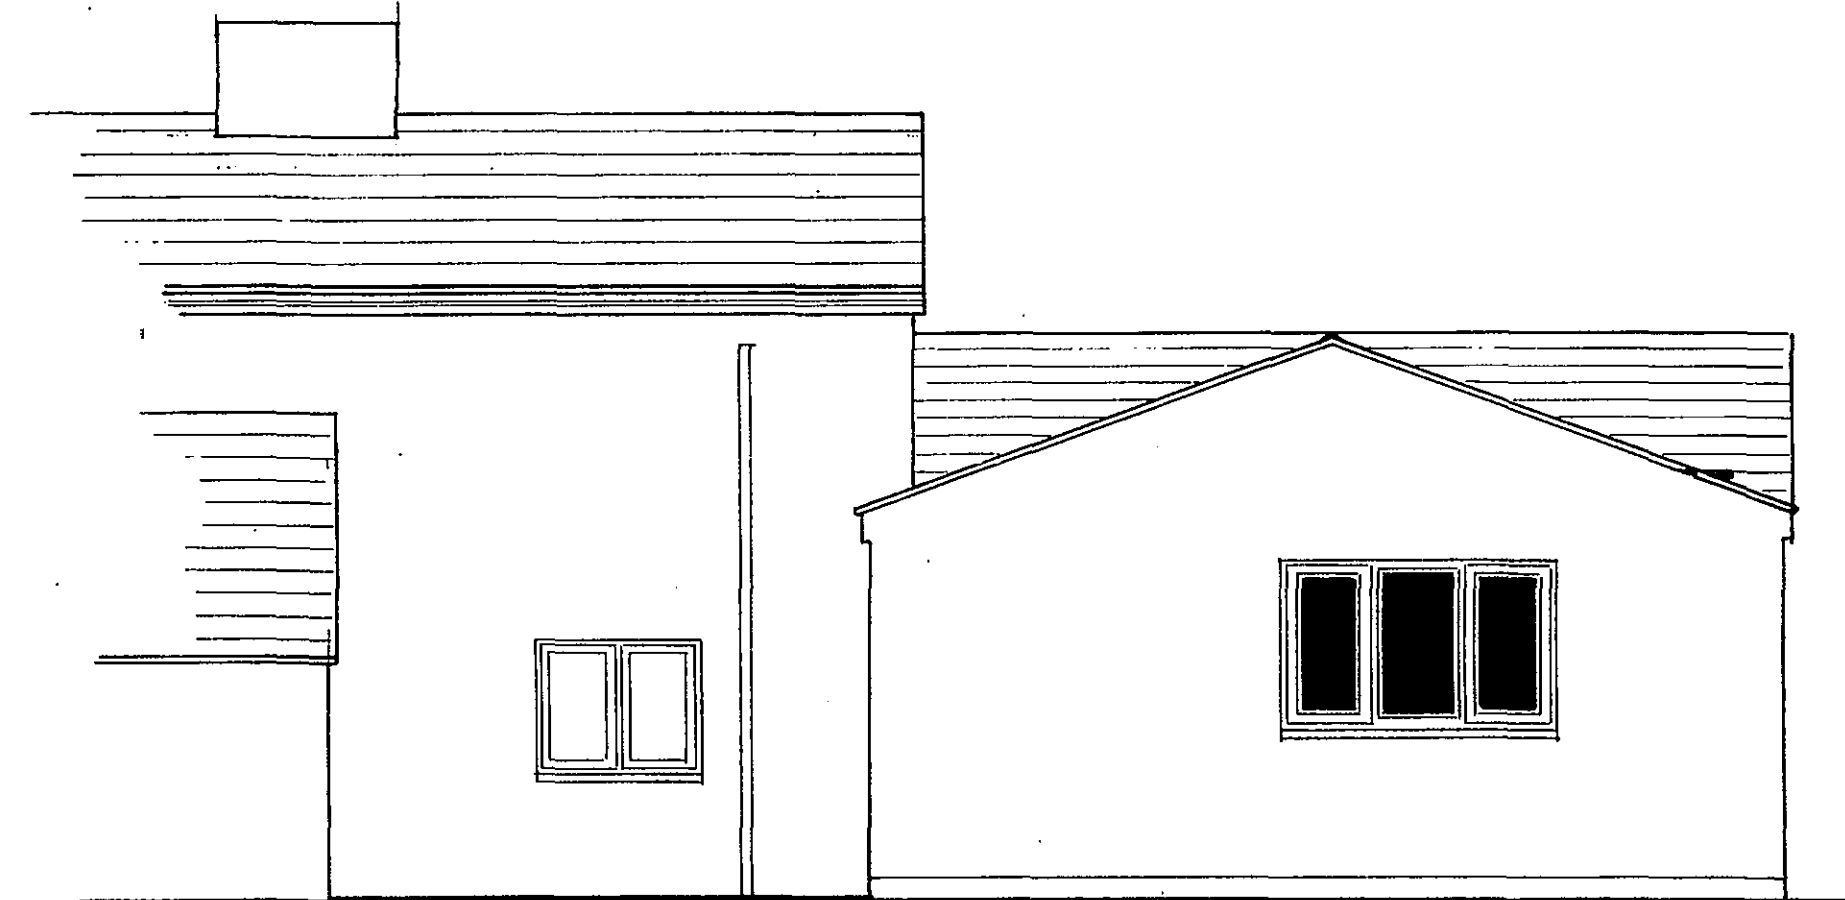


NORTH EAST

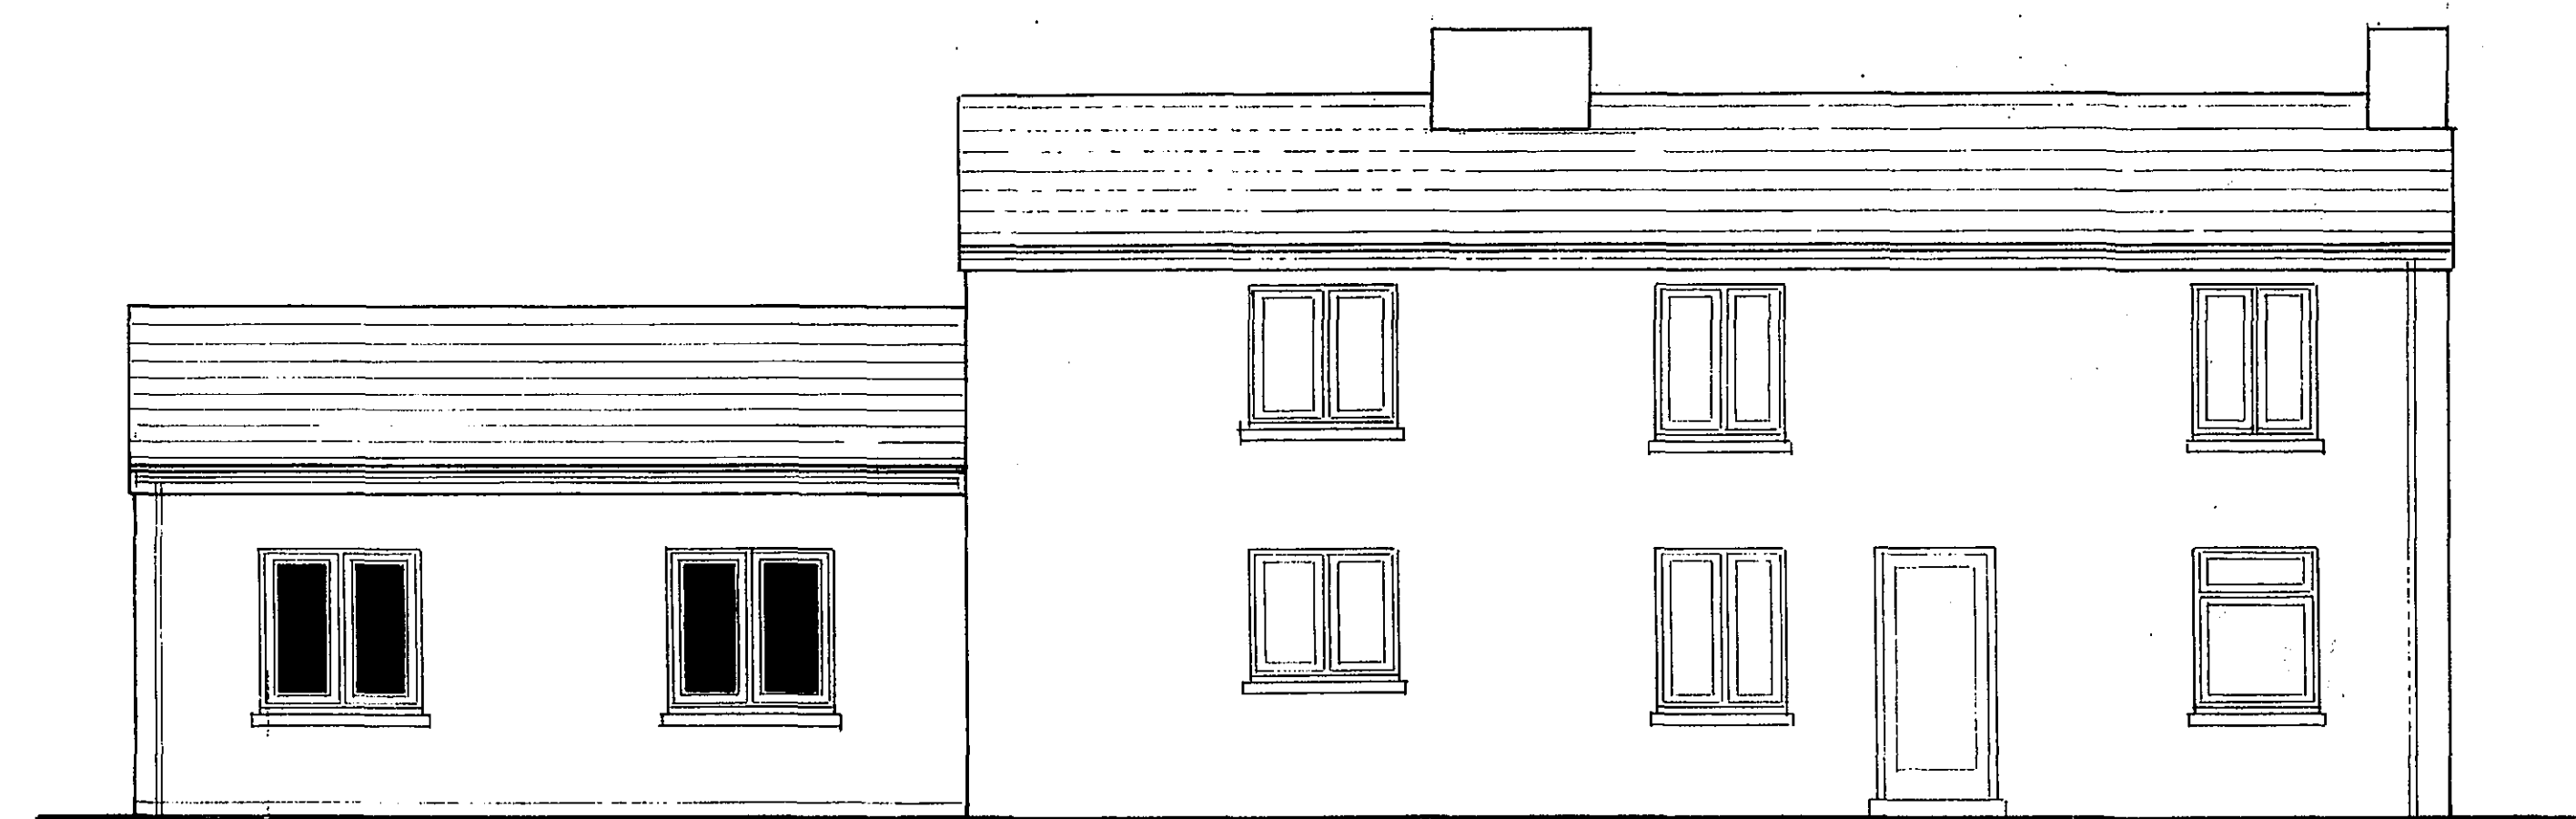


SOUTH WEST

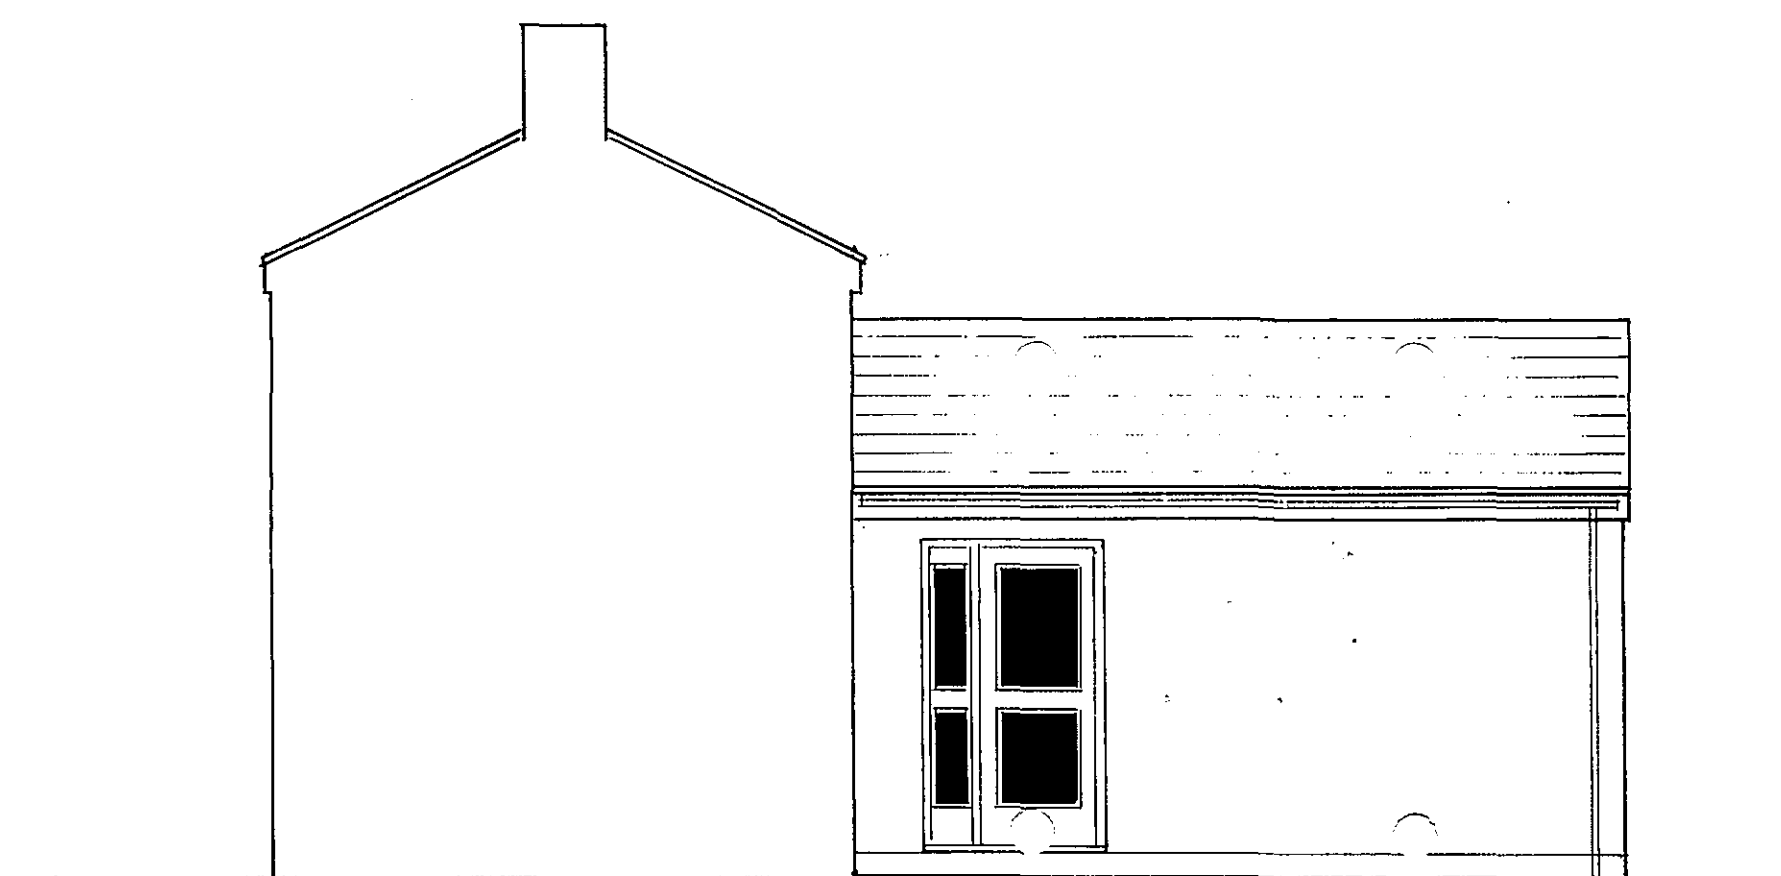

SOUTH EAST

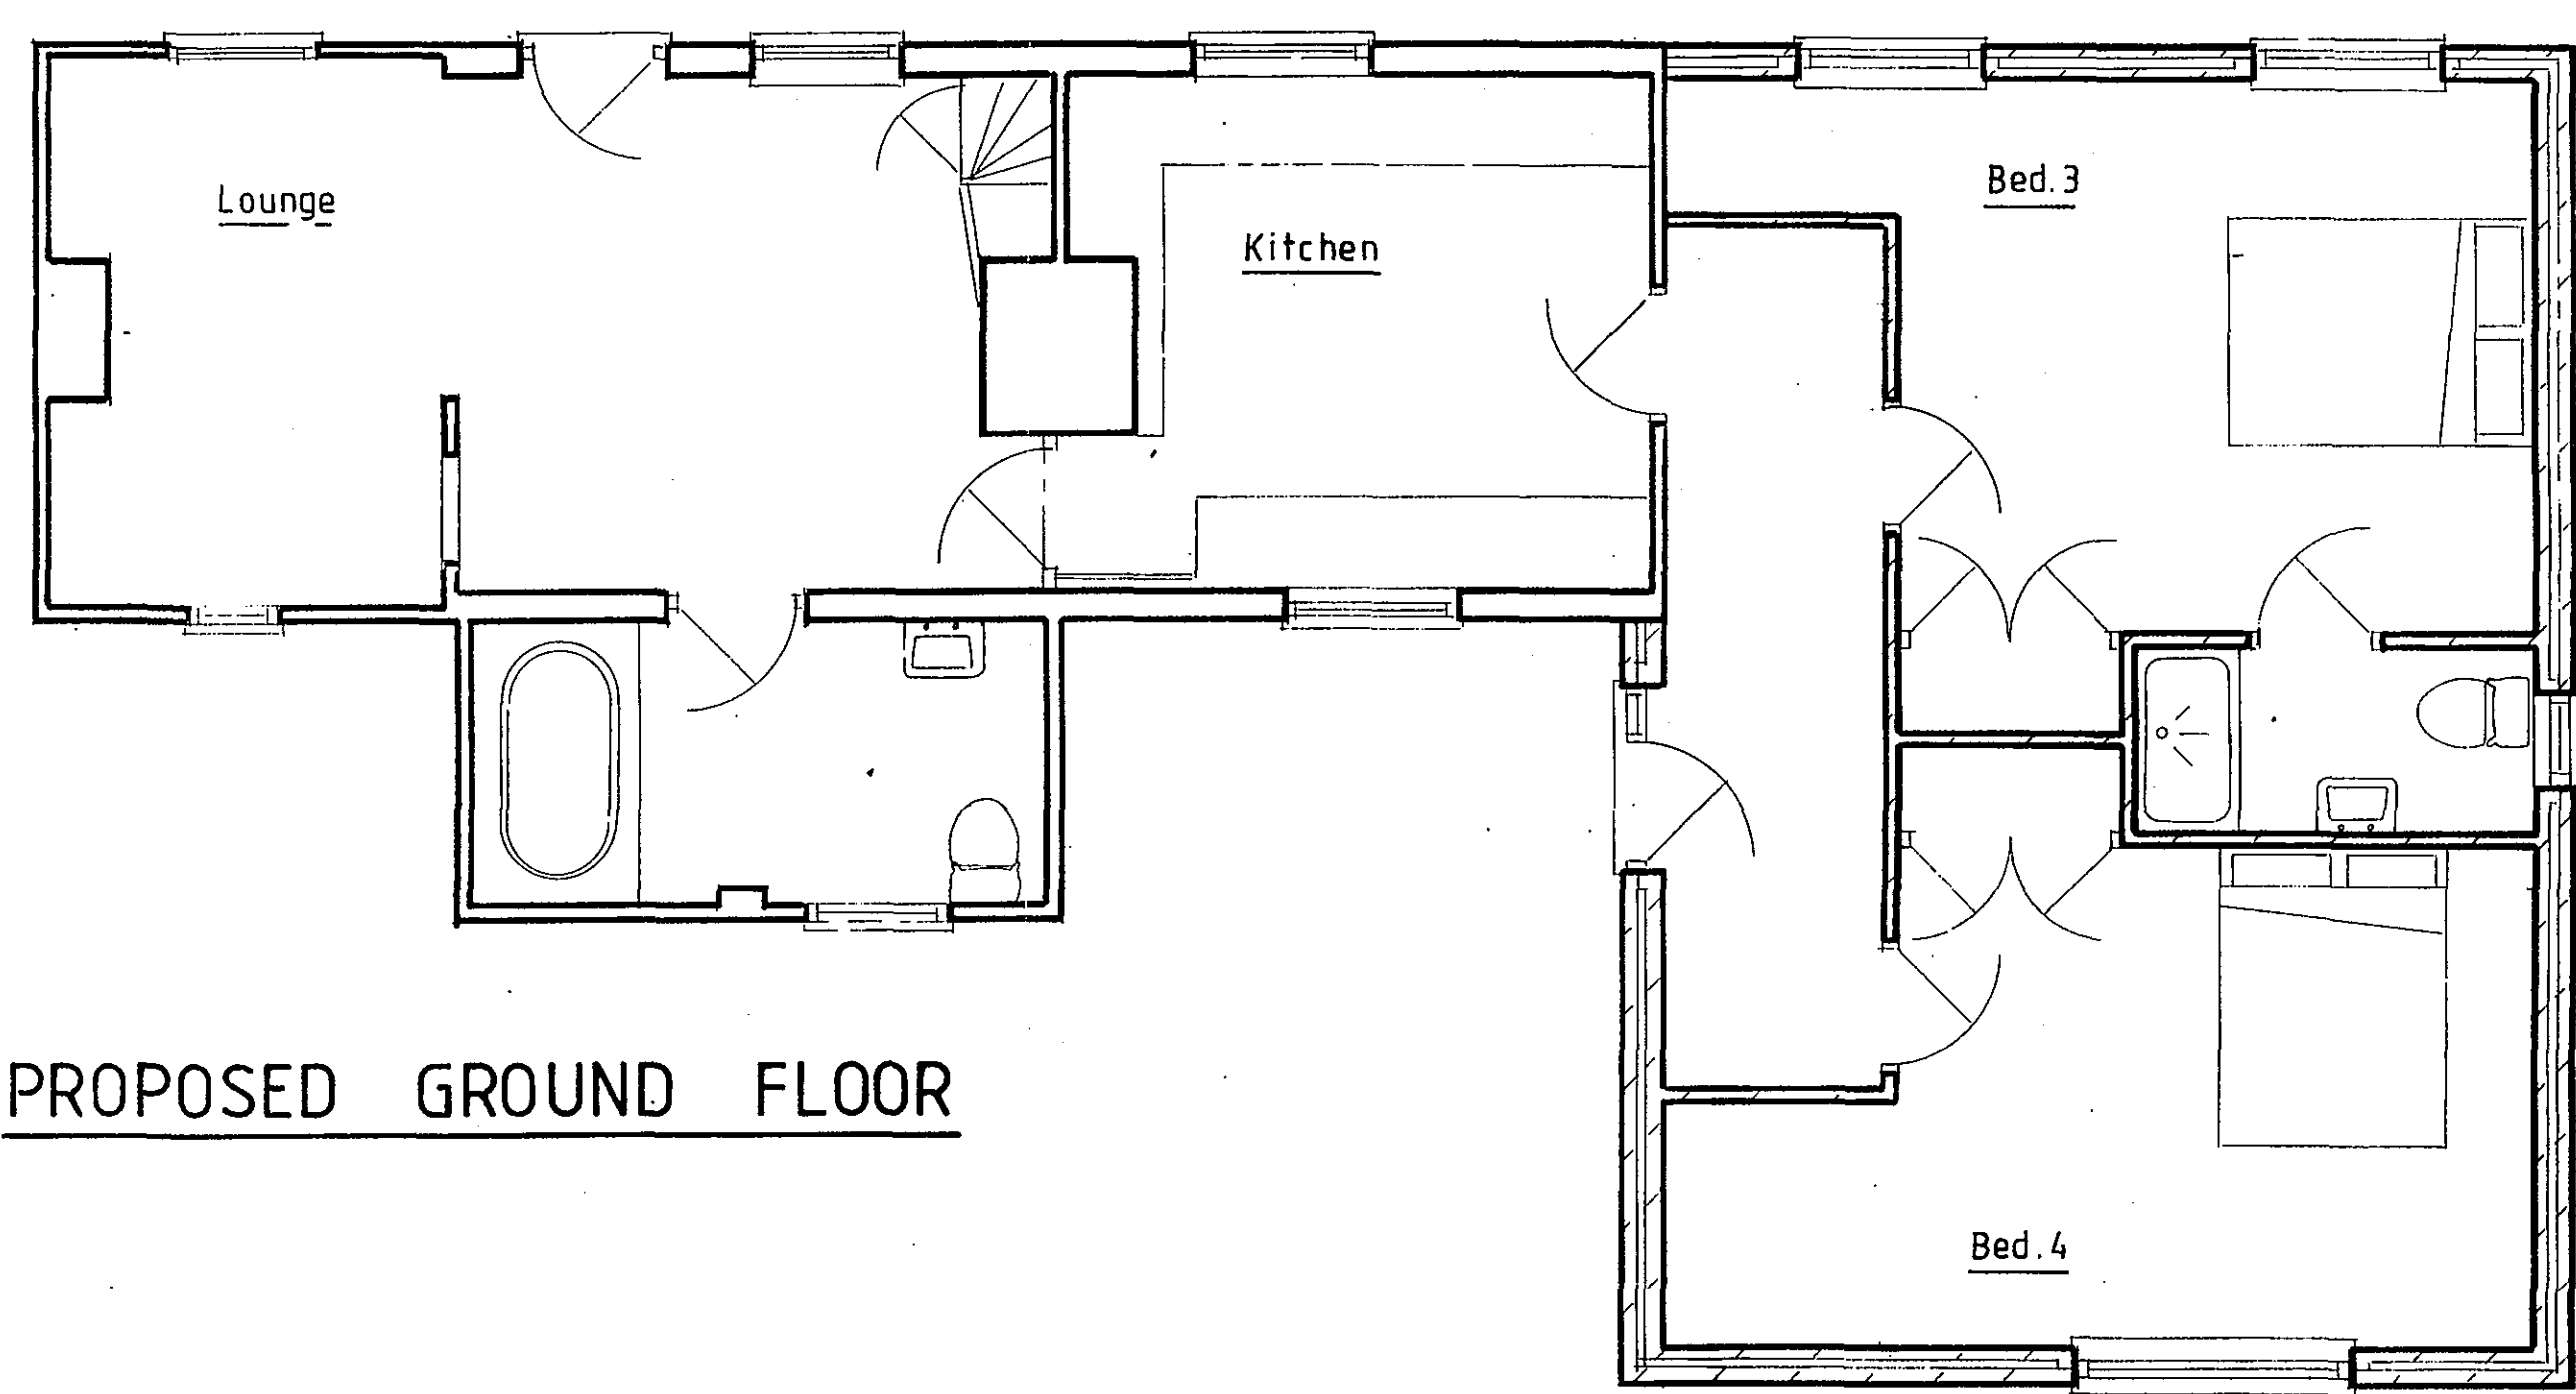

PROPOSED GROUND FLOOR

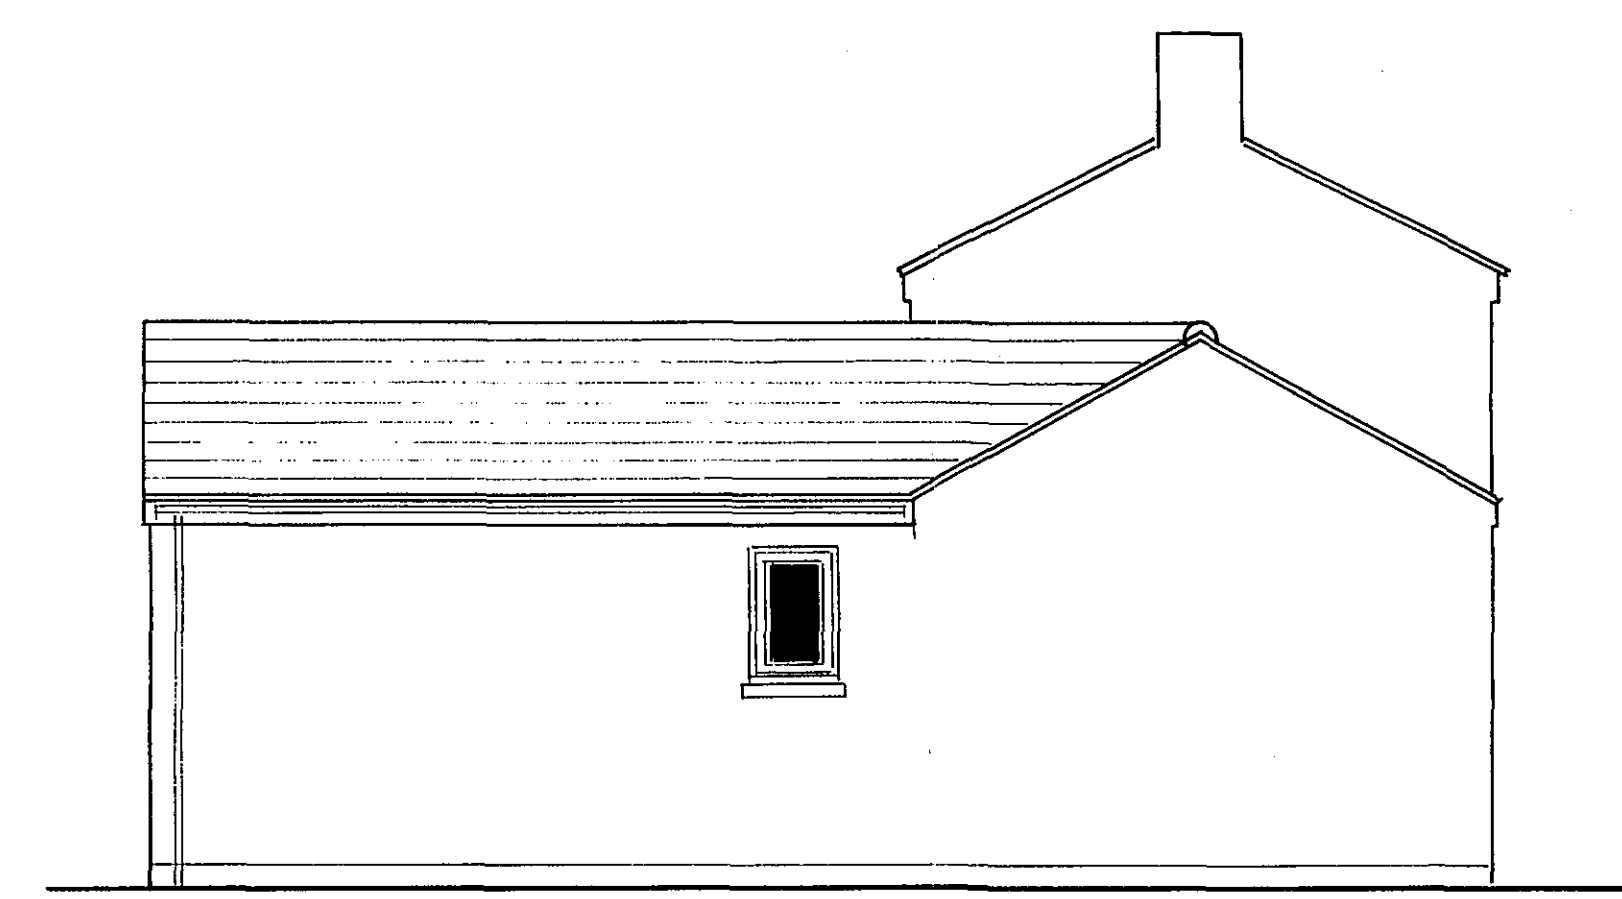

NORTH WEST

SHCC
Planning & Development
30 APR 2007
Ref: 034107

AMENDED PLAN
Ref: A1

Revisions	
A	27.4.7 Redrow to Planning reqmts.
Date	Revisions

© copyright

J.K.D.S.
01733 380616

Client
MR. & MRS. G. FYFE

Job Title
ALTERATIONS & EXTENSION
AT THE WOODLANDS
DOWSDALE

Drawing Title
PROPOSED ELEVATIONS
& GROUND FLOOR LAYOUT

Scale
1: 50, 1: 100

Date
Nov. 06

Drawn by
JK

Drg No.	Rev.
05. 1319. 04	A