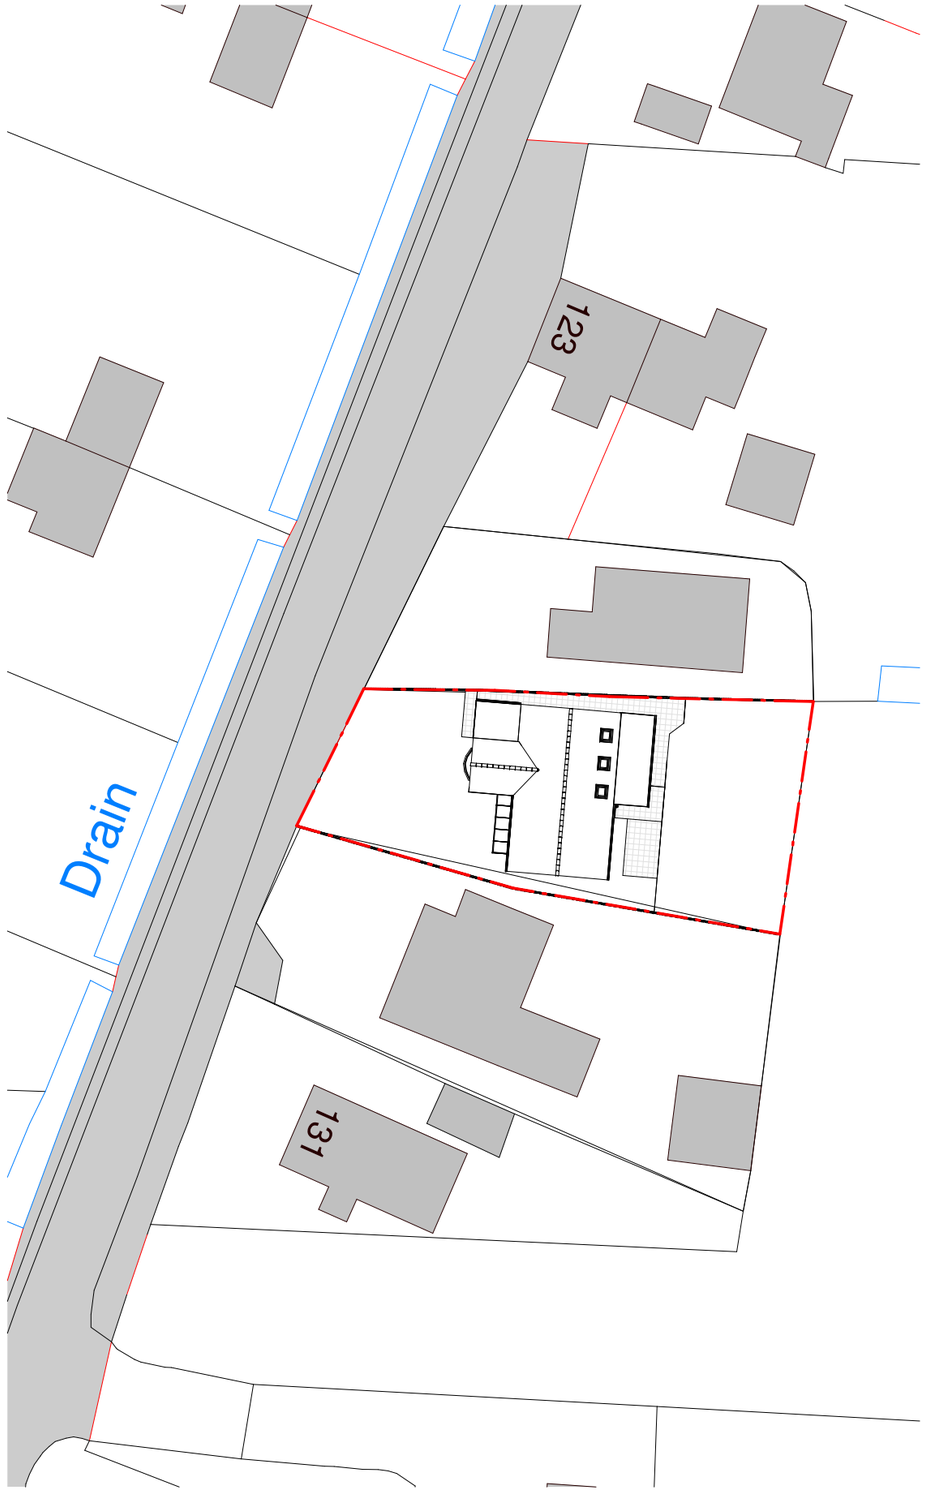

Site Block Plan

1 : 500

North

Scale 1:500 0 5 12.5 25 50m

THIS DRAWING IS THE PROPERTY OF PE MA DESIGN CONSULTANCY LIMITED. AND IS ISSUED ON THE CONDITION THAT IT IS NOT REPRODUCED, DISCLOSED OR COPIED TO ANY UNAUTHORISED PERSON IN WHOLE OR PART WITHOUT PRIOR WRITTEN CONSENT.

NO DIMENSIONS ARE TO BE SCALED FROM THIS DRAWING. ALL DIMENSIONS STATED MUST BE VERIFIED ON SITE. THE DESIGNER MUST BE ADVISED OF ANY DISCREPANCIES PRIOR TO ANY ITEM OF WORK BEING PUT IN HAND.
THIS DRAWING MUST BE READ TOGETHER WITH THE SPECIFICATION, BILL OF QUANTITIES AND RELATED DRAWINGS.
THIS DRAWING IS FOR INFORMATION PURPOSES ONLY AND MUST NOT BE USED FOR CONSTRUCTION.

Rev	Description	Date

STATUS

PURPOSE OF ISSUE
PLANNING

DESIGNER
PE MA design • consultancy

CLIENT
Terry McNamara

PROJECT
Rear Extension

TITLE
Site Block Plan

DRAWN BY	CHECKED BY	DATE
Author	Checker	10/06/18

SCALE	SHEET	PATH
1 : 500	A3	C:\Users\Guskov\Documents\Projects\1031_127 Broadside Wheatstack A Broadside\BIM\R21 WIP\1031_PEMA_01_MS_AD_Planning Worked.rvt

DRAWING NUMBER
1031 P601

REV