


Rev.	Date	Details

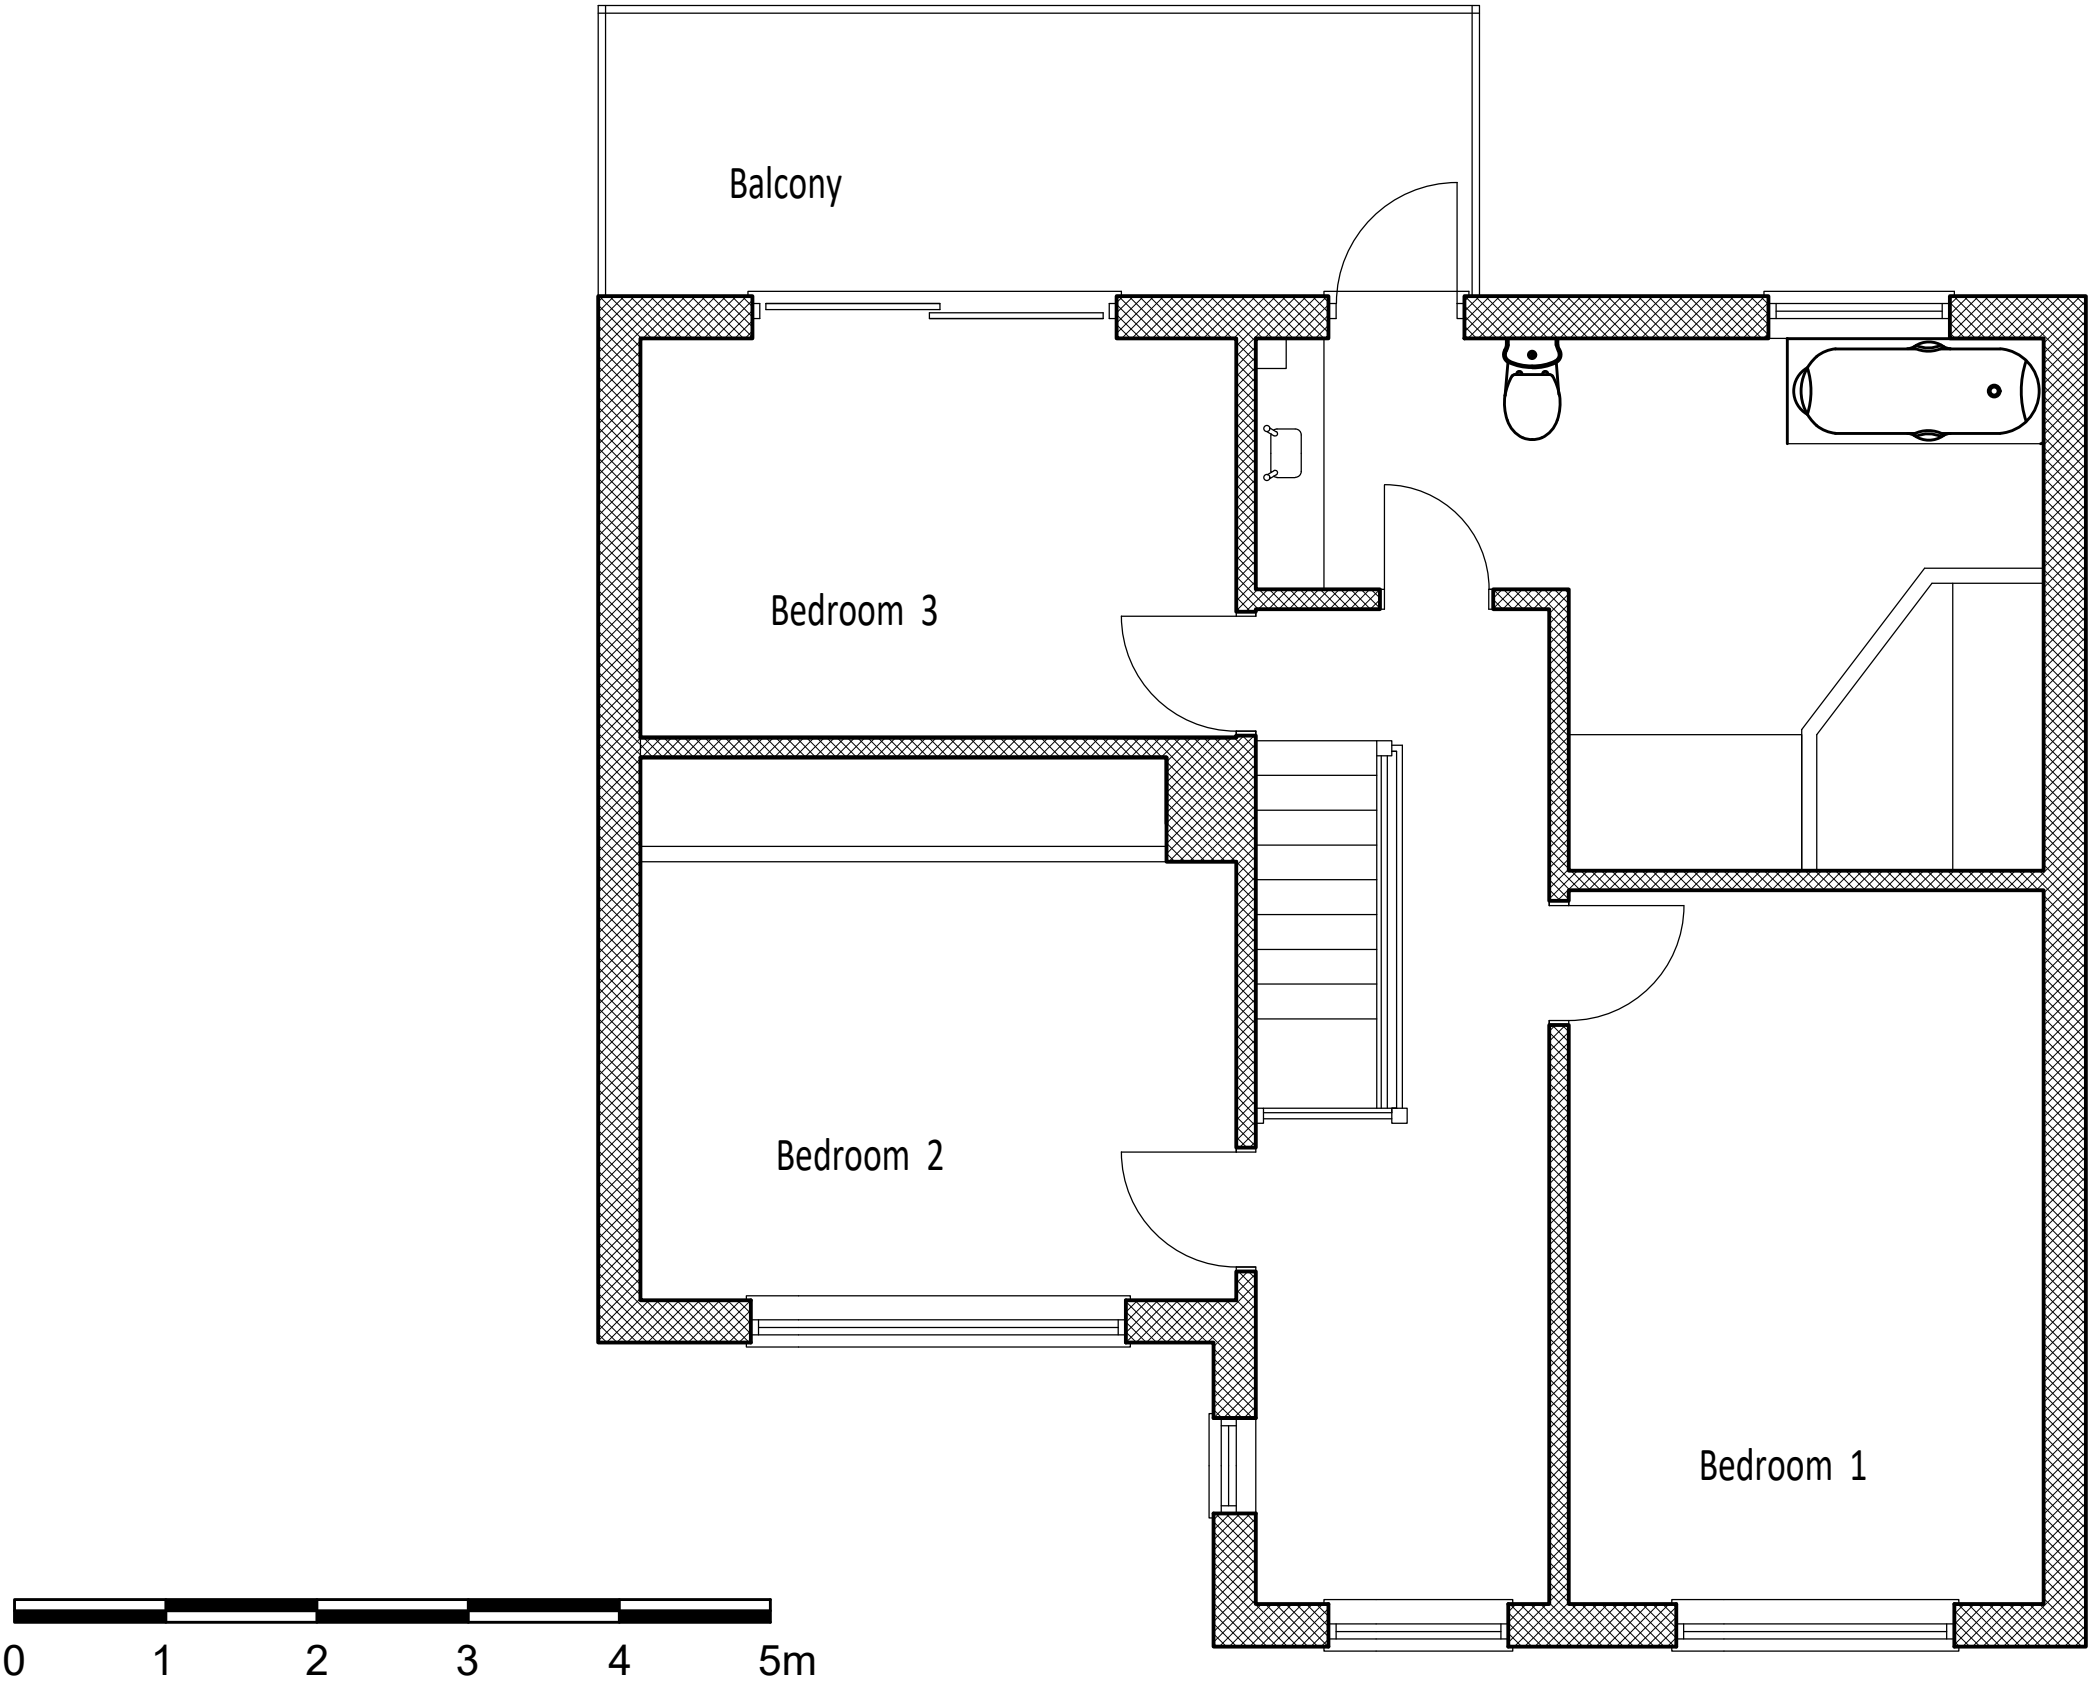

Client:	MR. A. THOMPSON	Proposal:	FIRST FLOOR EXTENSION AT DOWSDALE HOUSE, OXCROFT DROVE, SHEPEAU STOW	Scale @ A3 1 : 50	Title EXISTING FIRST FLOOR
	JANICE KENDRICK DESIGN SERVICES		e-mail- jkds@talk21.com tel : 07711 007209	Dwg No. 24. 3554. 02	