


Rev.	Date	Details

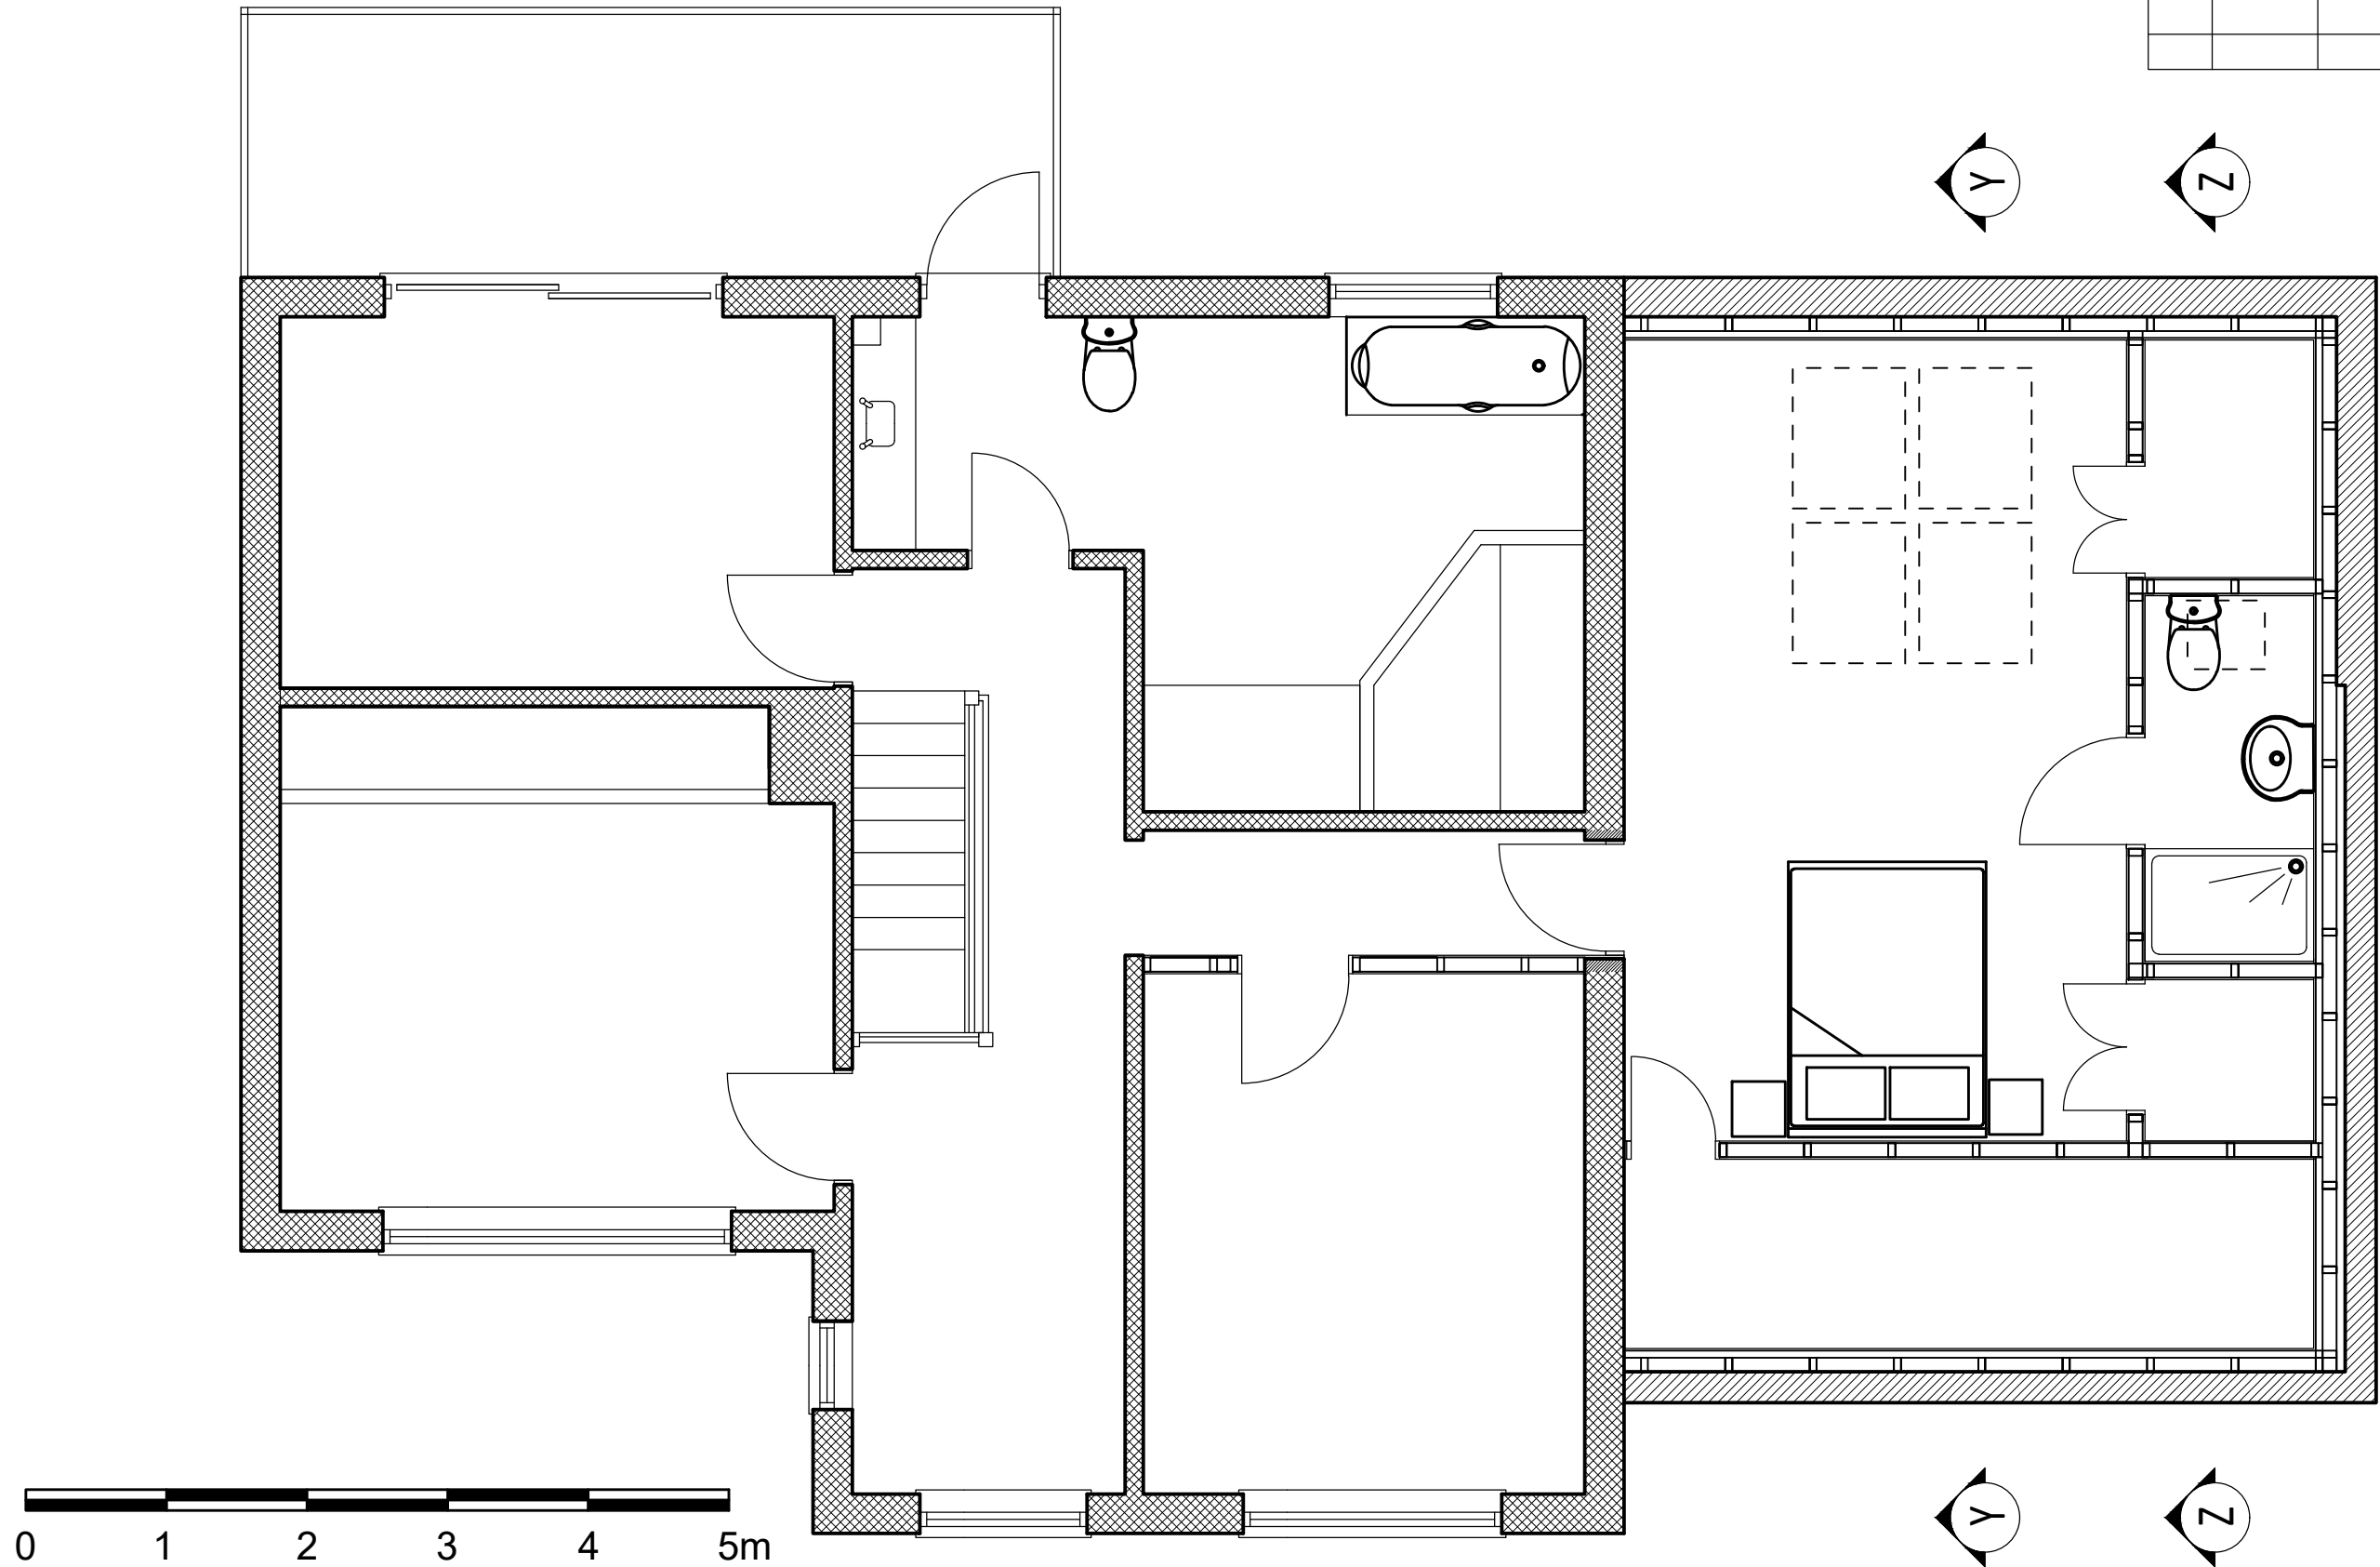

Client:	Proposal:	Scale @ A3	Title
MR. A. THOMPSON	FIRST FLOOR EXTENSION AT	1 : 50	
JANICE KENDRICK DESIGN SERVICES	DOWSDALE HOUSE, OXCROFT DROVE, SHEPEAU STOW	Dwg No.	
	e-mail- jkds@talk21.com	24. 3554. 05	PROPOSED FIRST FLOOR