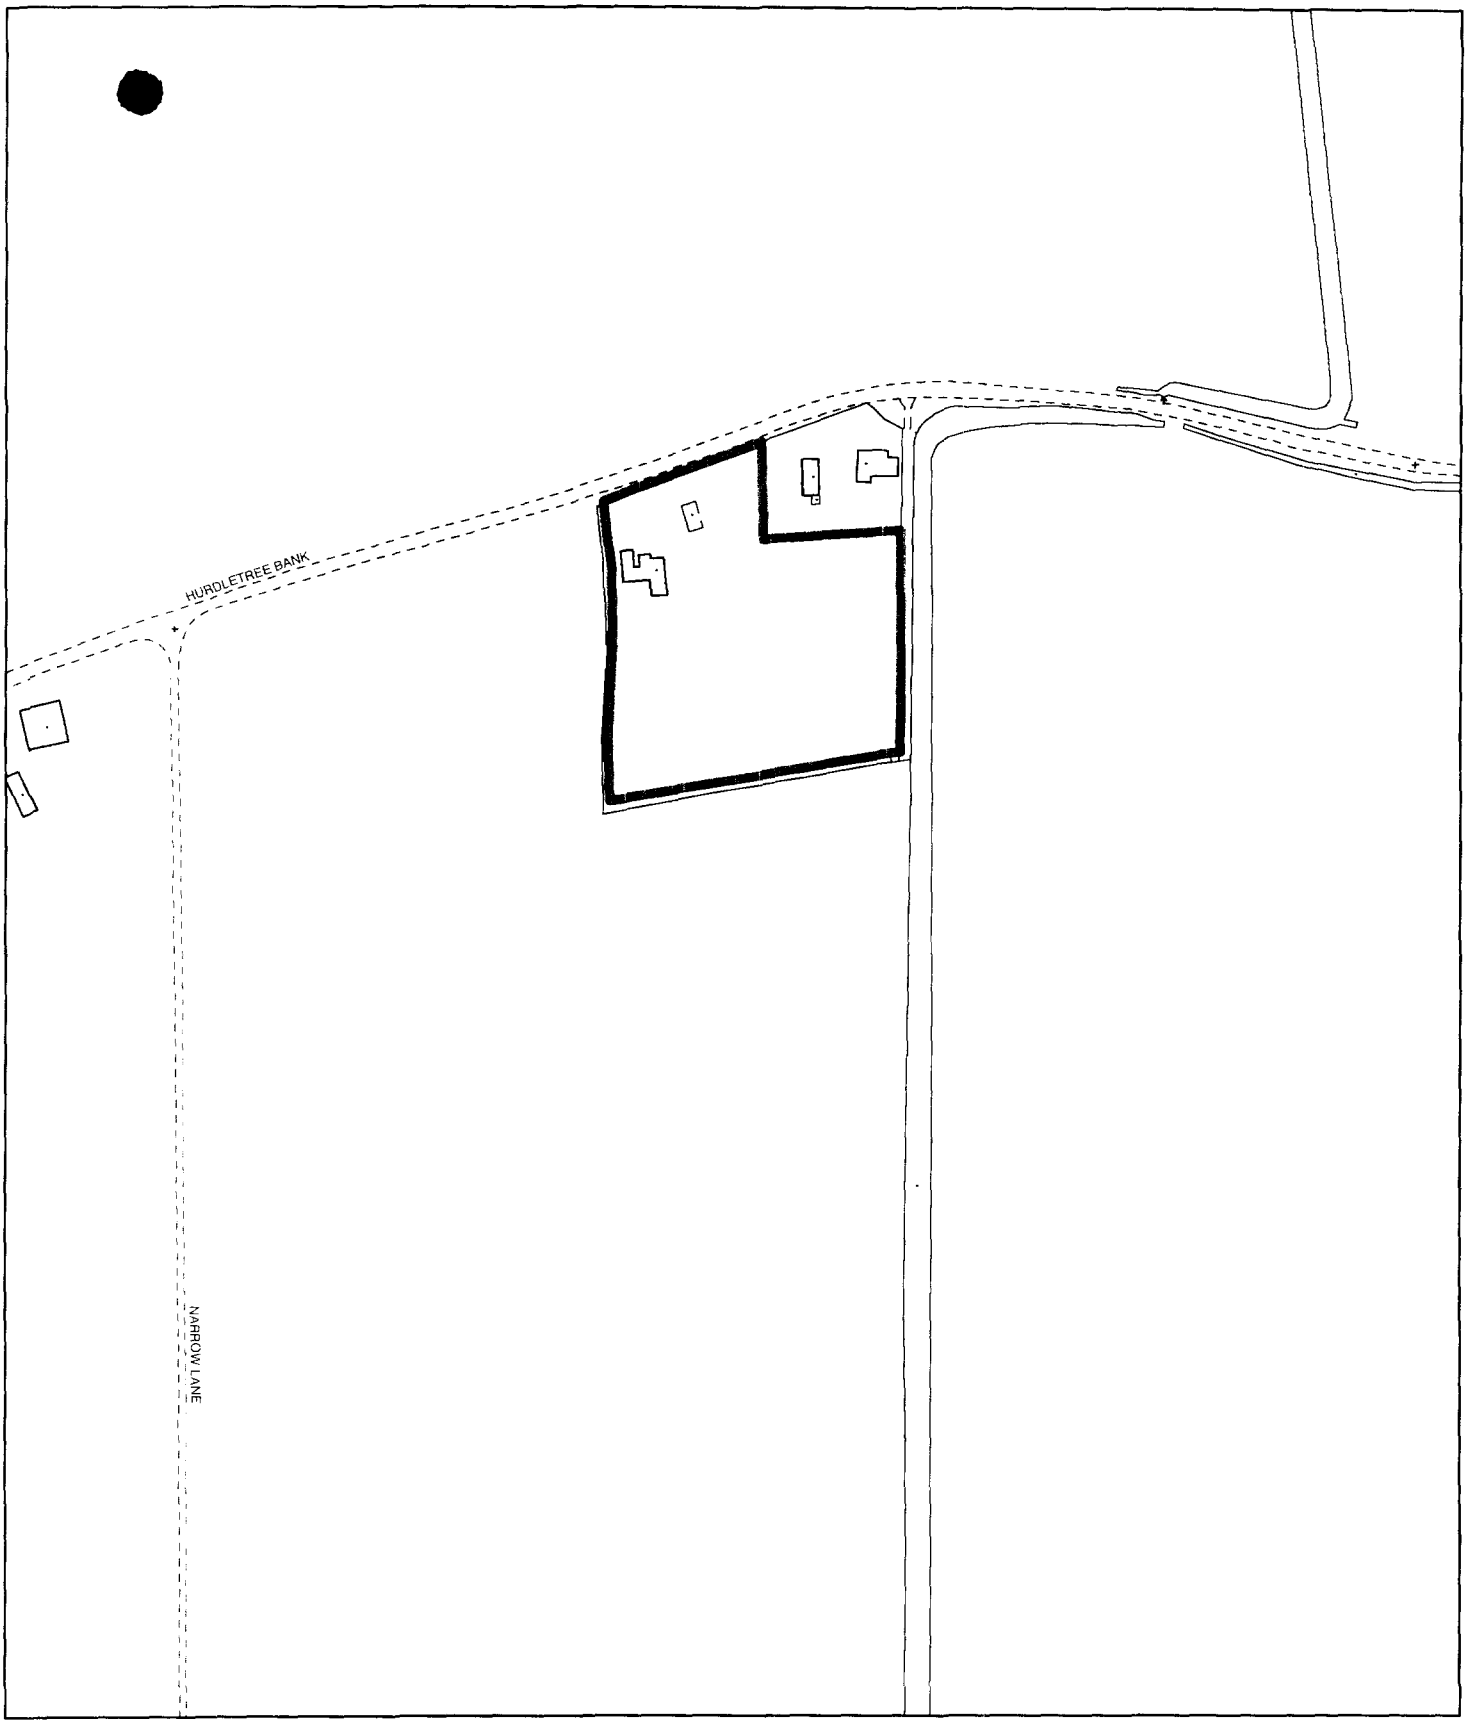


Planning Application Location Plan
Ward Member Notification

H23/0353/02

Scale: 1:2500

Planning and Development

Council Offices, Priory Road, Spalding, Lincolnshire
PE11 2XE

PLEASE DO NOT COPY THIS PLAN
This map is reproduced from Ordnance Survey material with permission of Ordnance Survey on behalf of Her Majesty's Stationery Office (c) Crown copyright. Unauthorised reproduction infringes Crown copyright and may lead to prosecution or civil proceedings. South Holland District Council LA079413 2002

N

Ordnance Survey®

Siteplan®

1:1250 Scale

SPDC
Planning & Development
28 MAR 2002
Ref



20 0 20 40 60 80
Metres

Produced 28 Aug 2001 from Ordnance Survey digital data and incorporating surveyed revision available at this date. © Crown copyright 2001.

Part or all of this Siteplan is enlarged from mapping produced at one or more of the following scales 1:1250, 1:2500, 1:10000.

Reproduction in whole or in part is prohibited without prior permission of Ordnance Survey.

Ordnance Survey and the OS symbol are registered trade marks and Siteplan a trade mark of Ordnance Survey, the national mapping agency of Great Britain.

Centre coordinates : 533613mE 321489mN

National Grid sheet reference at centre of this Siteplan: TF3321SE.

Supplied by : Heffers, Cambridge
Serial Number : 3287

Ordnance Survey

This document has been security printed for Ordnance Survey to prevent unauthorized copying