
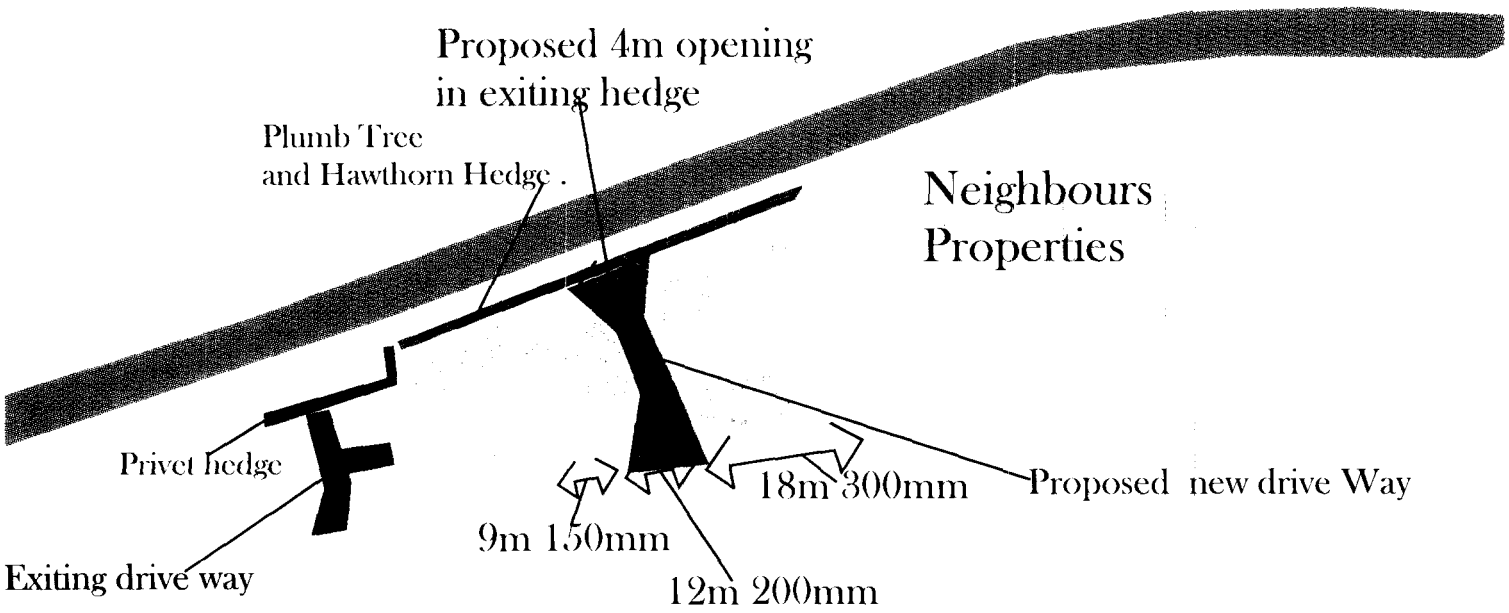



Assorted Willows
and shrubs

SHDC
Planning & Development
25 MAR 2002
Ref 0353/02

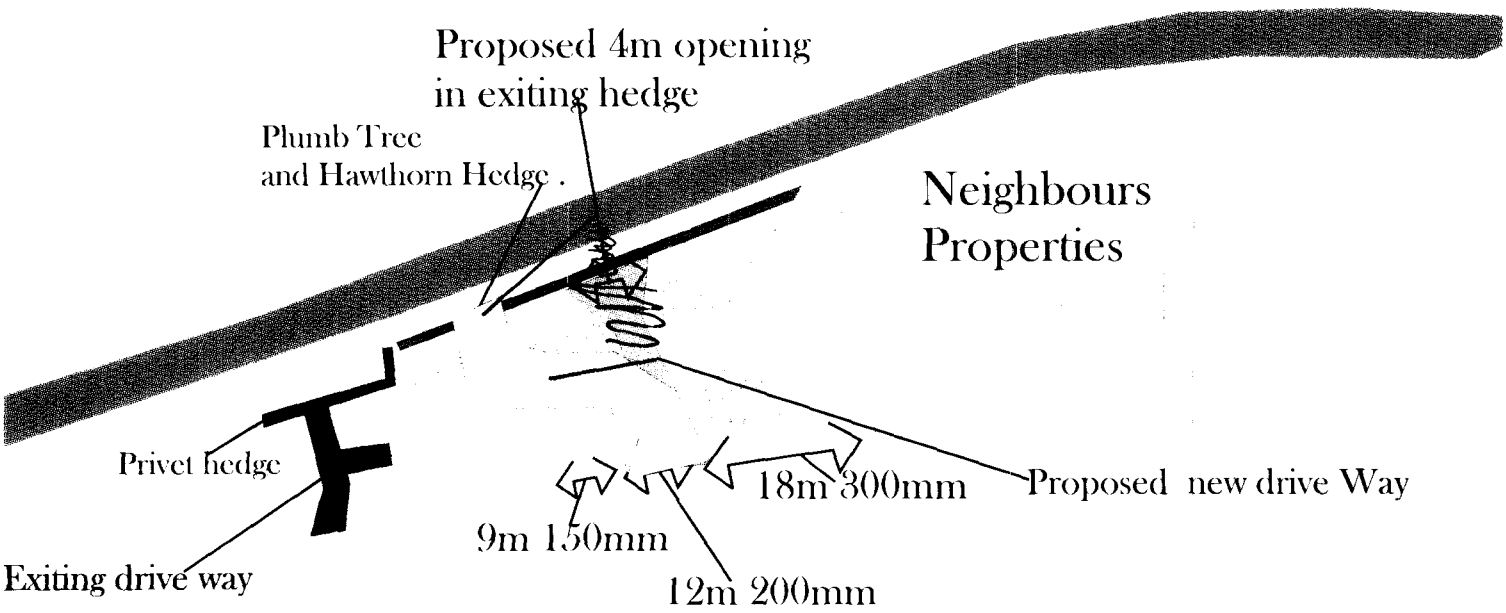

Assorted Willows
and shrubs

Proposed Alternative
Location for drive way

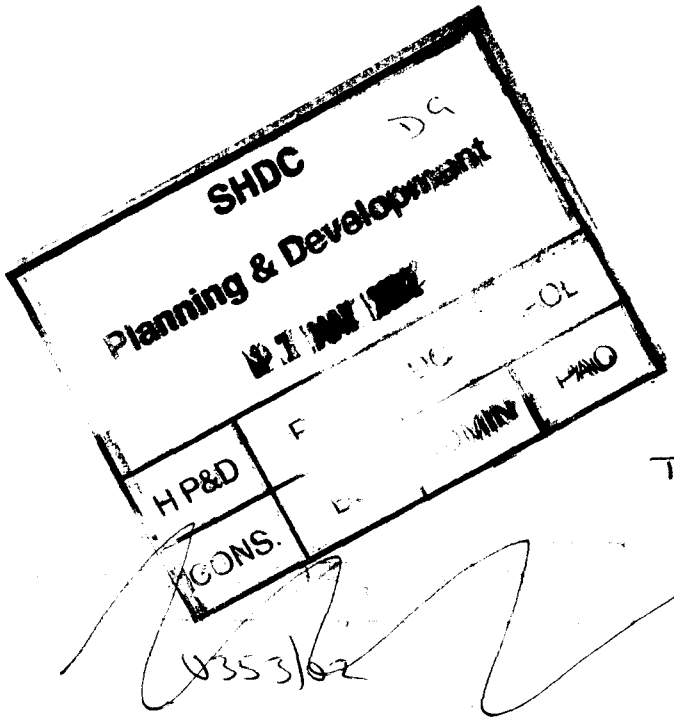

Seen 26 June 2002
TH for Dhsl.

Toby Halfpenny.
01775 769731.

U353/02