


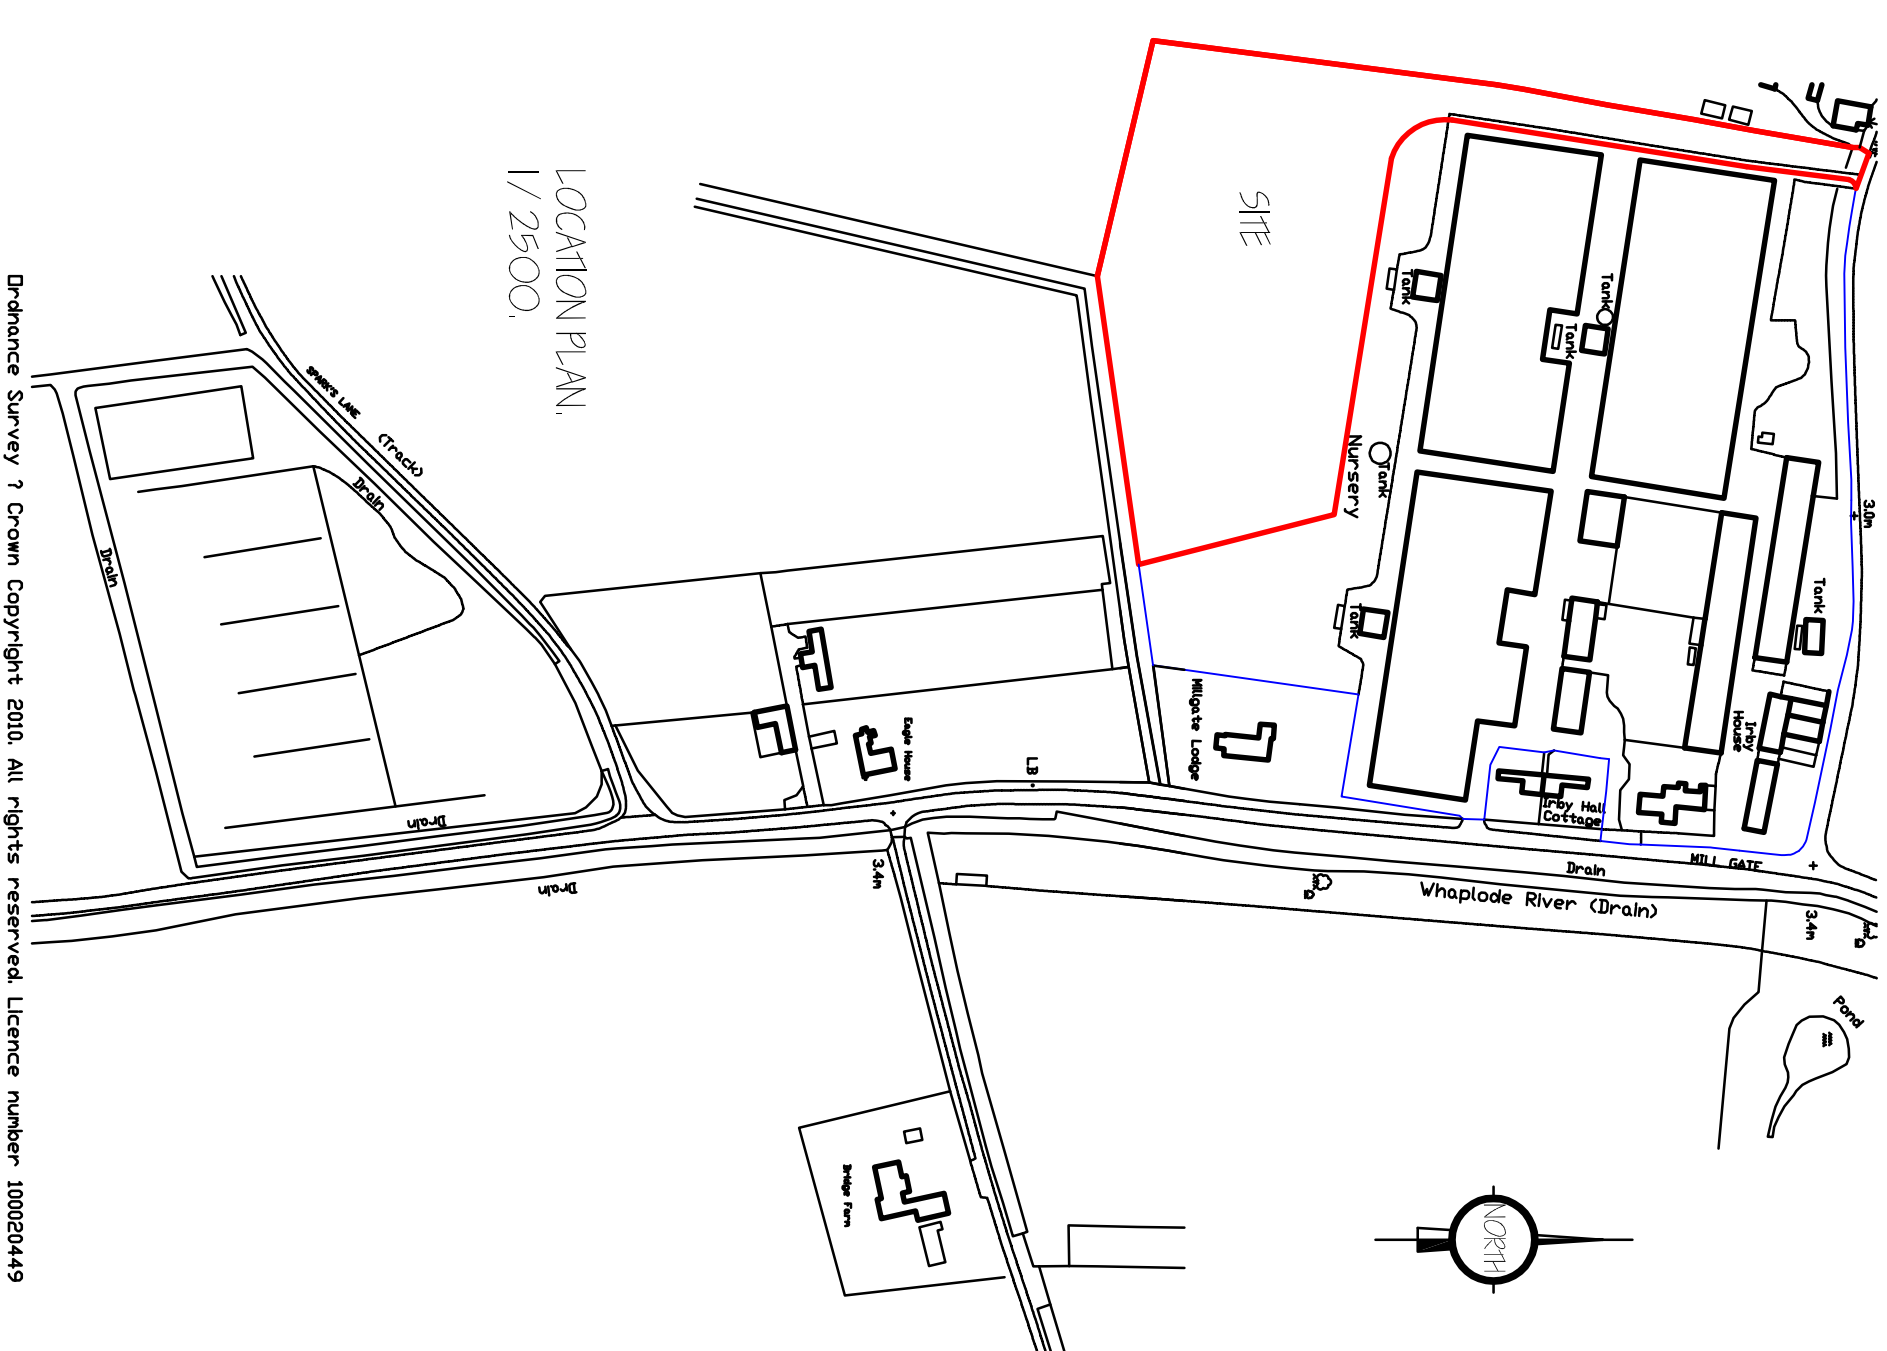

C.	PANING-BE APPLICATION	APRIL 2016
B.	LICENSING OFFICE REGISTRATION	AUGUST 2016
A.	MOT LANCERING - 3872	DUE BY:
REF#	REVISION	DATE

G. R. MERCHANT LTD.
I.ENG AMICE FWO
ARCHITECTURAL, STRUCTURAL
AND LAND DRAINAGE
CONSULTANTS

4 Wrights Mews
12A Park Road, Holbeach,
Spalding, Lincs, PE12 7EE
Tel: 01406 490800
Fax: 01406 425744
E-Mail: gr.merchant@btconnect.com

Project
LOG CABIN & TOURING CARAVAN SITE,
IRBY HOUSE,
MILLGATE, WHARFODE,
SPALDING, LINC'S, PE12 6RT.

Client
D. KOUJ.

LOCATION & SITE LAYOUT PLAN.

Job Ref:	Drawing No.
2983-16,	O/C.
Date	Drawn
MAY 2016.	GRM.

AS INDICATED.

DO NOT SCALE FROM THIS DRAWING
This drawing is copyright and may not be altered, traced, reproduced or used for any other purpose.

[illegible]