



FRONT (EAST) ELEVATION
SCALE 1:100

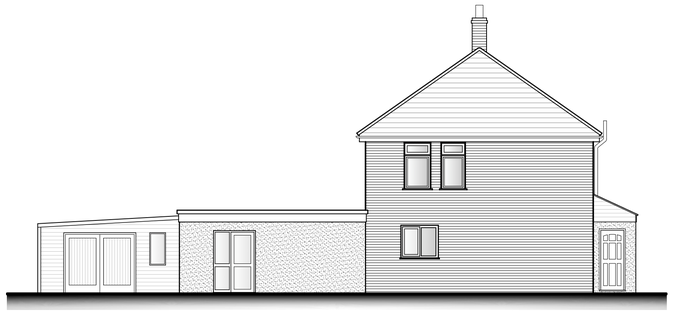


SIDE (SOUTH) ELEVATION
SCALE 1:100

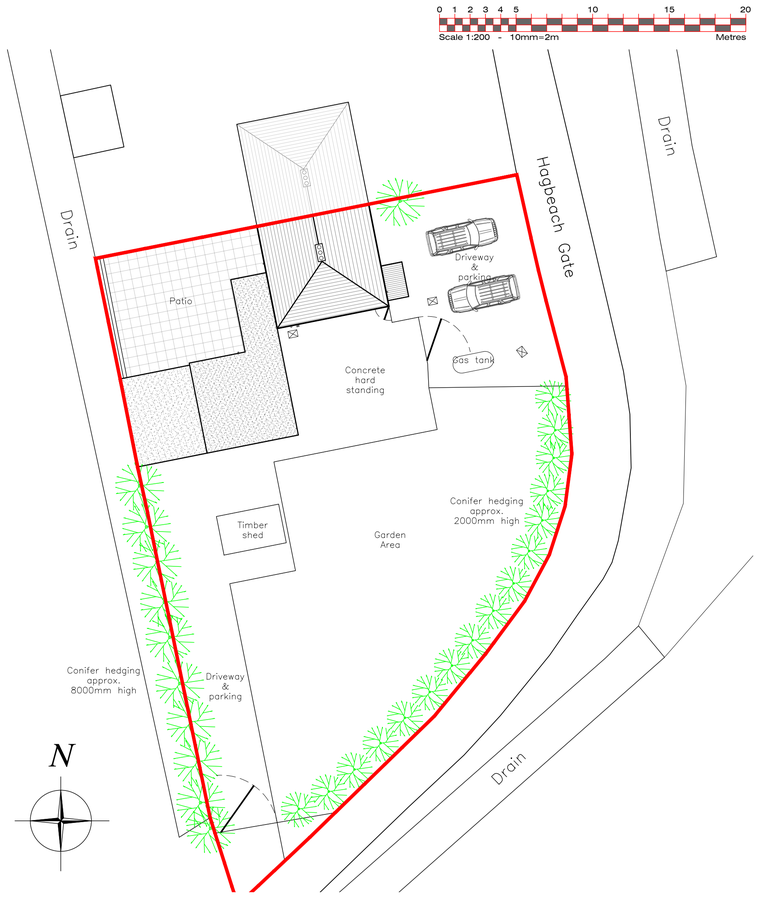

SITE LAYOUT PLAN
SCALE 1:200



REAR (WEST) ELEVATION
SCALE 1:100

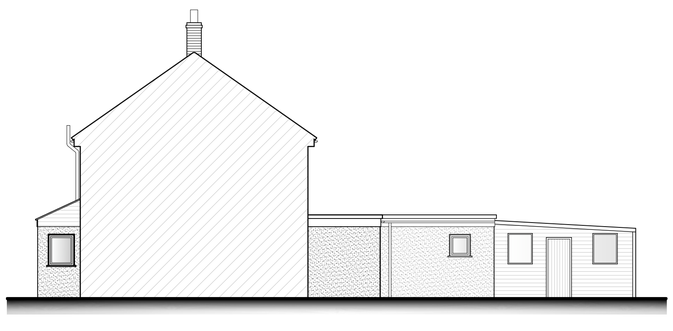

SIDE (NORTH) ELEVATION
SCALE 1:100



Rev A Drawing revised 22-04-2024

Residential | Commercial | Industrial

STUDIO21 DESIGN
ARCHITECTURAL SERVICES

Little Bishops Cottage Staunt Road Frithville Boston
Lincolnshire PE22 7ED

T 01205 750890 M 07970 108502
E enquiries@studio21design.co.uk
W www.studio21design.co.uk

APPLICANT NAME:
Mr H Harris & Miss I Roberts

PROPOSAL:
Proposed Extension
8 Hagbeach Gate
Whaplode
Spalding
Lincolnshire, PE12 6TU

DATE:
March 2024

SCALE:
As Shown

DRAWING TITLE:	DRAWING NO:	REVISION:
Existing Elevations	14-479-02	A

© All rights reserved. No part of this drawing may be reproduced in any material form or transmitted to any other person without prior written permission of Studio 21 Design Ltd.
Do not scale this drawing, use figured dimensions only.
Contractors are responsible for taking and checking site dimensions.
Any discrepancies must be reported immediately.

A1