
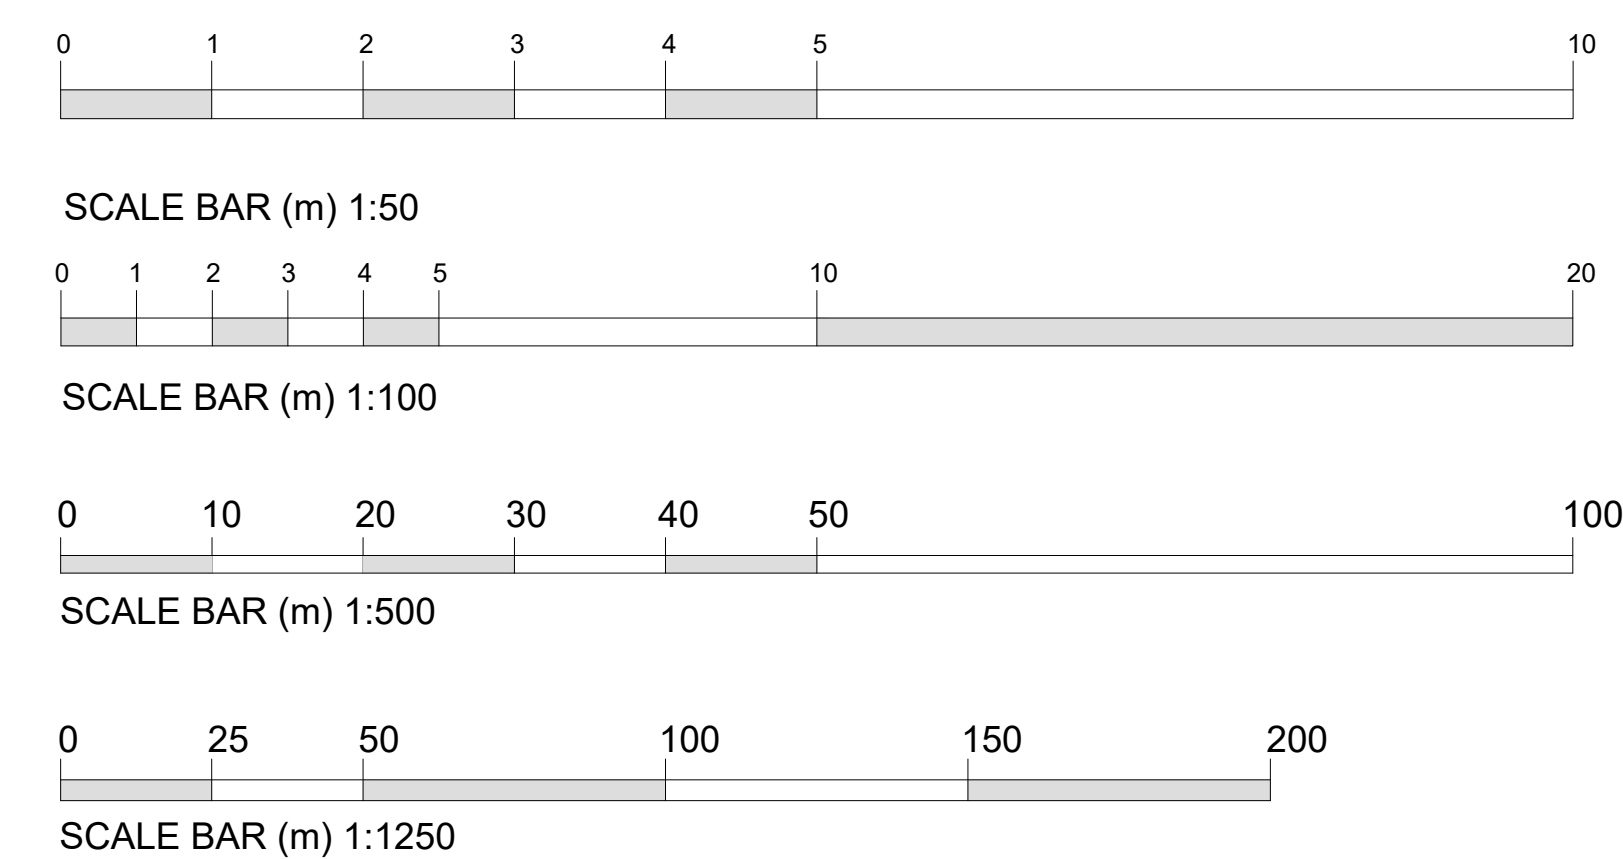
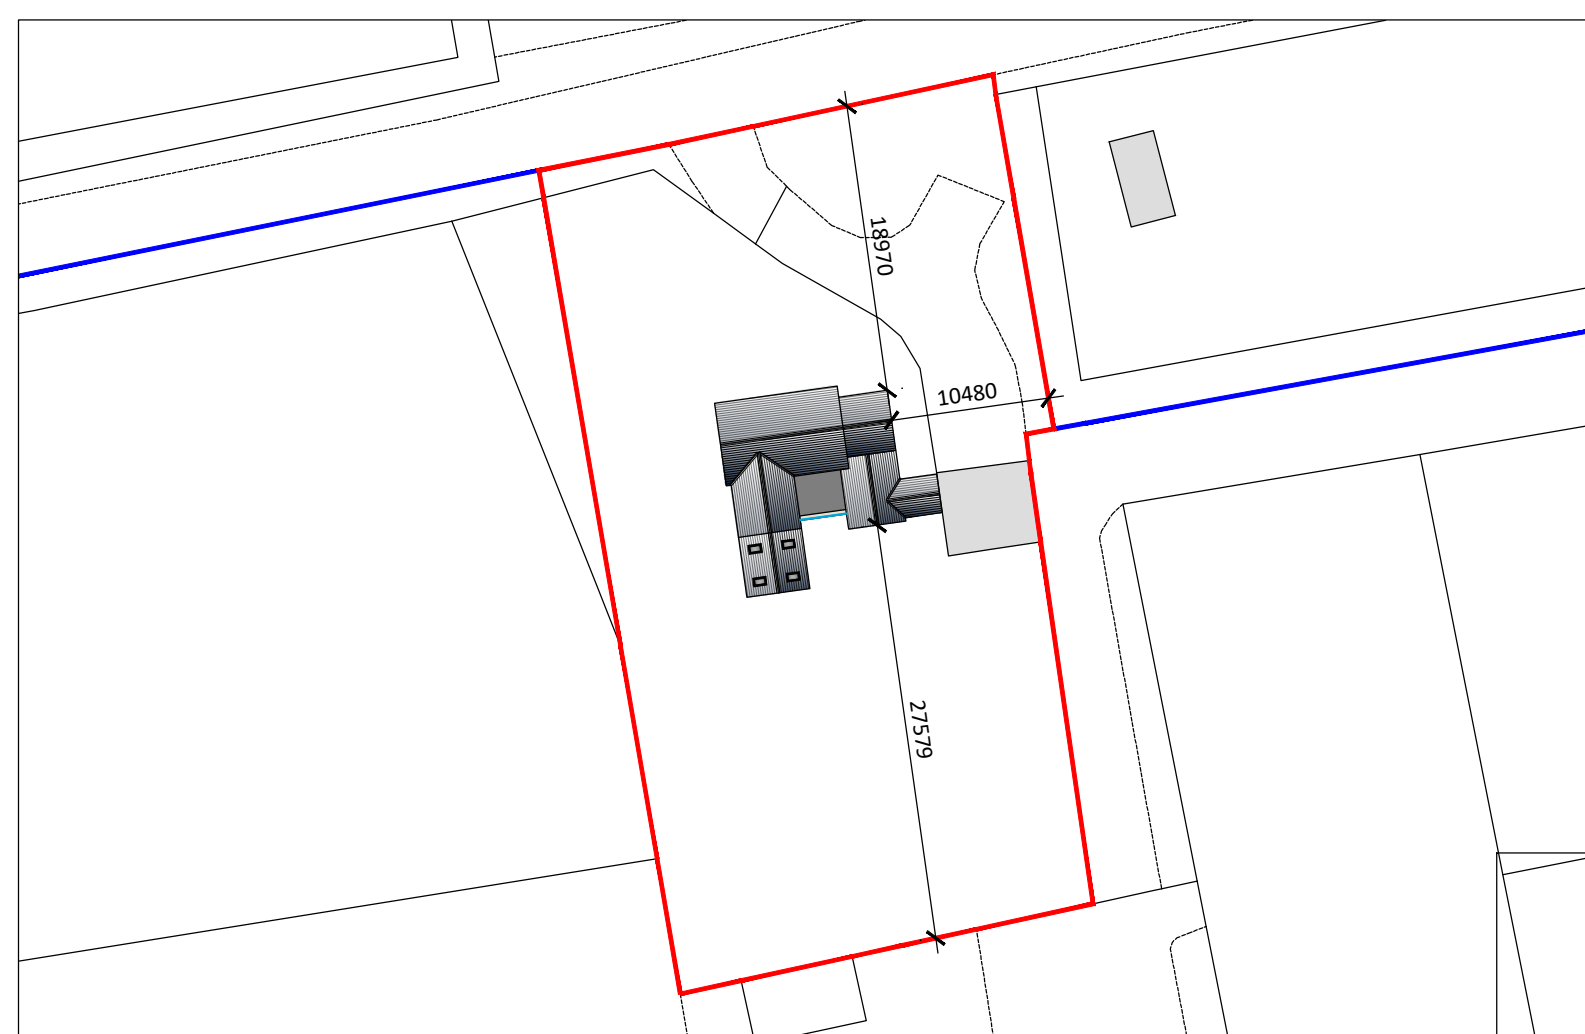
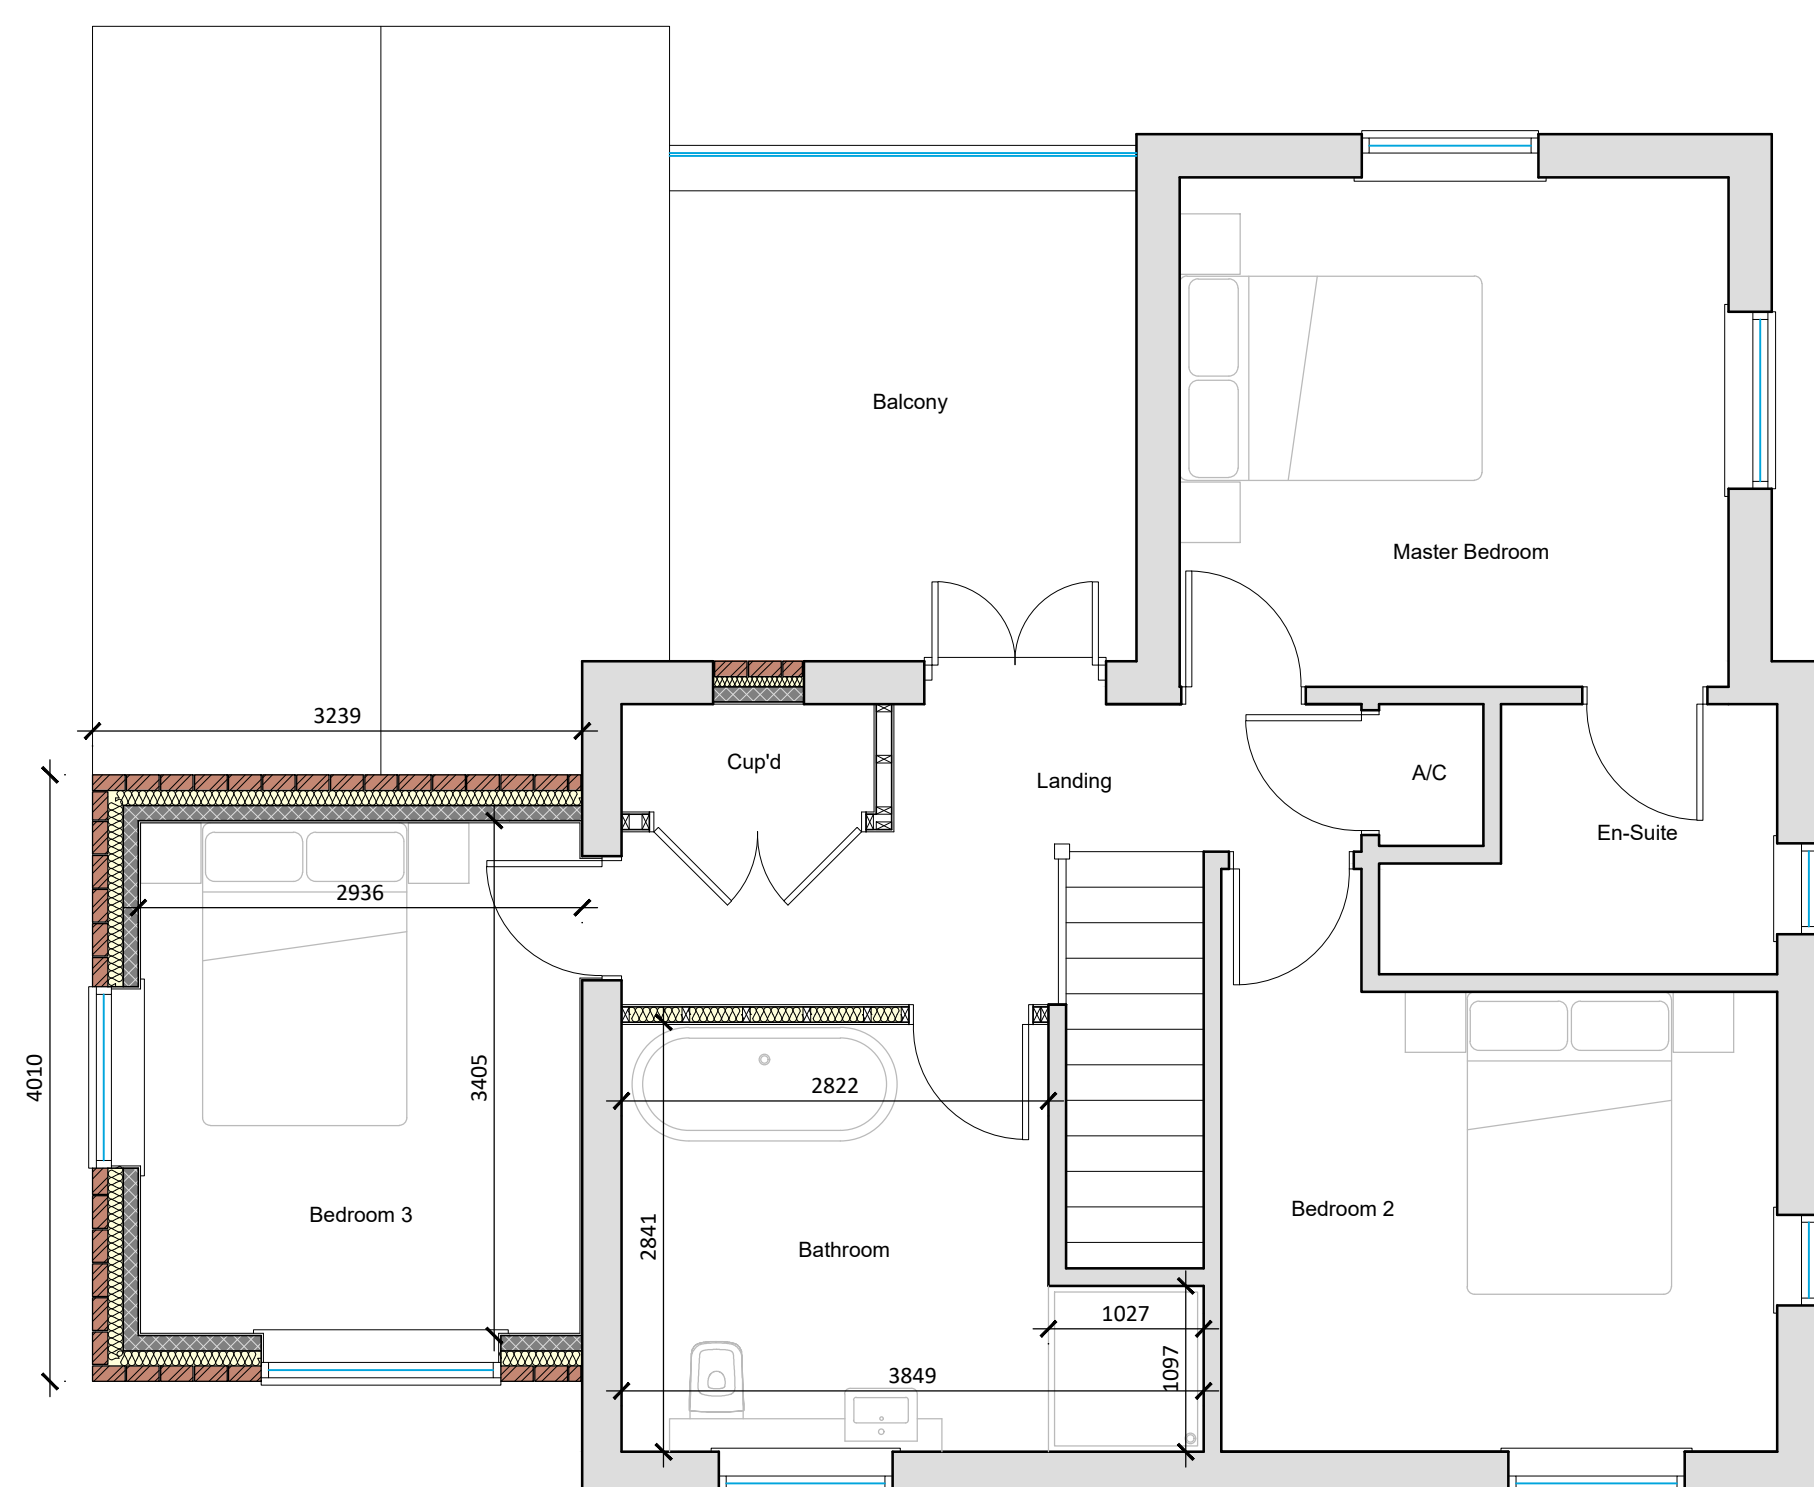


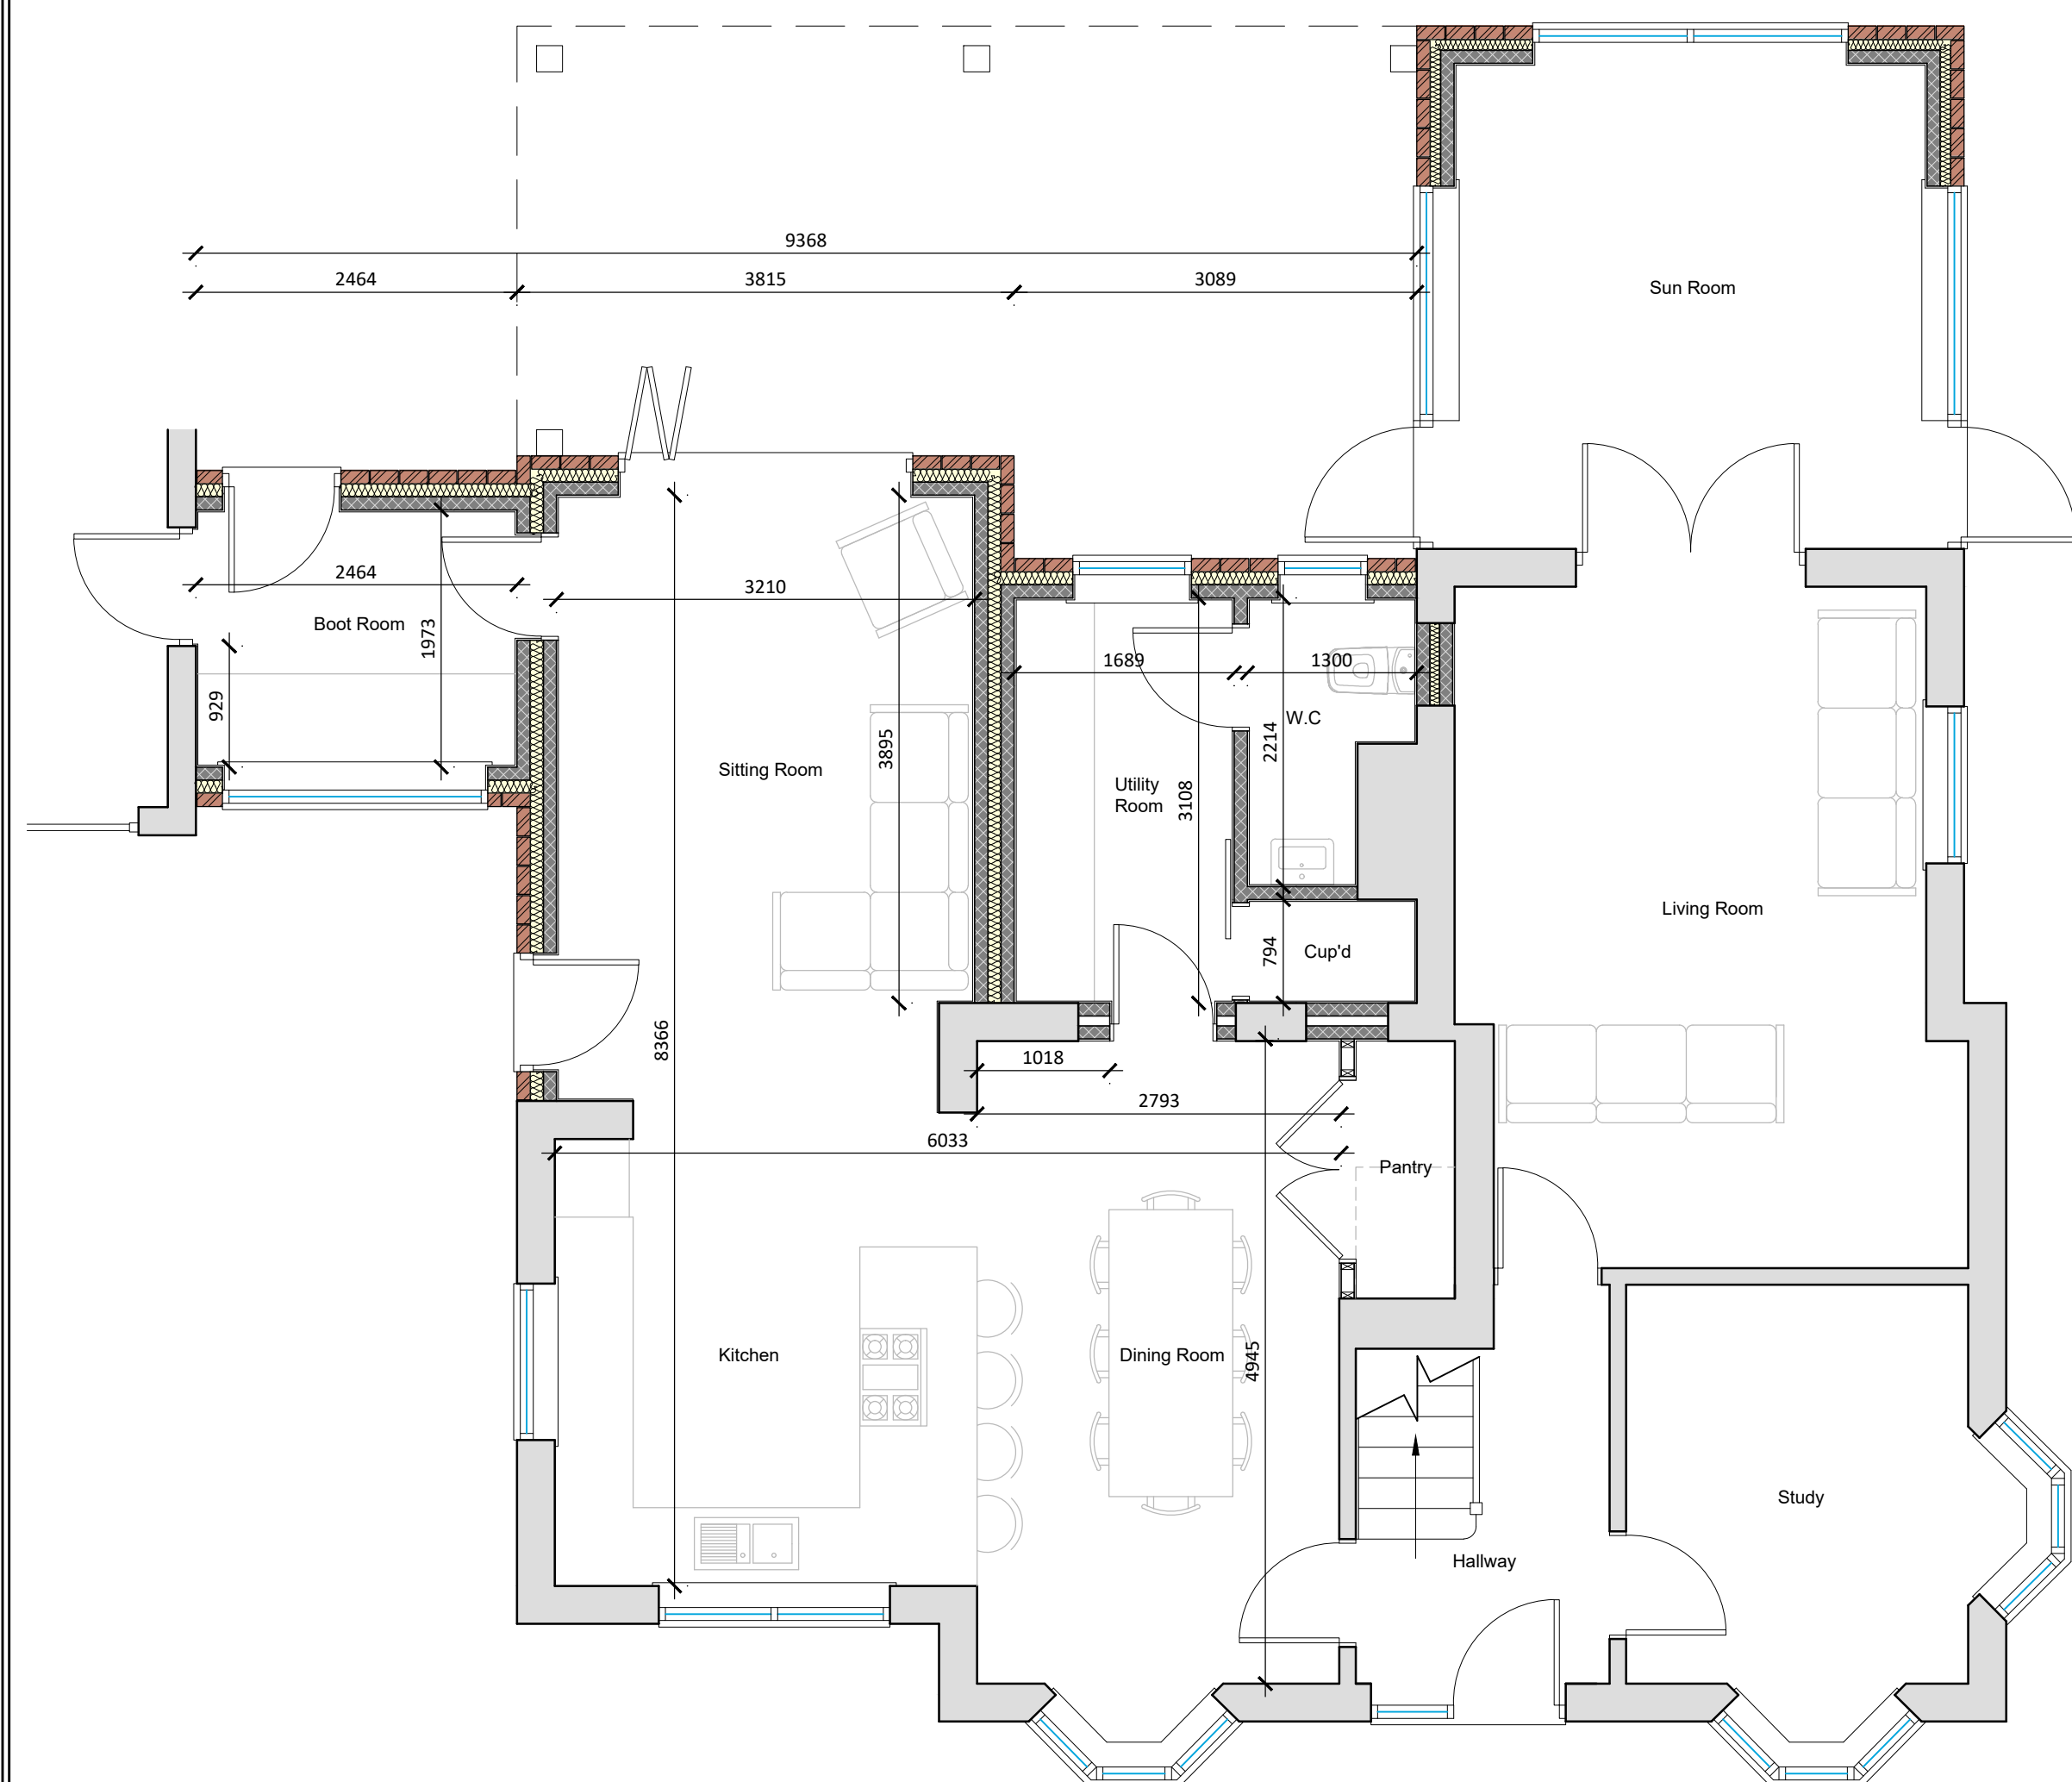

A	Minor amendments to scheme		Feb 2022
REV:	DESCRIPTION:		DATE:
PROJECT: EXTENSIONS & INTERNAL ALTERATIONS			
DRAWING: PROPOSED FLOOR PLANS & ELEVATIONS PROPOSED BLOCK PLAN			
SIZE: A1		CLIENT: Mr & Mrs I. Gresswell	
SCALE as labelled	DRAWING BY: JC	SHEET: 0331/22/02A	

DESCRIPTION:	
EXTENSIONS & INTERNAL ALTERATIONS AT JIGGLES HOUSE JEKILS BANK, MOULTON EUGAT SPALDING, PE12 0SY	
DATE: 17/02/2022	APPROVED: CT

NOTES: THIS DRAWING/IMAGE INCLUDING ALL ITS CONTENT REMAINS THE PROPERTY OF JC ARCHITECTURAL CONSULTANT. NO UNAUTHORISED COPYING OR REPRODUCTION IN ANY PART IS PERMITTED WITHOUT OBTAINING PRIOR WRITTEN PERMISSION FROM JC ARCHITECTURAL CONSULTANT. JC ARCHITECTURAL CONSULTANT RESERVE THE RIGHT TO WITHDRAW THIS INFORMATION AT ANY TIME.
ALL DIMENSIONS ARE TO BE CONFIRMED ON SITE BY CONTRACTOR, ANY DISCREPANCIES ARE TO BE REPORTED TO JC ARCHITECTURAL CONSULTANT IMMEDIATELY.

COM: THE DESIGN HAS BEEN UNDERTAKEN WITH AS FAR POSSIBLE TO AVOID RISKS TO HEALTH AND SAFETY OR TO REDUCE AND CONTROL THE EFFECTS OF ANY UNAVOIDABLE RISKS, ANY RELEVANT INFORMATION REGARDING RISKS WHICH ARE NOT ARIE TO BE IDENTIFIED WILL BE INCLUDED WITHIN THE PROJECT HEALTH AND SAFETY FILE.