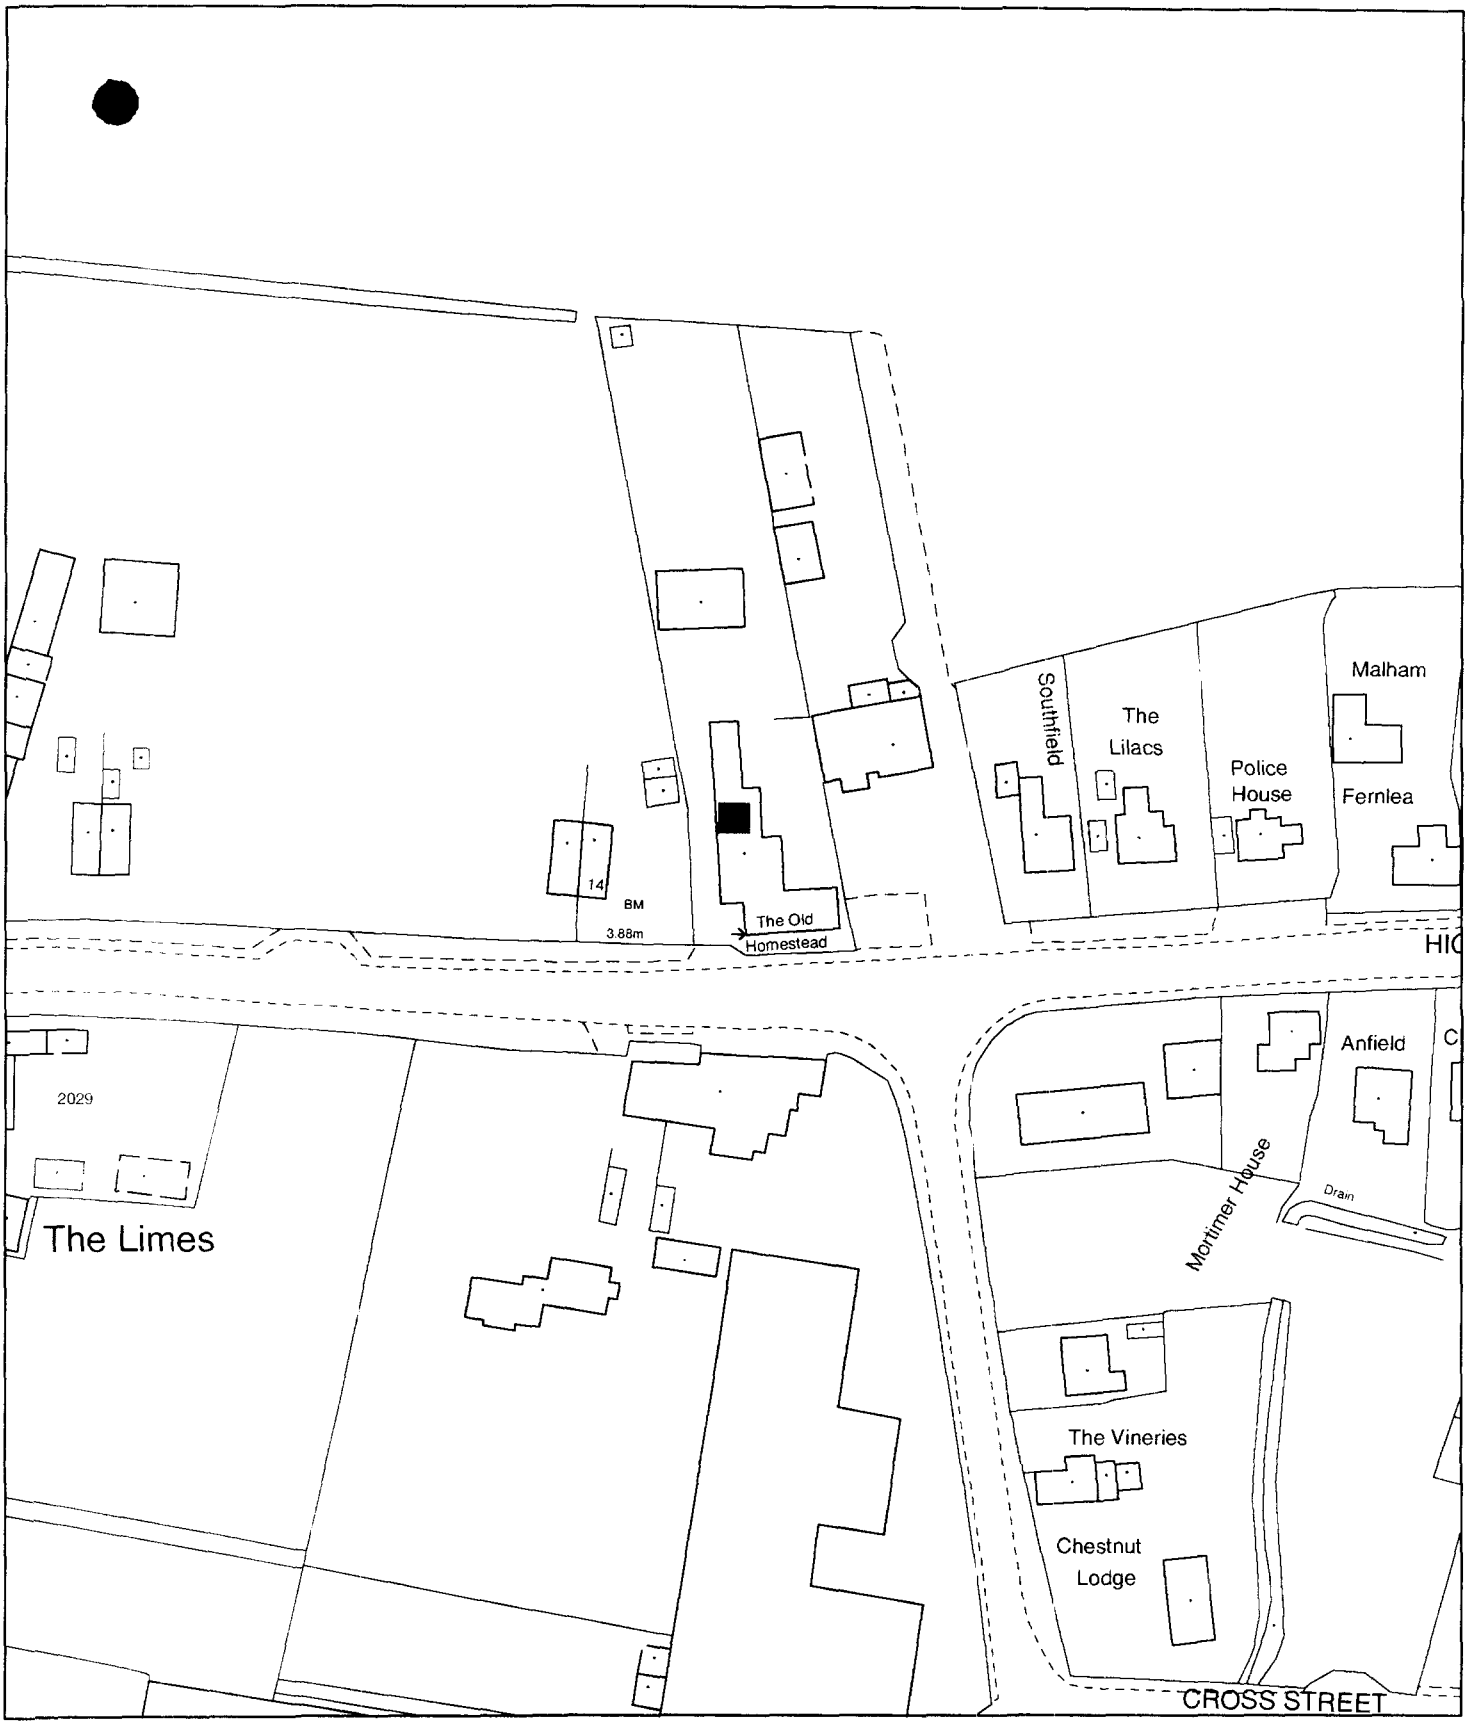


Planning Application Location Plan
Ward Member Notification

FILE COPY


H23/0378/02

Scale: 1:1250

Planning and Development

Council Offices, Priory Road, Spalding, Lincolnshire
PE11 2XE

PLEASE DO NOT COPY THIS PLAN
This map is reproduced from Ordnance Survey material with permission of Ordnance Survey on behalf of Her Majesty's Stationery Office (c) Crown copyright. Unauthorised reproduction infringes Crown copyright and may lead to prosecution or civil proceedings. South Holland District Council LA079413 2002

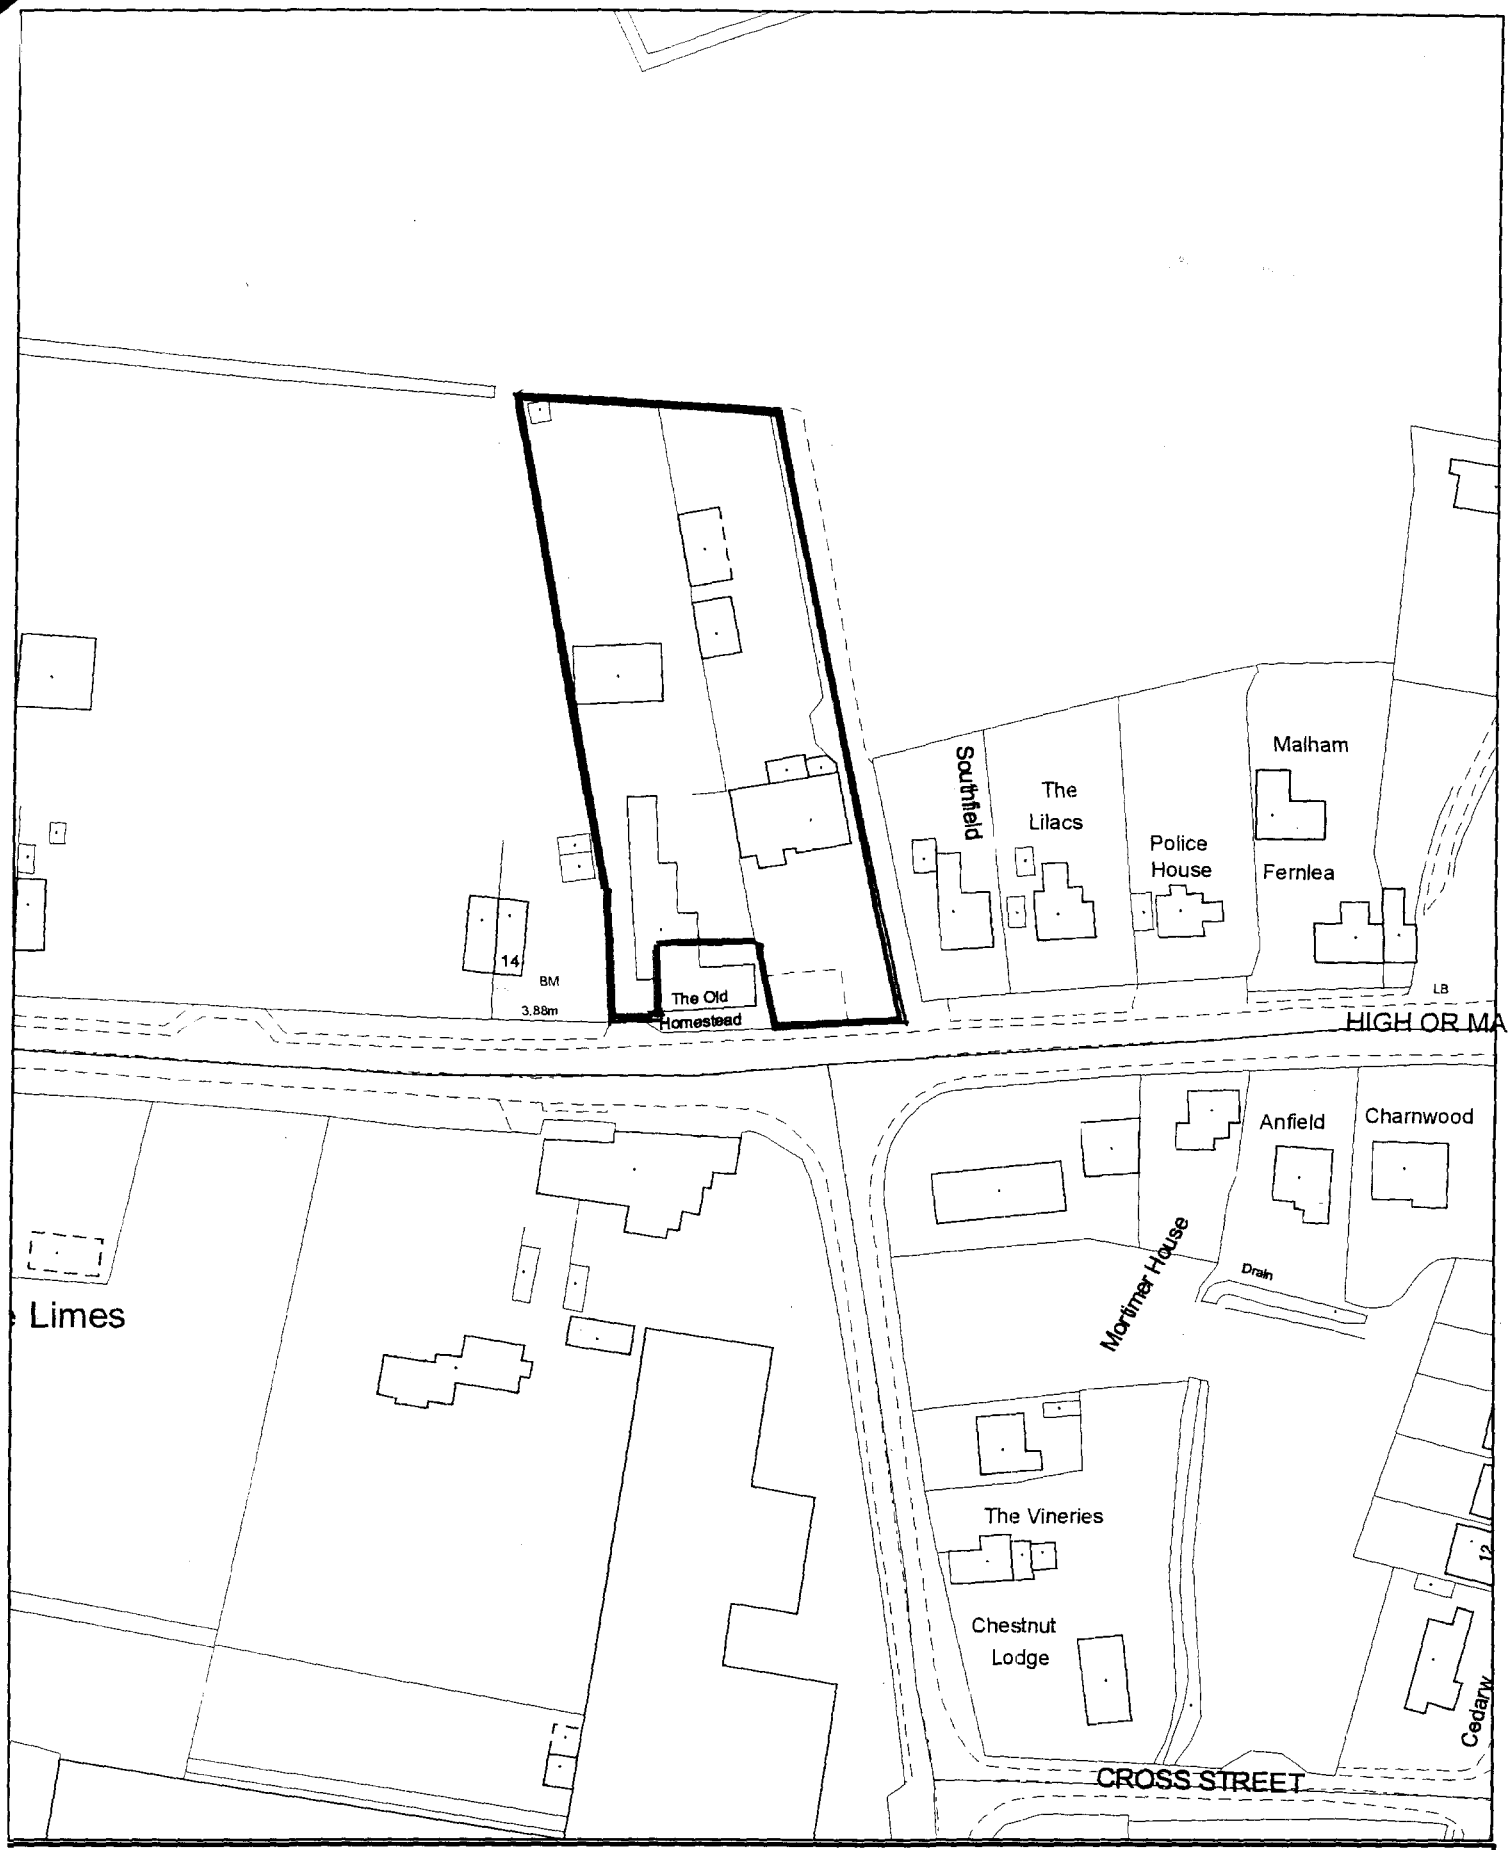

SOUTH HOLLAND DISTRICT COUNCIL

Planning and Development

Council Offices, Priory Road, Spalding, Lincolnshire
PE11 2XE

Scale: 1:1250

July 2002

This map is reproduced from Ordnance Survey material with permission of Ordnance Survey on behalf of Her Majesty's Stationery Office (c) Crown copyright. Unauthorised reproduction infringes Crown copyright and may lead to prosecution or civil proceedings. South Holland District Council LA079413 2002

Whaplode Fields

COPY

ALLOTMENTS AT HIGH ROAD, WHAPLODE,
NR. SPALDING. LINCOLNSHIRE.

HIX & SON

Chartered Surveyors, Auctioneers & Estate Agents

28 CHURCH STREET
HOLBEACH
SPALDING, LINCS. PE12 7LL
Tel: (01406) 422777 Fax: (01406) 426142

REPRODUCED FROM THE 1970 ORDNANCE SURVEY PLAN WITH THE PERMISSION OF THE CONTROLLER OF HER MAJESTY'S STATIONERY OFFICE.
CROWN COPYRIGHT LICENCE No. ES 767360
PLAN No. TF 3224

For identification purposes only

CS/7310/3/02

Allotment Gardens

Drain

Track

Drain

Allotment Gardens

Drain

Stock's Hill

5941
151·59

Works

Offices

Southfield

The Lilacs

Police Station

Fernlea

The Star (P H)

LB

Whaplode Methodist Church

Bleak House

The Lamb and Flag Inn (P H)

B M 12·72

Drain

2029
·81

The Limes

2525
1·45

Hackford House

Store

Mortimer House

B M 11·50

Kia

Drain

Store

Nursery

Foundry House

Allenleigh

Drain

Drain

Woodville

Piggery

MIDDLE ROAD

Dale Cottage

Rose Cottage

Drain

Homeland

Gardenia

Drain

Drain

Works

KIRK GATE

CHURCH GATE

Rosedene

Ashways

Carlton

Land-brook

Jendora

Casa Nostra

Sanward

Melbourne House

Depot

Halmer House

Elcon Mace

Myra Lodge

Elanio

Pond

Hall

TCB

St Mary's Church (C of E)

Cross (remains of)

El Sub Sta

Track

Drain

Drain

2301

SHDC
Planning & Development
29 MAY 2002
Ref 378/02