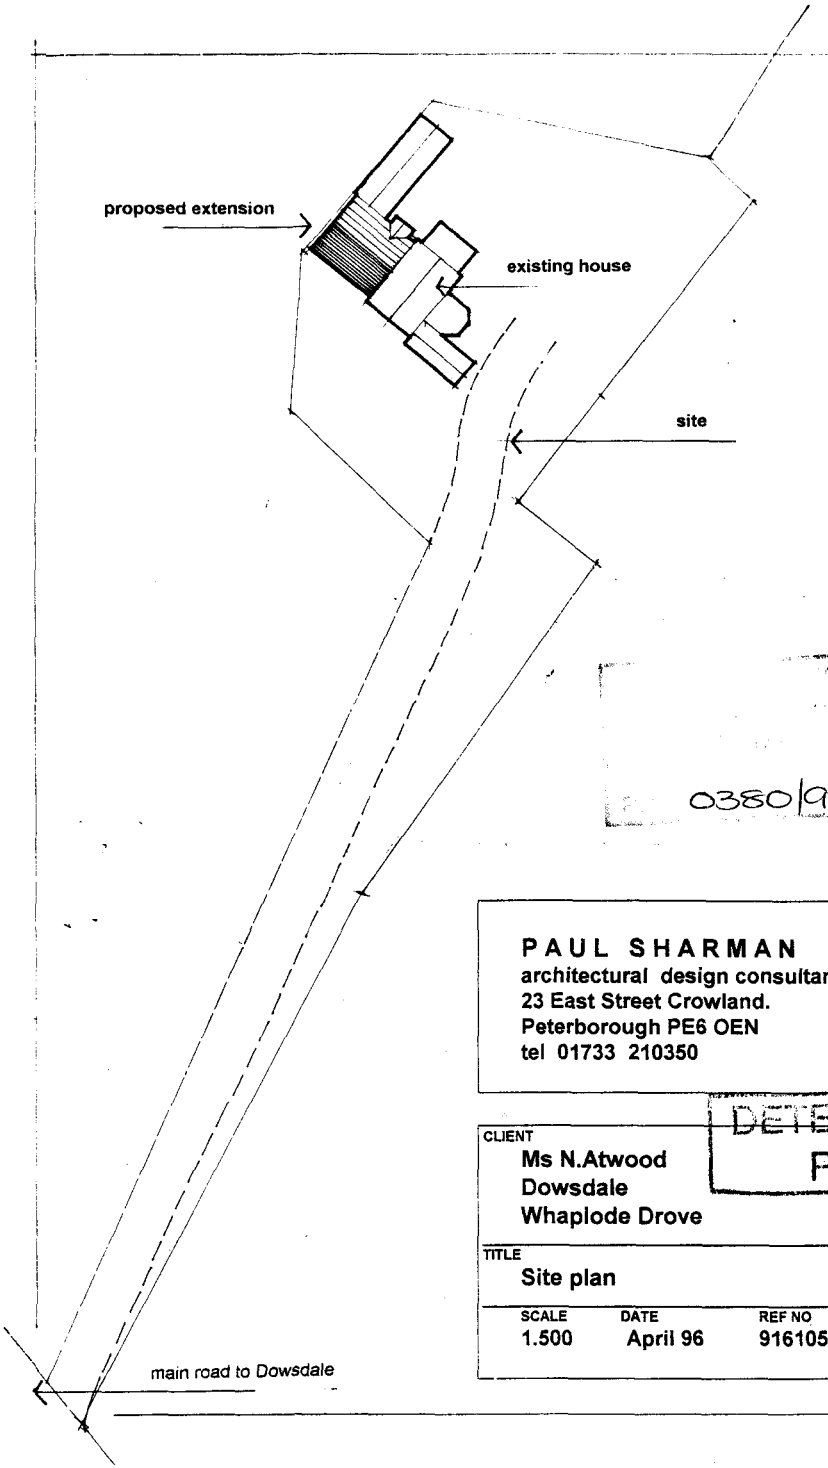


0380/96

PAUL SHARMAN
architectural design consultant
23 East Street Crowland.
Peterborough PE6 OEN
tel 01733 210350

DETERMINED
PLAN

CLIENT
Ms N.Atwood
Dowsdale
Whaplode Drove

TITLE
Site plan

SCALE	DATE	REF NO
1.500	April 96	916105/05/a



REVISED SIDE B ELEVATION

New rwp to discharge to new 250 diameter access point and then on to existing soakaway

Irregular infill from 18mm exterior grade plywood (WBP) on 75 x 50 treated timbers. Edge joint mastic silicone sealed.

250 diameter access point receiving 65mm diameter upvc storm water waste and discharging to new soak-away a minimum of 5 metre from any building.

New doors and lintols. Lintol types IG Box 100 (2no)

New drains to be laid to FW5 which is existing and takes existing foul waste from existing 100 diameter soil and vent pipe and discharges to existing septic tank.
Soil and vent pipe to be extended to discharge foul air 1000 above the adjacent window head.

Revised ground floor plan (D)

Soil and vent pipe serving ground floor to be taken to a ridge vent

Timber frame kit by PRESTOPLAN and to be installed and fixed in accordance with their details, specification and calculations.

See PRESTOPLAN joist layout for details of stair trimming.

Girder truss by Prestoplan

Brickwork to brickwork connection to be by 'Furfix' type stainless steel connectors

Existing window removed and made good with brick-work as per existing.

New opening and lintol. Lintol type IG Box 100 (2no)

window to be existing relocated Lintol IG type Box 200

Former stairs removed and area infilled with timber joists 50 wide to the short span and at the same depth as the existing. Connections by speedy type joist hangers

New 75 x 50 timber stud walling. Details as per specification. Wall to have doubled up joist below which is to be joined together with tooth plate connectors at 900 centres.

Waste from new bathroom area to discharge to existing soil and vent pipe. Waste to bath and basin to be 50 diameter and to be provided with anti vaccuum traps and access points at each bend.

Revised first floor plan (D)

revisions

PAUL SHARMAN ASSOCIATES
architectural design consultant
23 East Street Crowland.
Peterborough PE6 OEN
tel 01733 210350

project title

Ms N.Atwood
Dowsdale.
Whaplode Drove.

APR 1996
Ref 0380/96

drawing title

Proposed revised scheme.
Dowsdale.
Whaplode Drove.

scale	date	drawn
1.50	feb 96	

drawing number

916105/03/D

Copyright
This drawing must not be re-issued, loaned or copied

Do not scale this drawing, use only figured or grid dimensions
Any discrepancy should be notified to the Design Office immediately

DETERMINED PLAN

REVISED SIDE B ELEVATION



REVISED REAR ELEVATION

REVISED SIDE A ELEVATION

DC
NING
1996
0380/96
DETERMIN
PLAN

revisions

PAUL SHARMAN ASSOCIATES
architectural design consultant
23 East Street Crowland.
Peterborough PE6 OEN
tel 01733 210350

project title

Ms N.Atwood
Dowsdale.
Whaplode Drove.

drawing title

Proposed revised scheme.
Dowsdale.
Whaplode Drove.

scale	date	drawn
1.50	feb 96	

drawing number

916105/04/D

Copyright
This drawing must not be re issued, loaned or copied without consent
Do not scale this drawing, use only figured or grid dimensions
Any discrepancy should be notified to the Design Office immediately