




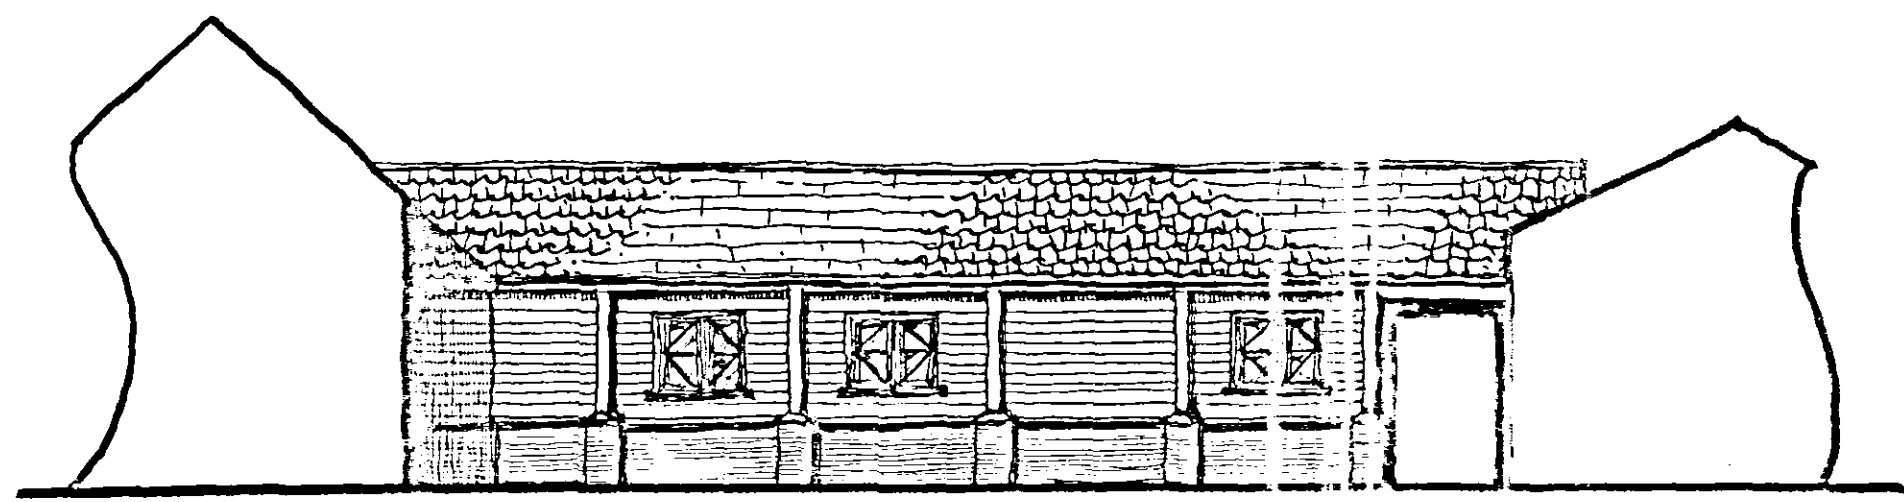


COURTYARD VIEW WEST FACING

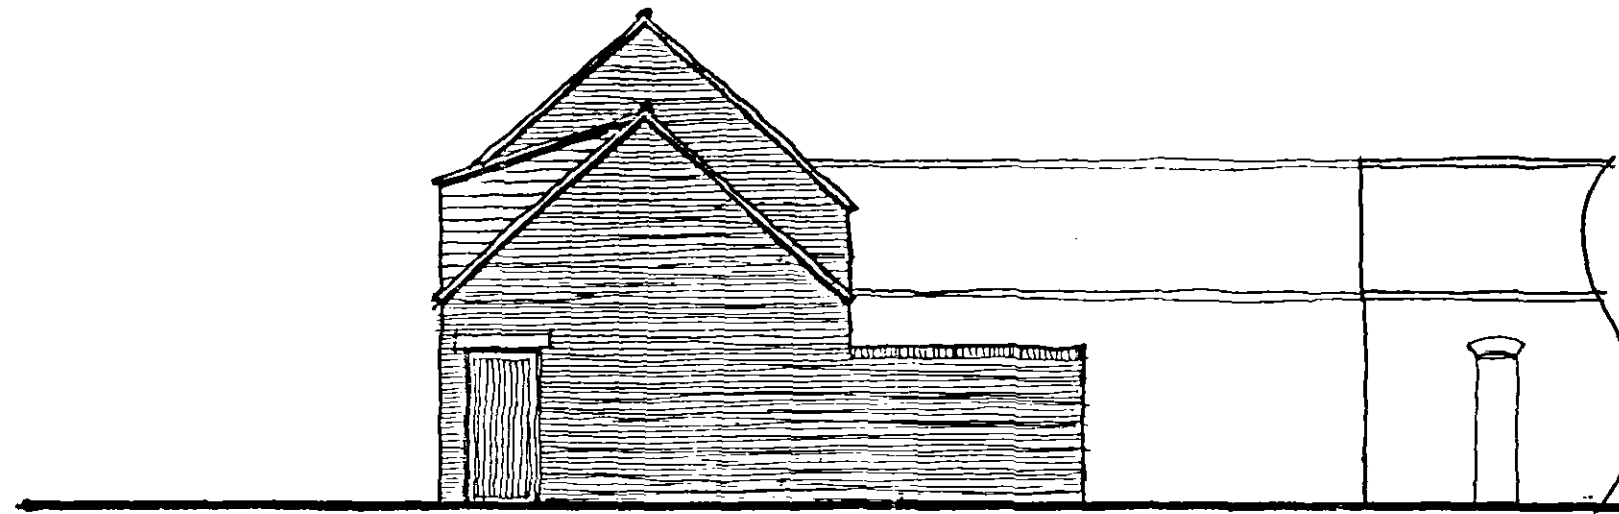


OUTSIDE VIEW WEST FACING

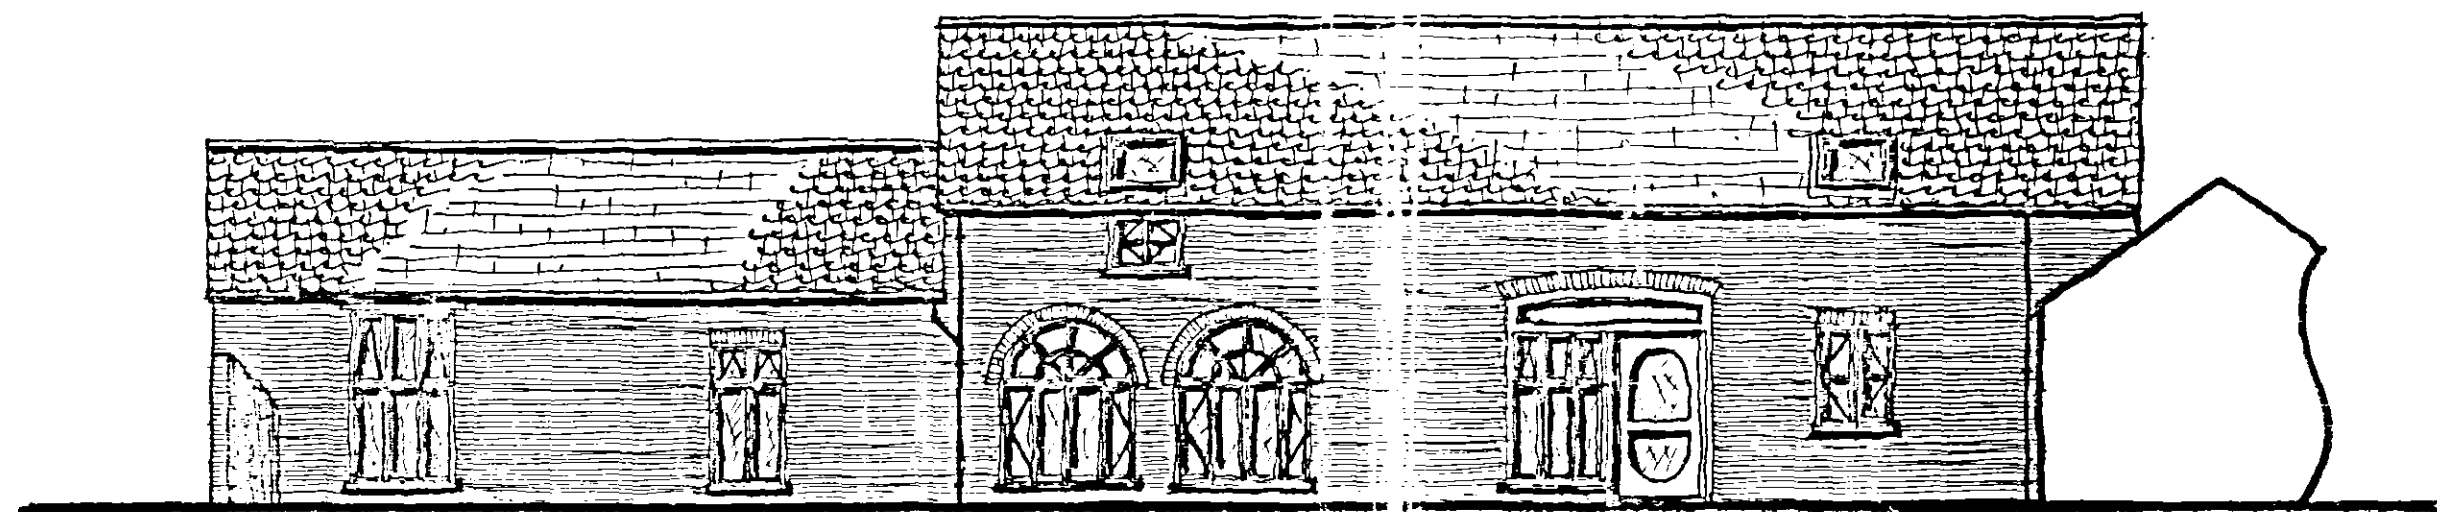

COURTYARD VIEW SOUTH FACING

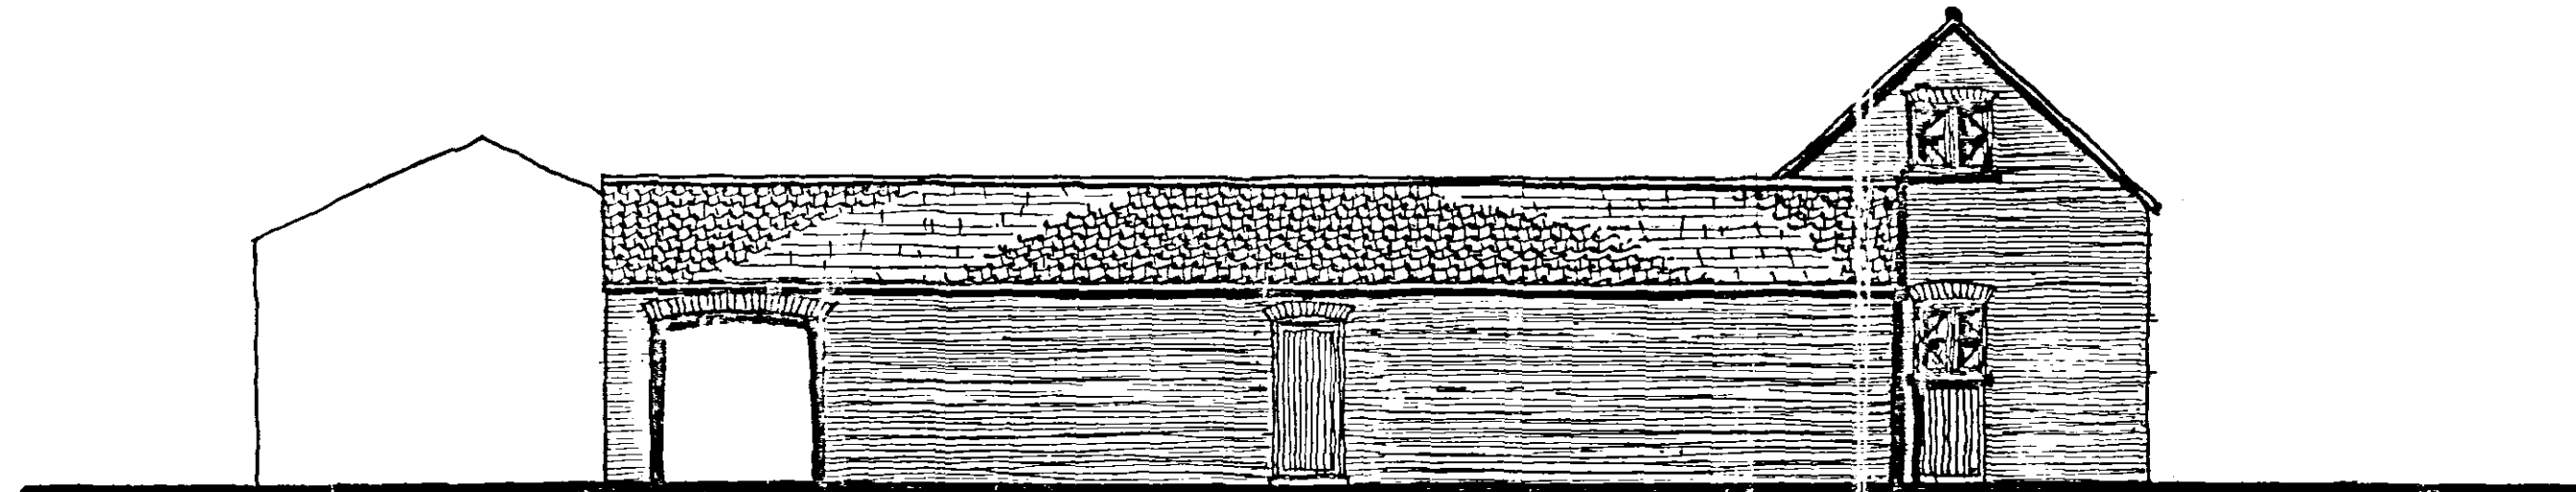

OUTSIDE VIEW EAST FACING

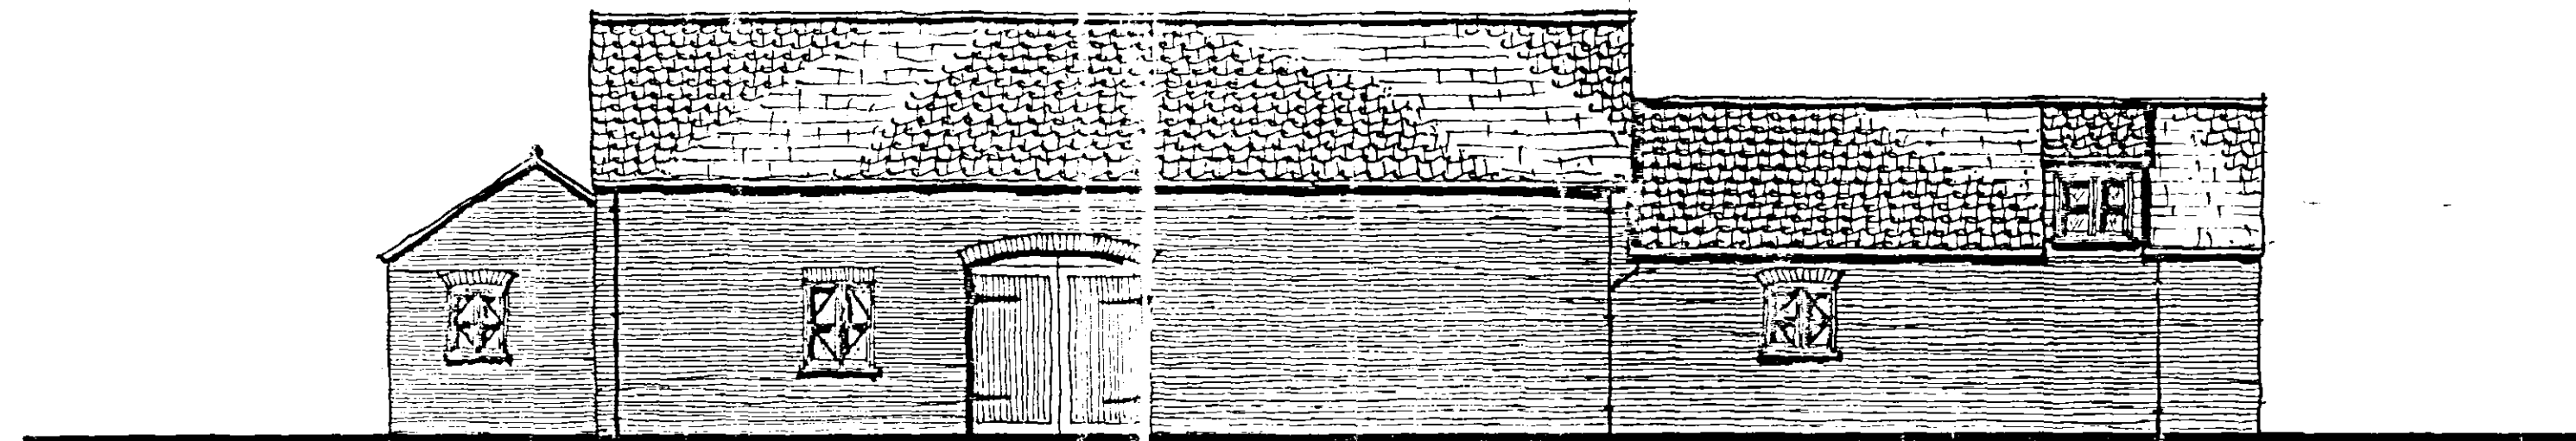

OUTSIDE VIEW NORTH FACING

SHDC
Planning & Development
23 MAR 2005
Ref: 0390/05

ref: revision date	
G. R. MERCHANT LENG AMISE FWO ARCHITECTURAL, STRUCTURAL AND LAND DRAINAGE CONSULTANTS Unit 4, WIGGINS MOWS 12A Park Road, Rothwell, Spalding, Lincs. PE21 7ED Tel: 01430 460000 Fax: 01430 460044 E-Mail: G. R. Merchant @ Merchant, Fox Co. UK	
Project PROPOSED CHANGE OF USE OF BUSINESS UNITS TO DWELLING AT HURDLEREE BANK WHAPLODE	
Client G. LAMING ESQ.	
Drawing ELEVATIONS DETERMINED PLAN	
Job Ref. 1132/05	Drawing No. 02
Date MAR 05	Drawn JPW
Scales 1/100	
DO NOT SCALE FROM THIS DRAWING This drawing is copyright and may not be altered, traced, photocopied or used for any other purpose other than that for which it is issued. The General Contractor is to check all dimensions on site and report any discrepancies to the Architect.	
All details shown on this drawing including foundations are based upon typical site conditions as revealed to the site. No responsibility can be accepted for abnormal conditions which may be encountered during construction unless reported to the Architect so that they can be incorporated in the design. Considered, site and surveys are recommended in respect of any future work to be carried out, and conditions before starting work on any construction.	