
N

Hazard marker posts
at 10m spacings

Take down and dispose existing
warning signs + posts

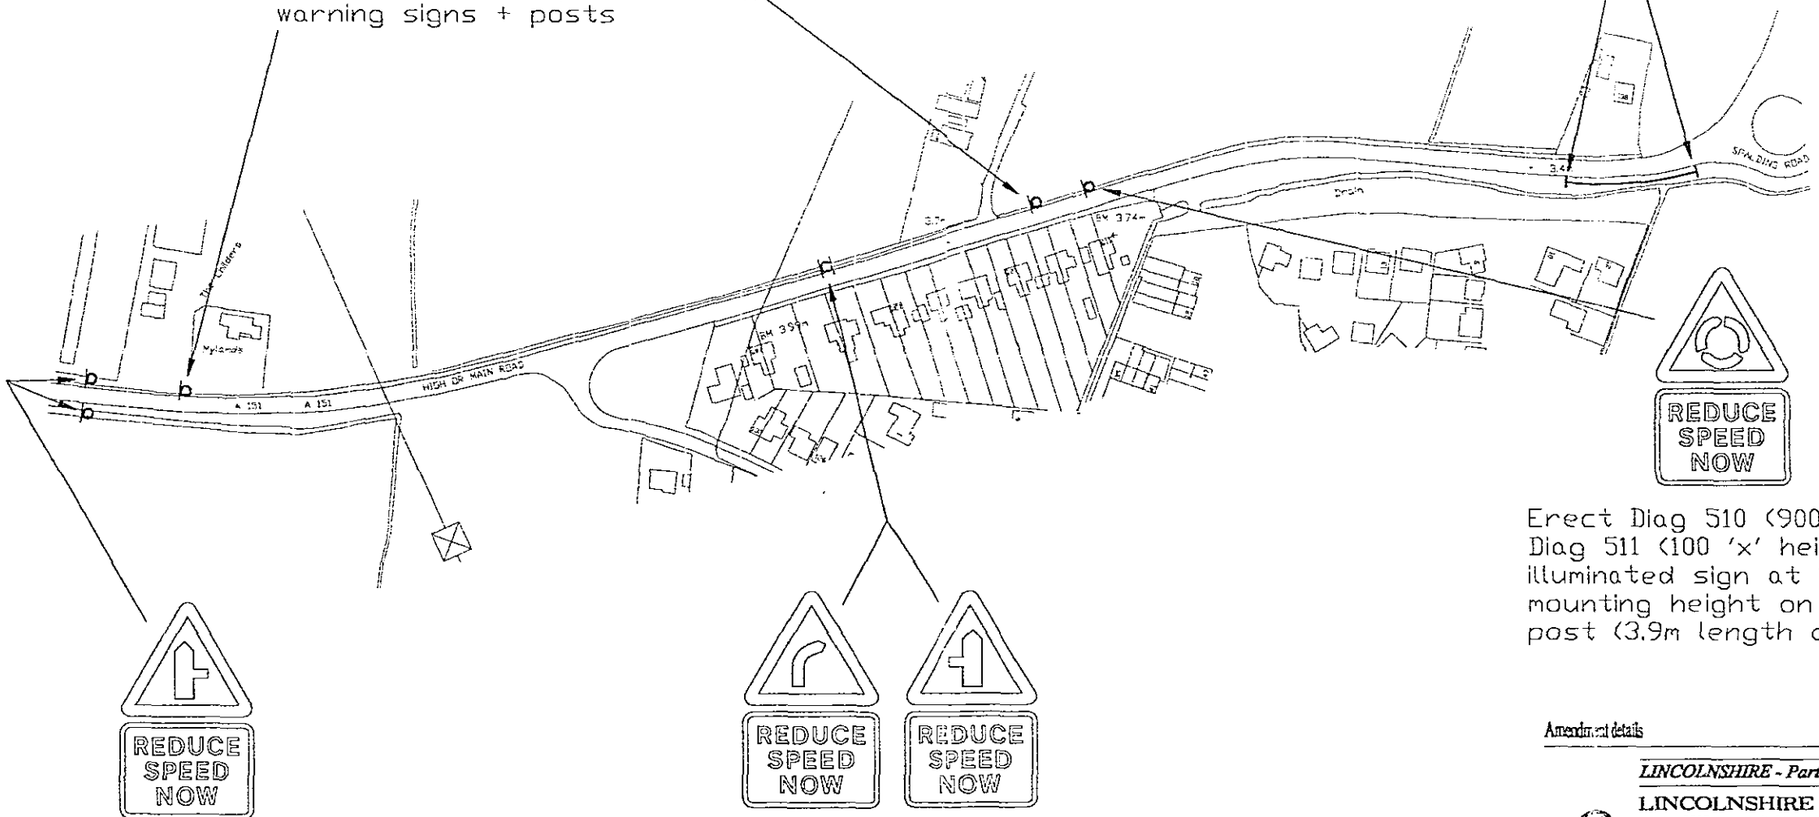

Erect Diag 510 (900) and
Diag 511 (100 'x' height) as
illuminated sign at 2.2m
mounting height on 1 x 89mm ø
post (3.9m length above ground)

Erect Diag 506.1 (900) and
Diag 511 (100 'x' height) as
illuminated sign at 2.2m
mounting height on 1 x 89mmø
post (3.9m length above ground)

Erect Diag 512 (900) and
Diag 511 (100 'x' height) with
Diag 506.1v (900) and Diag 511
(100 'x' height) back to back
as illuminated sign at 2.2m
mounting height on 1 x 89mm ø
post (3.9m length above ground)

Note : All large base posts/illuminated signs to be prepared
for power supply access at a later date with ducting.

LINCOLNSHIRE COUNTY COUNCIL
County Offices Lincoln
Reproduced from/based upon the O.S. Map with the permission of the Controller of H.M. Stationery Office.
Crown Copyright reserved.
O.S.

Amendment details

LINCOLNSHIRE - Part of the East Midlands Region

LINCOLNSHIRE COUNTY COUNCIL
HIGHWAYS & PLANNING DIRECTORATE
ACCIDENT INVESTIGATION & PREVENTION
Y.H. KONG, B.Sc.,C.Eng.,M.I.C.E.,M.I.H.T Head of Design and Construction
Witham Park House, Witham Park, Waterside South, Lincoln LN5 7JN

DRG.No. D/232/11/03 – SHT 2

Archive No.

A151 HOLBEACH
APPROACH TO B1515 ROUNDABOUT
TRAFFIC SIGNS
ACCIDENT REDUCTION SCHEME

SCALE 1:2500 Approx

Drawn: D.Johnstone Date: 11'03

Draughtsman: L.M.Stowe Approved: