
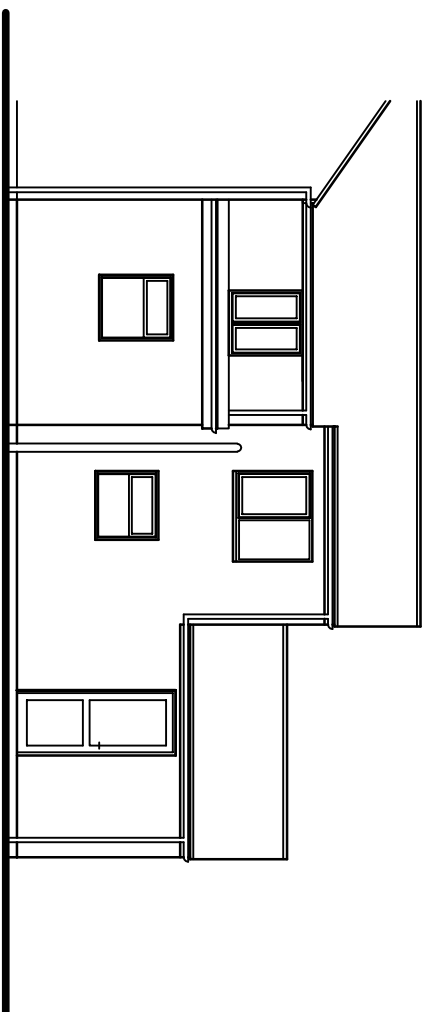
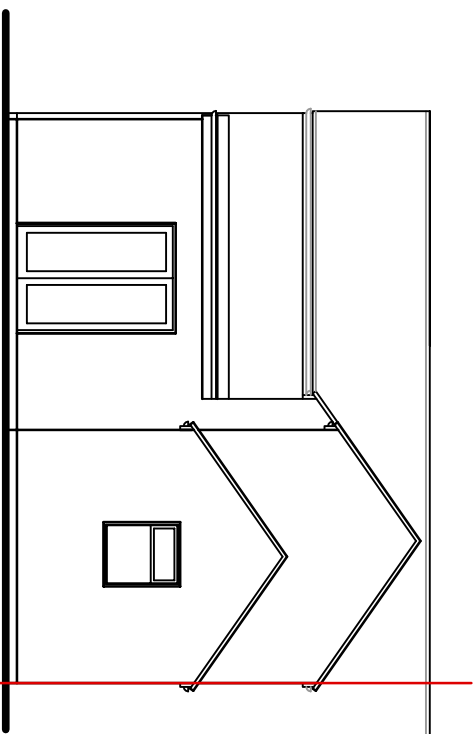
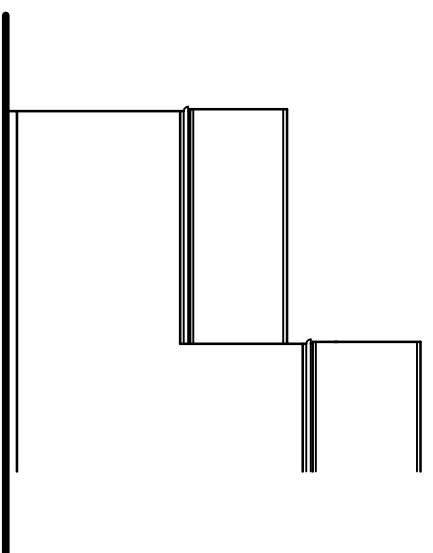
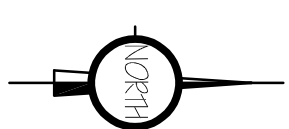
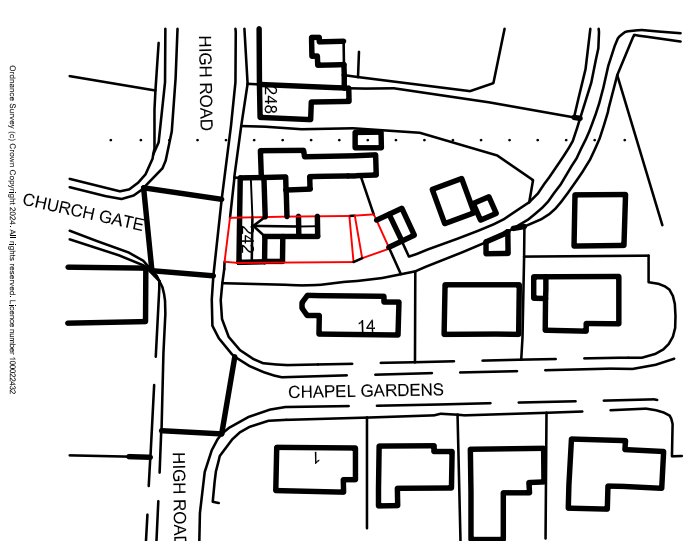
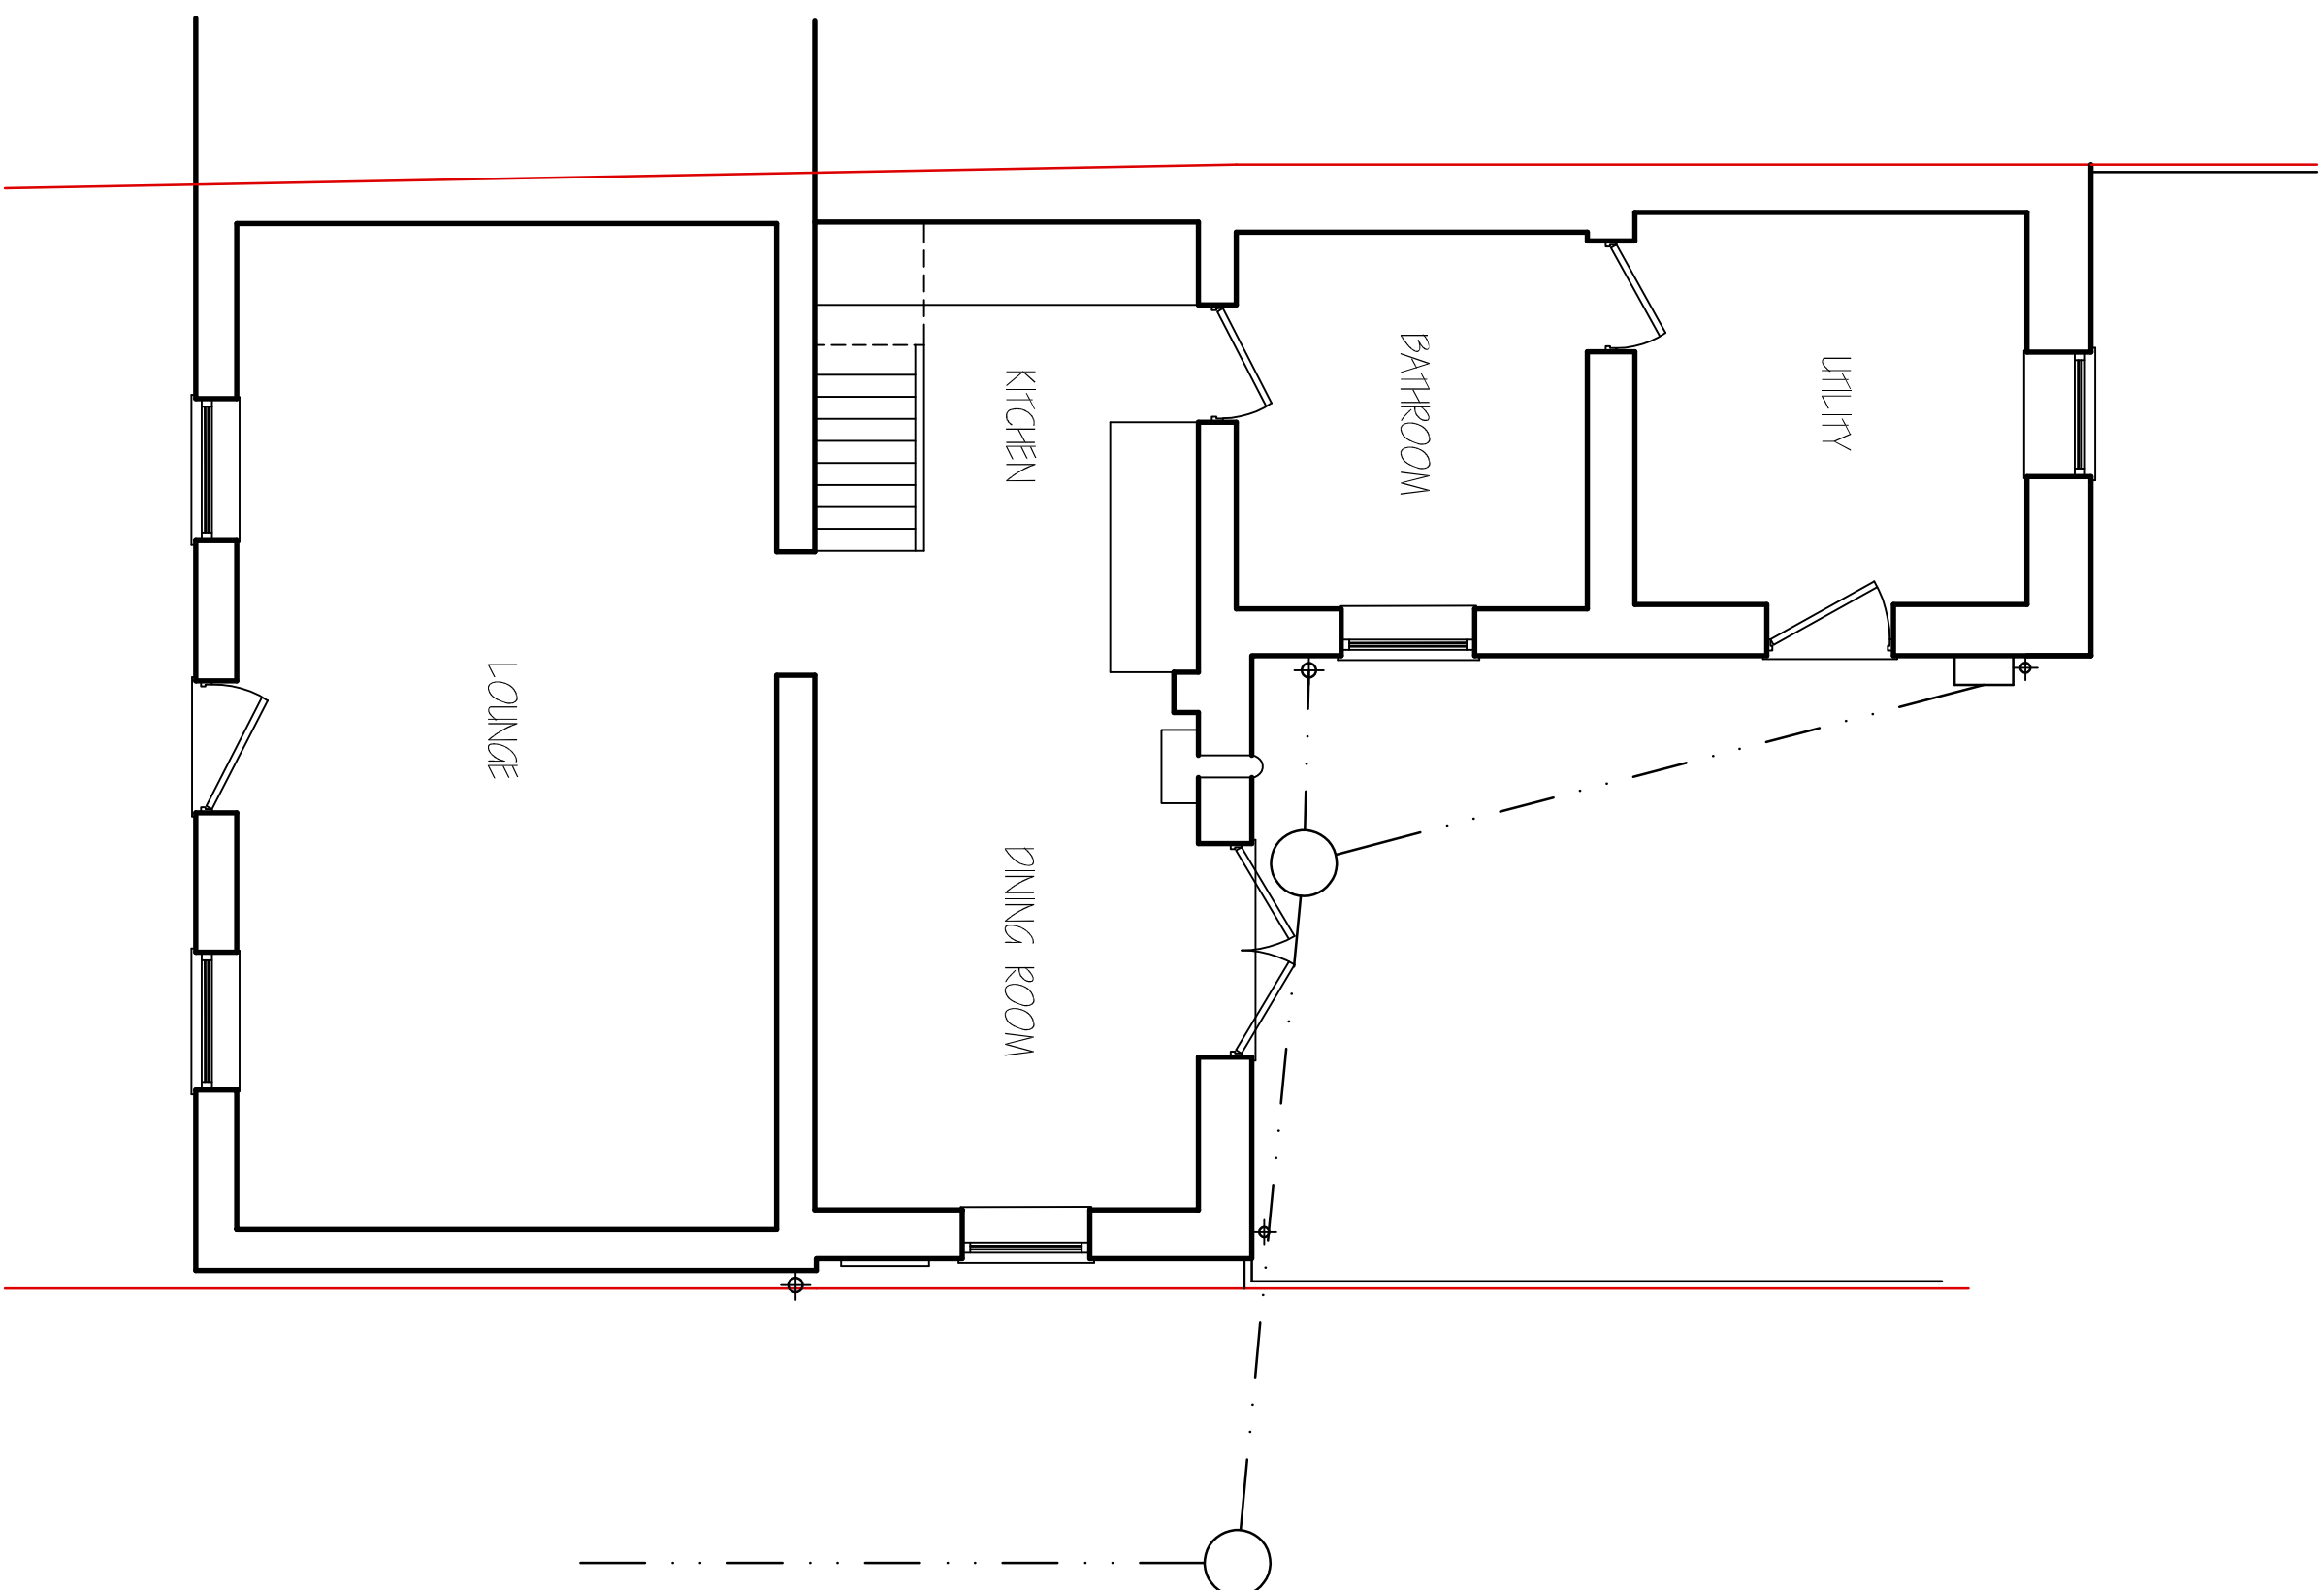
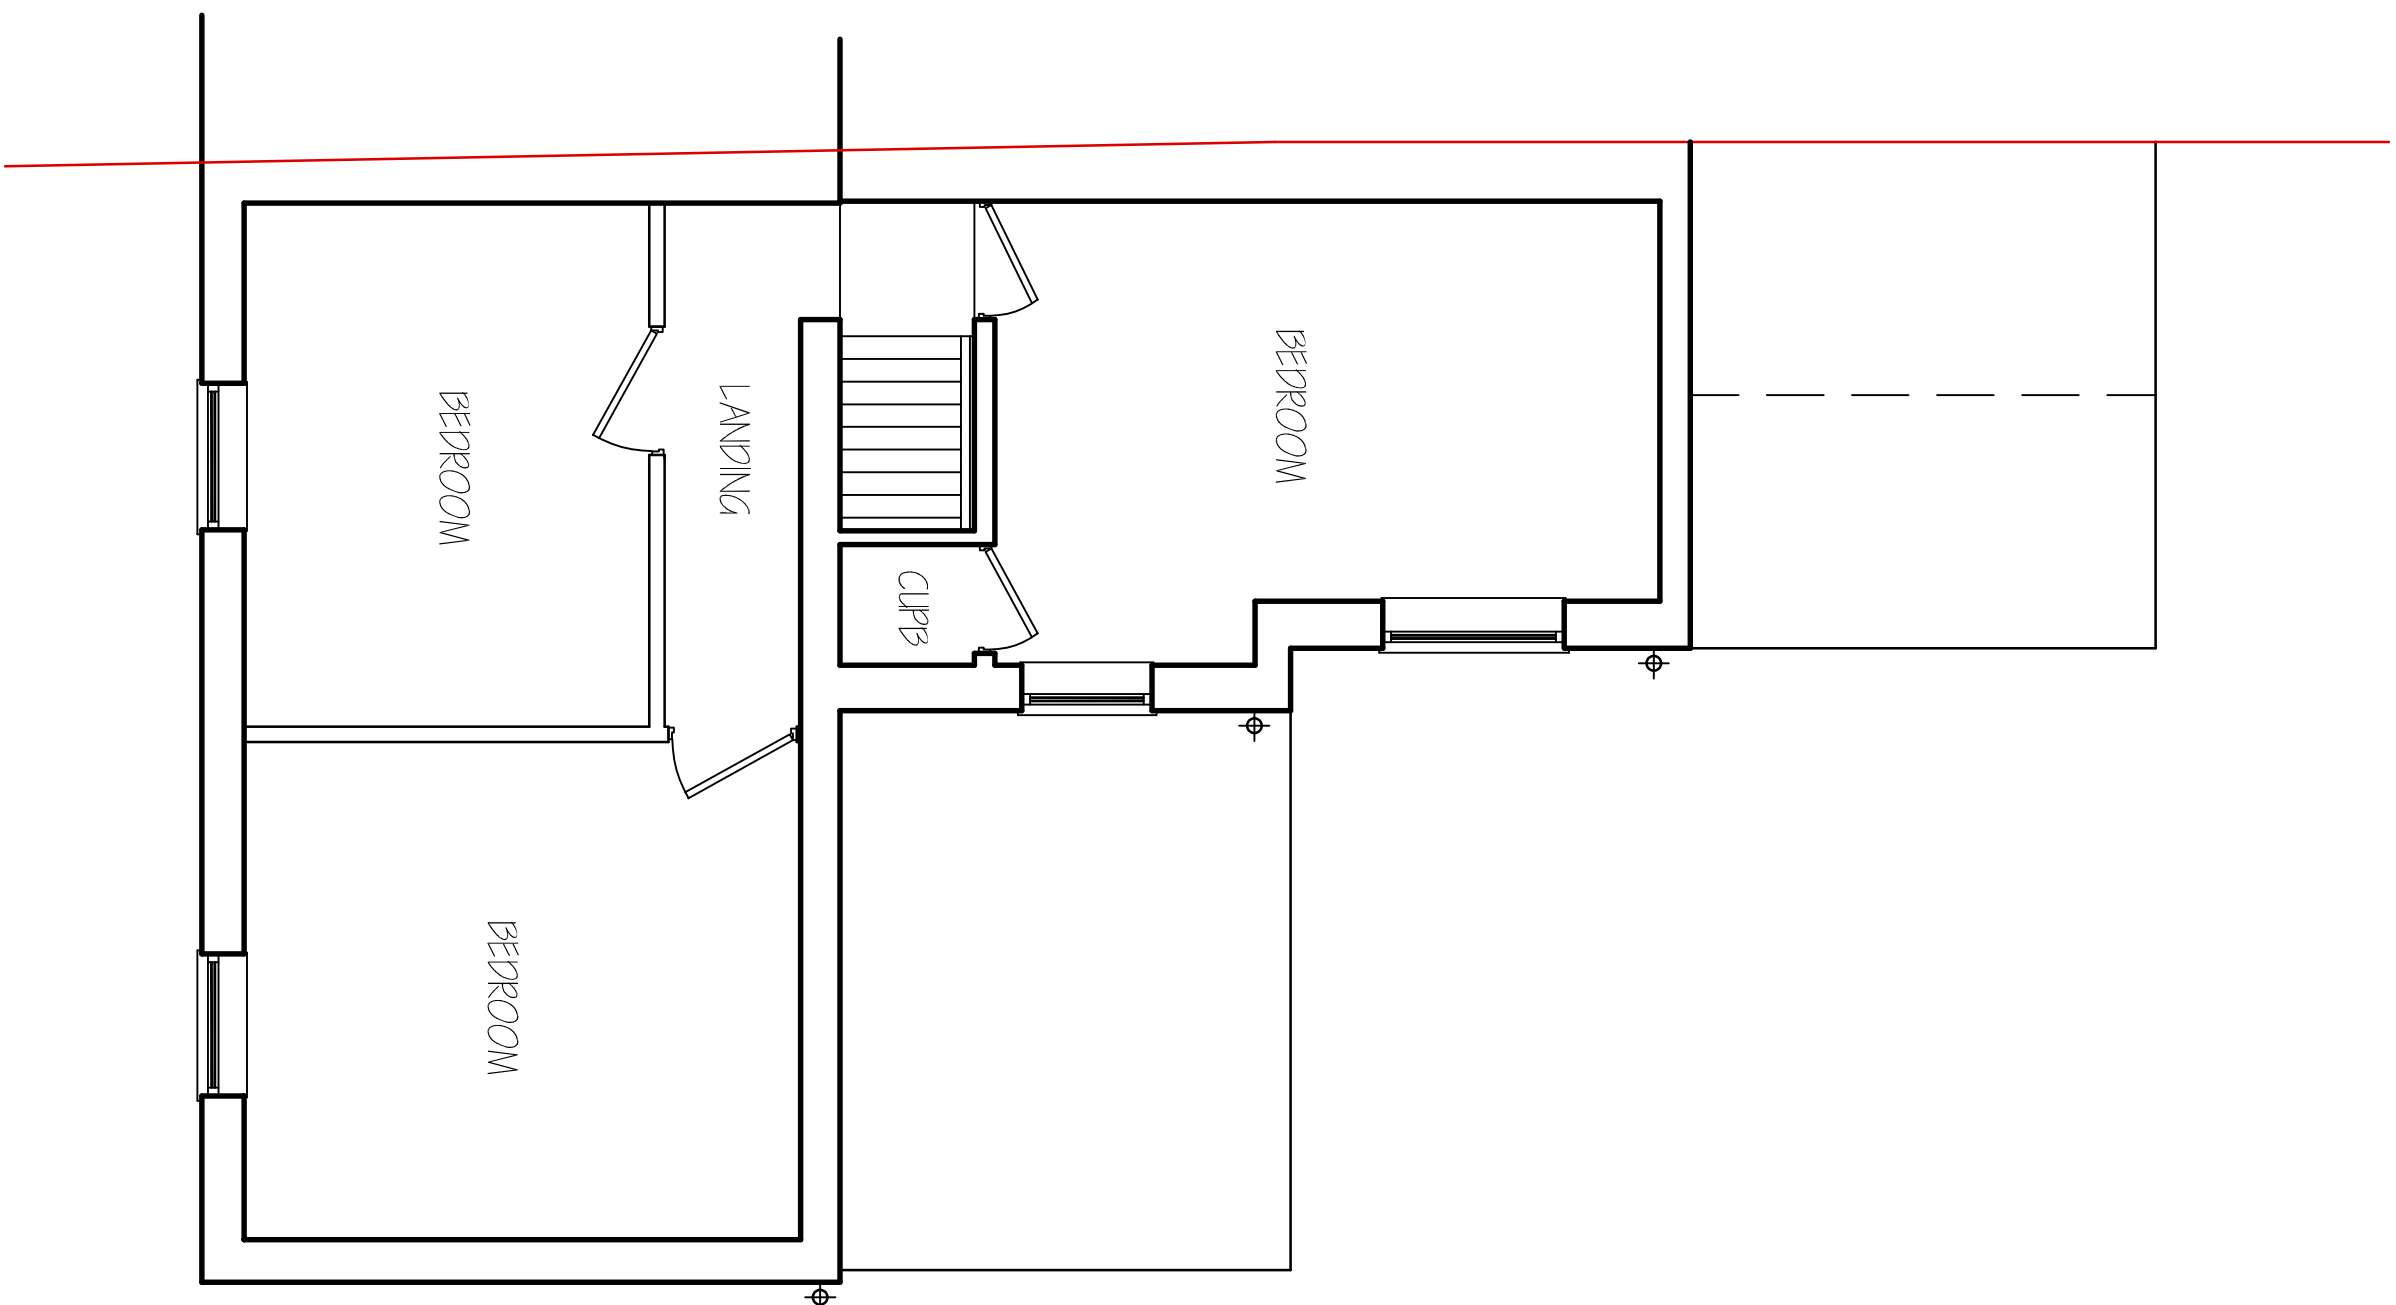


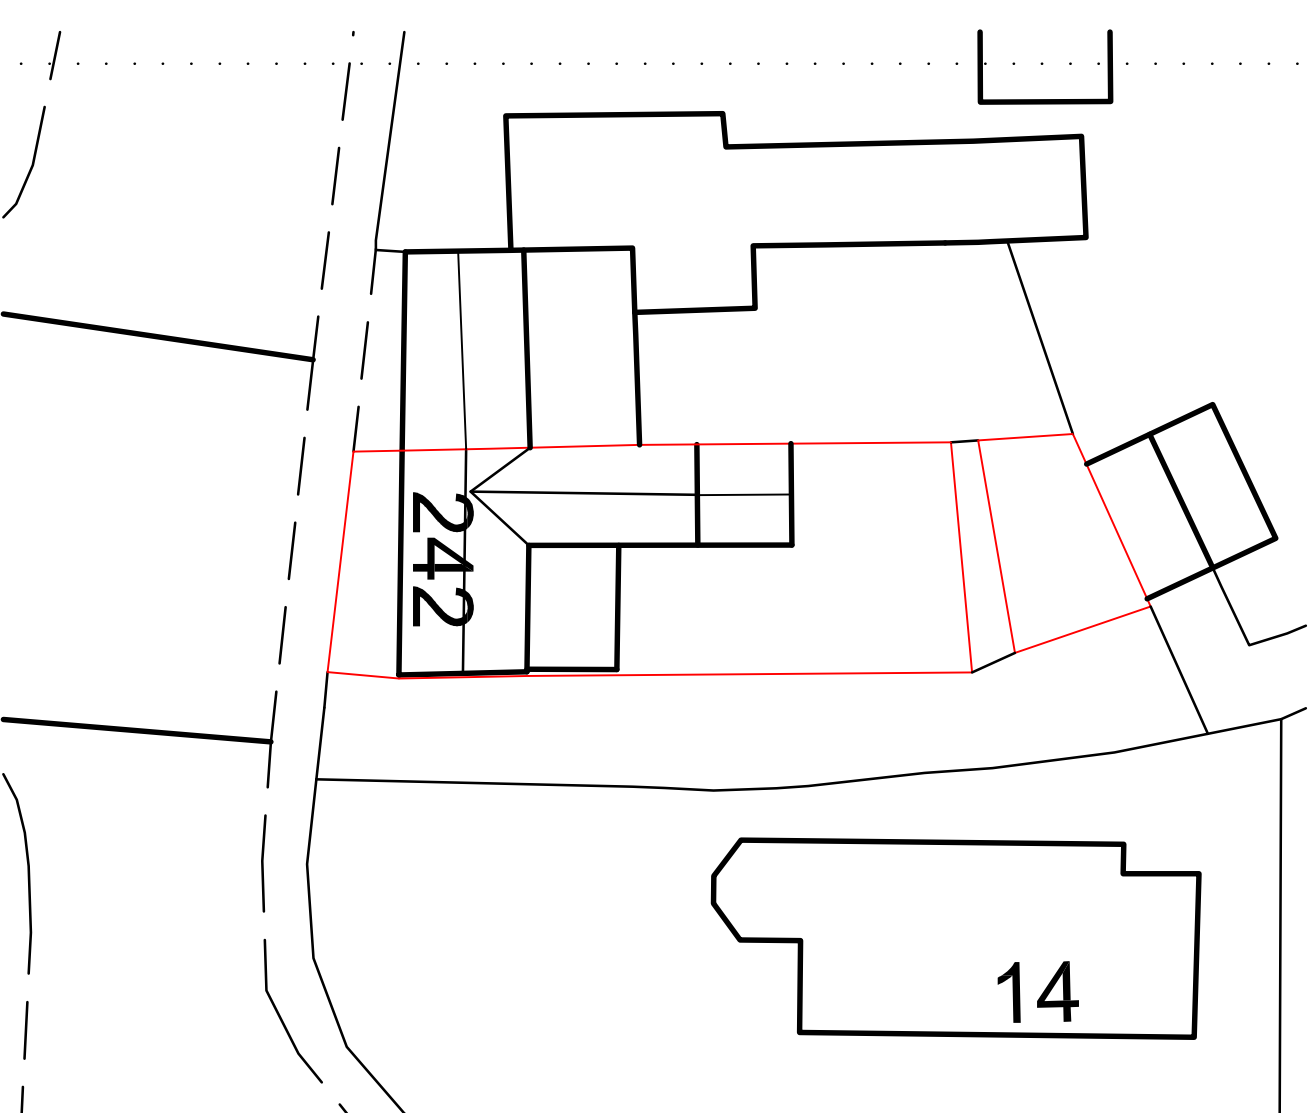

LOCATION PLAN 1:1250

[illegible]

G. R. MERCHANT LTD.

**ARCHITECTURAL
CONSULTANTS**

4 Wrights House,
12A Park Road, Hovebush,
Spalding, Lincs. PE12 7EE
Tel: 01406 490800
E-Mail: office@grmerchantld.com
Website: www.grmerchantld.com



Client	<p>BEAR EXTENSION & ALTERATIONS 1517 OLD HOME 2412 HIGH ROAD, WAMPYLOE SPALDING, Lincs, PE12 6TG.</p>
Drawing	<p>55 LANDSCAPES & HOME IMPROVEMENTS</p>
Drawn	<p>EXISTING FLOOR PLANS & ELEVATIONS SITE & LOCATION PLANS</p>
Date	<p>4/27/24</p>
Drawn	<p>CL</p>
Date	<p>APRIL 2024.</p>
Drawn	<p>SLD</p>

1:50 & 1:00 (Unless Otherwise Stated)

DO NOT SCALE FROM THIS DRAWING

[illegible]