




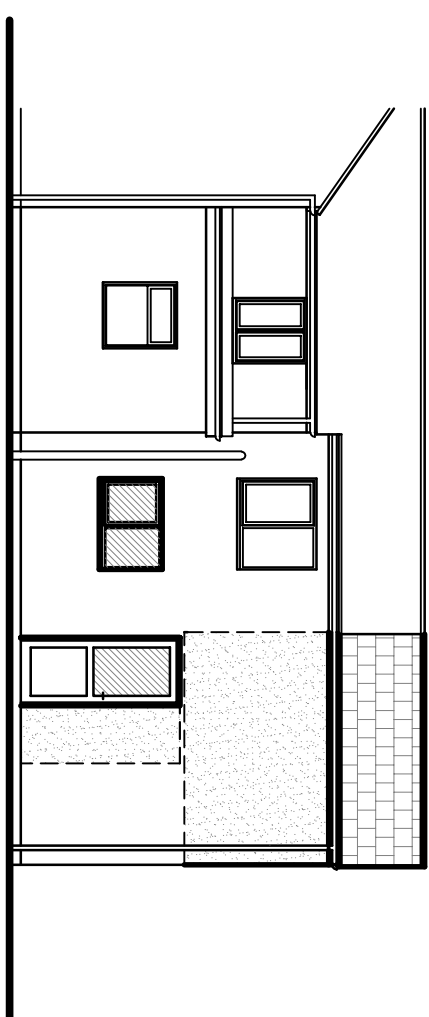


SIDE ELEVATION

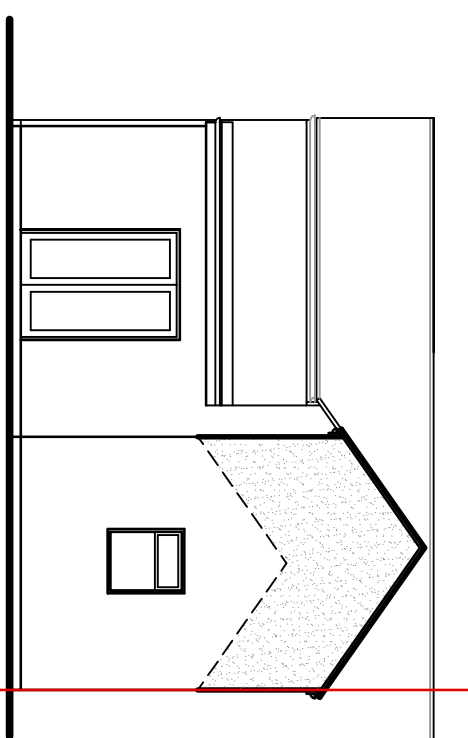


REAR ELEVATION

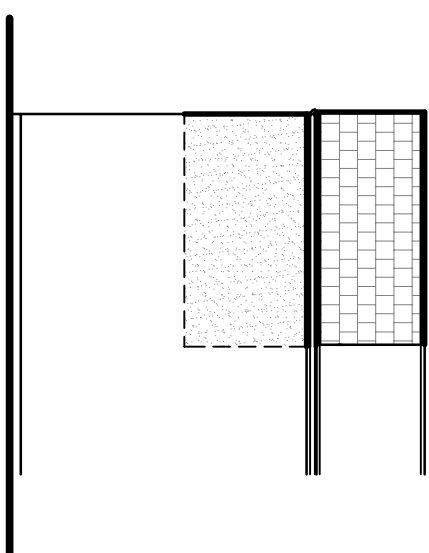


SIDE ELEVATION

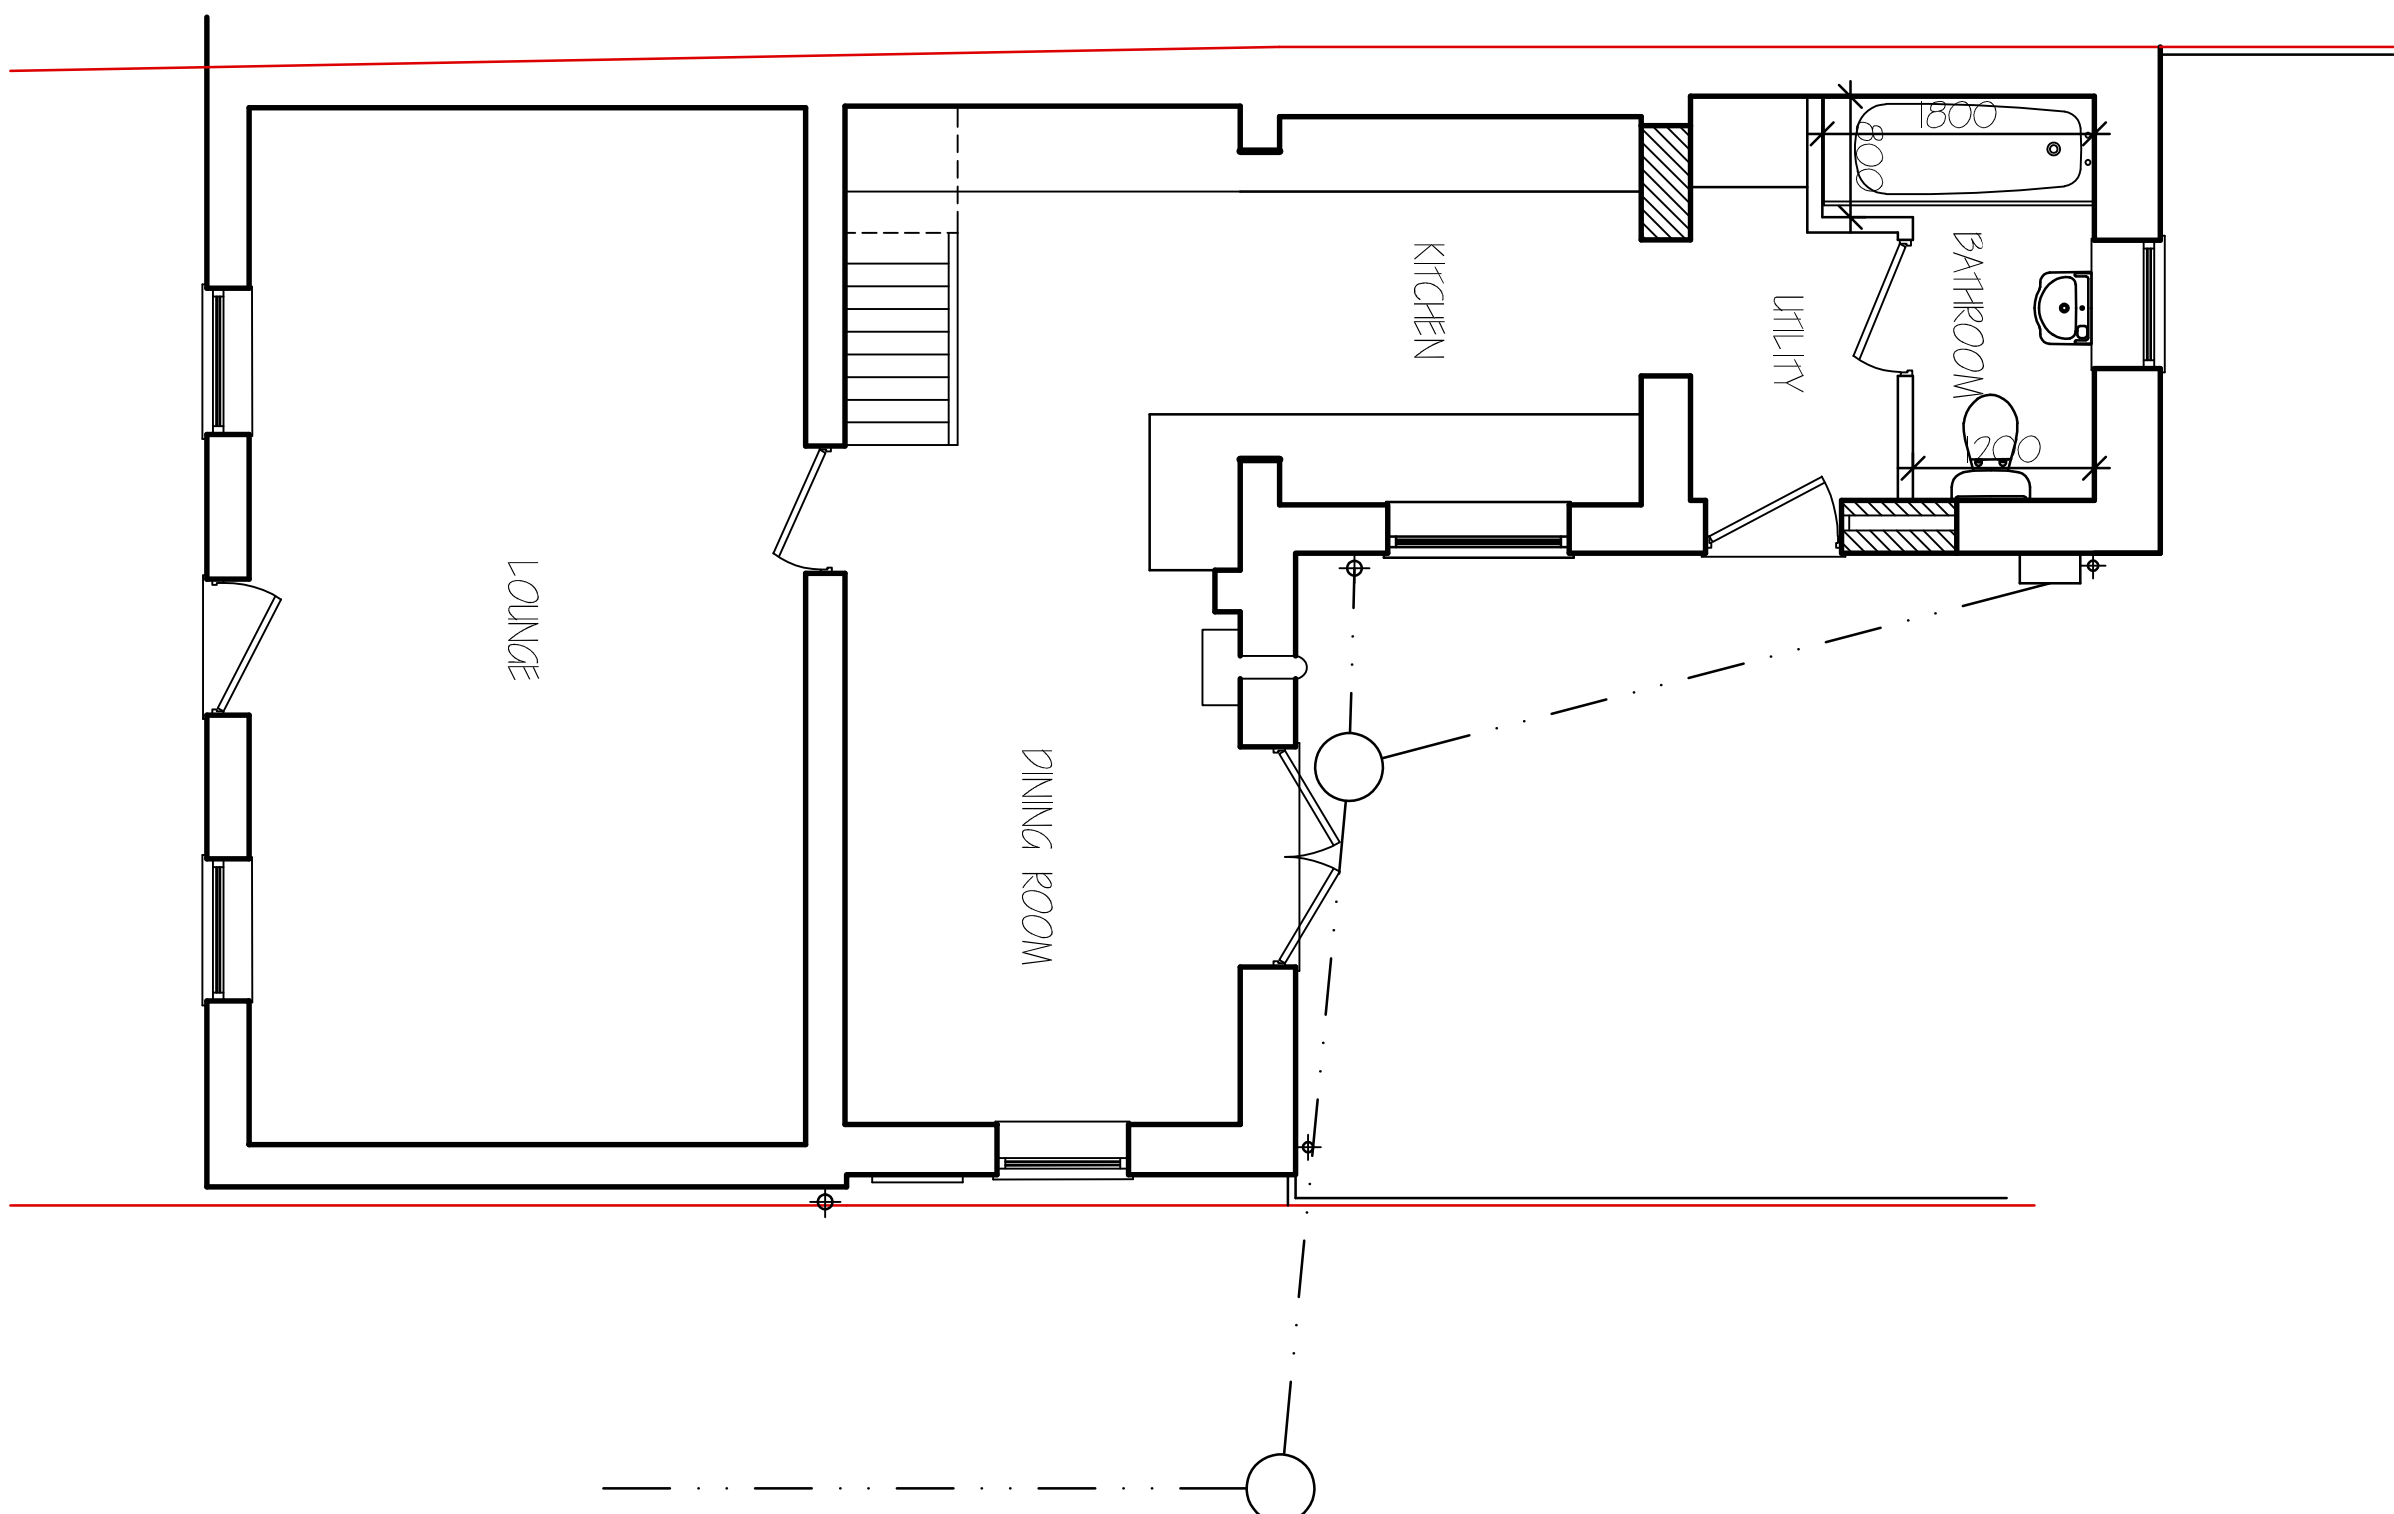

GROUND FLOOR PLANS

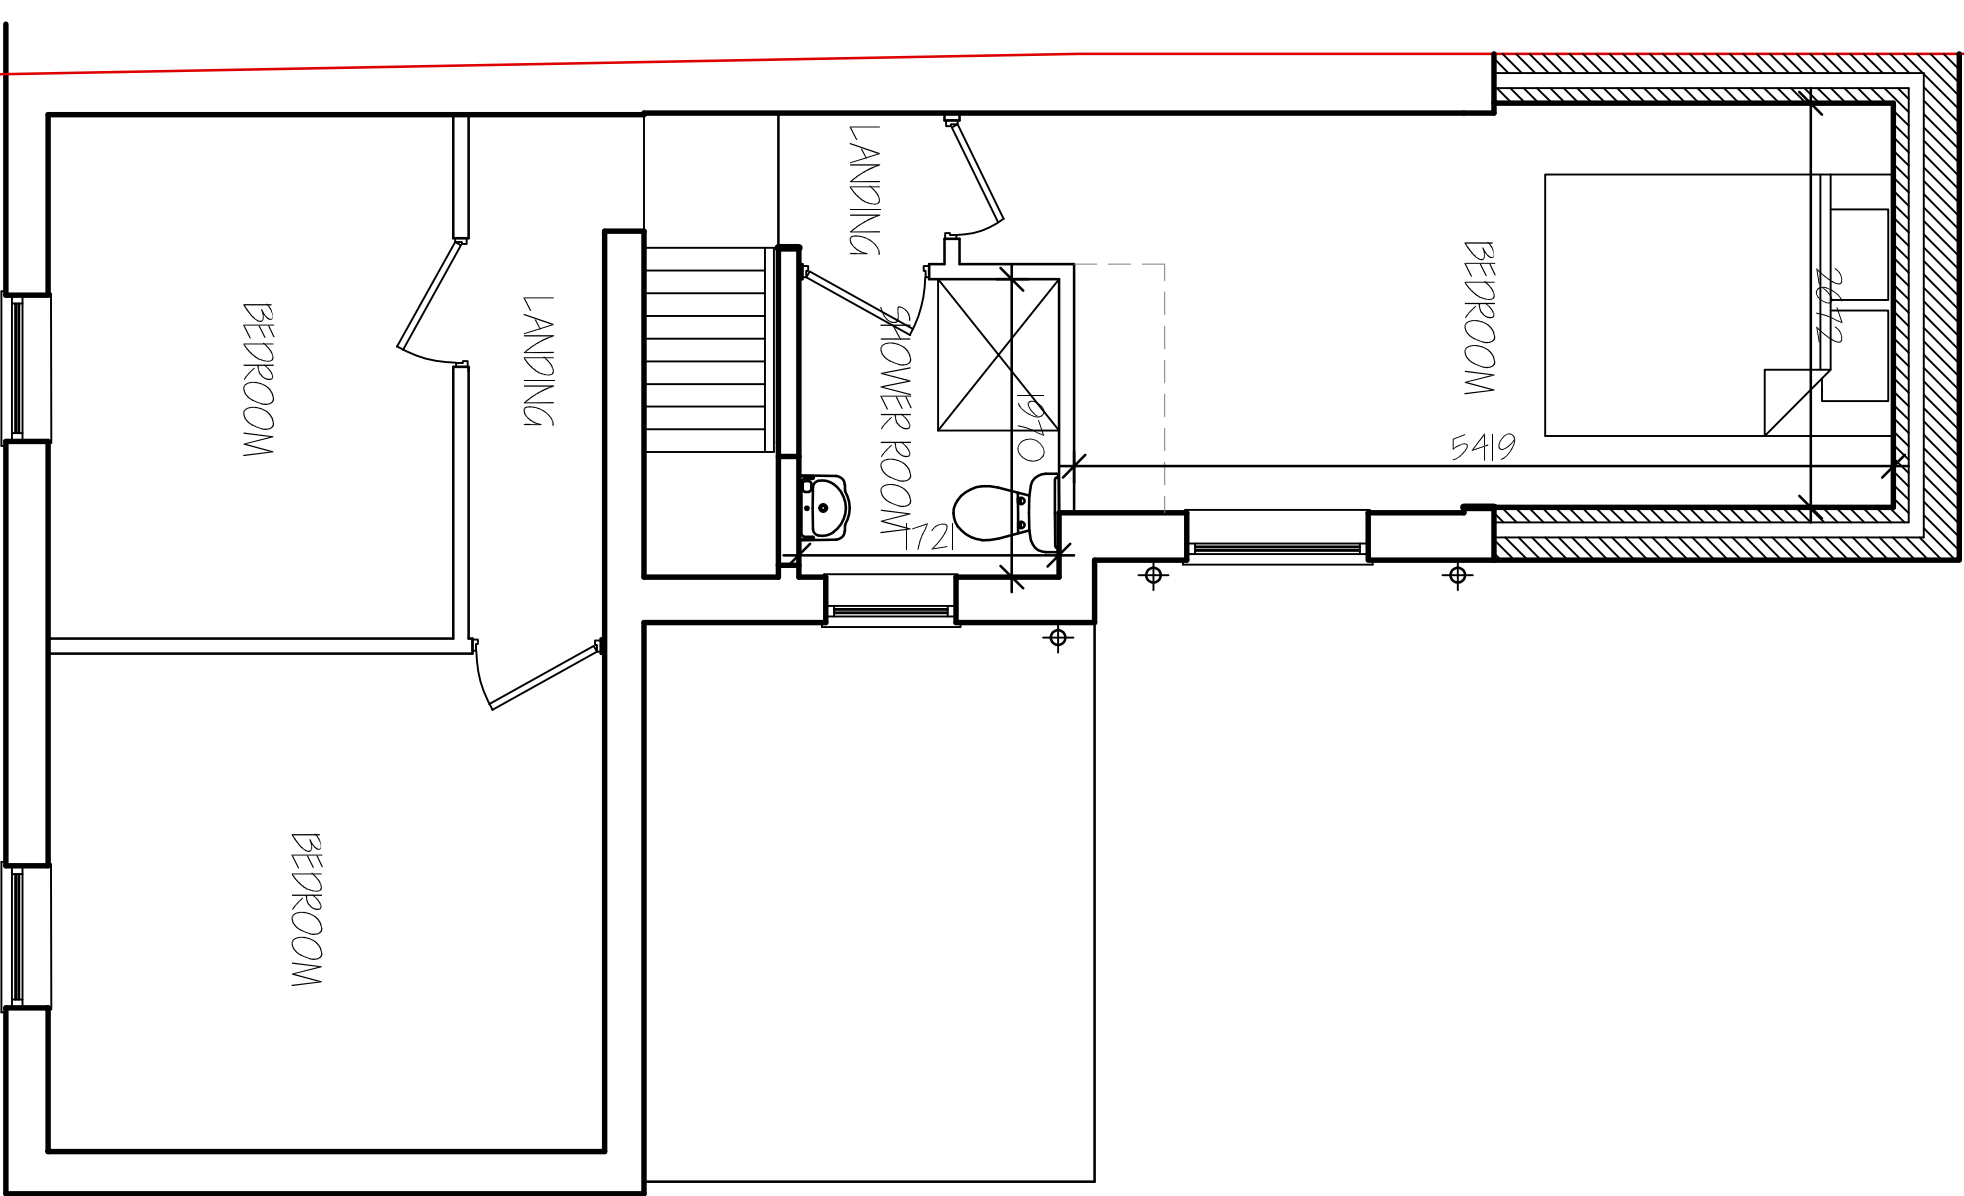

FIRST FLOOR PLANS

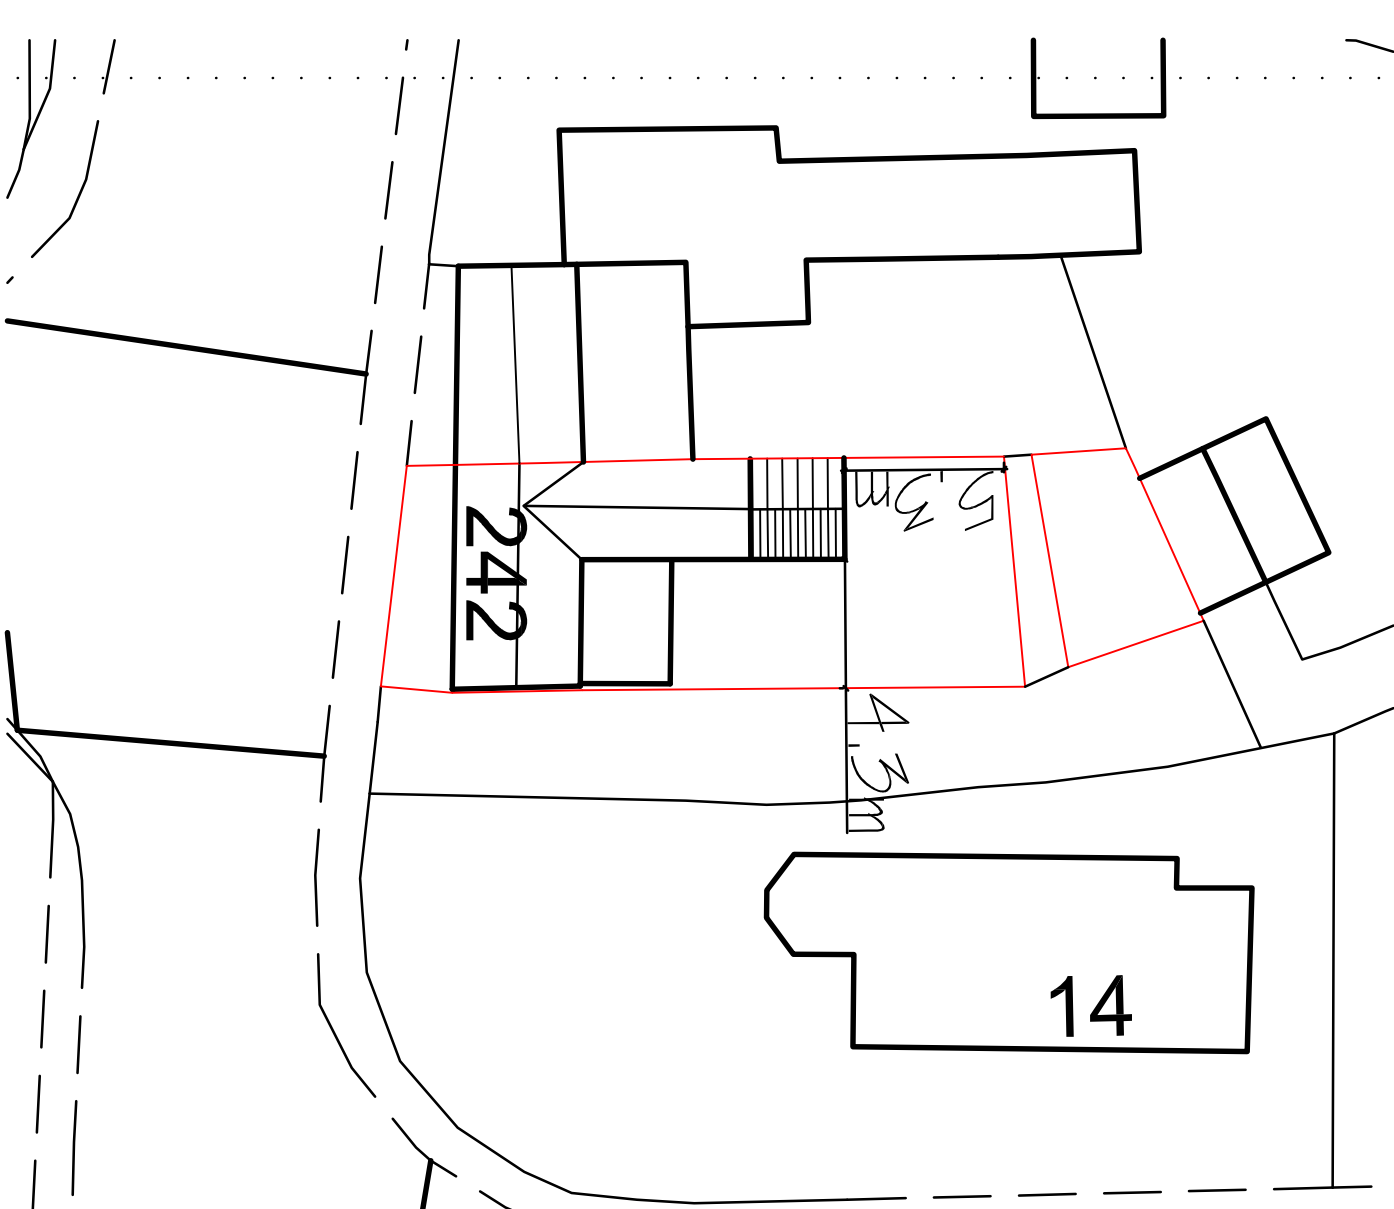

SITE PLAN 1:250

[illegible]

G. R. MERCHANT LTD,
ARCHITECTURAL
CONSULTANTS

4 Wrights Mews
12A Park Road, Holbeach,
Spalding, Lincs. PE12 7EE
Tel: 01406 490800
E-Mail: office@grmerchantltd.com
Website: www.grmerchantltd.com

Project
 REAR EXTENSION & ALTERATIONS
 PINFOLD HOUSE
 242 HIGH ROAD, WHARFLODE
 SPALDING, Lincs. PE12 6TG.

SS LANDSCAPES & HOME IMPROVEMENTS

Drawing
PROPOSED
FLOOR PLANS & ELEVATIONS
SITE PLAN

4270-24, 02.

MAY 2024. SLD

CONCLUSIONS

DO NOT SCALE FROM THIS DRAWING

DO NOT SCALE FROM THIS DRAWING

[illegible]