





REAR


SIDE

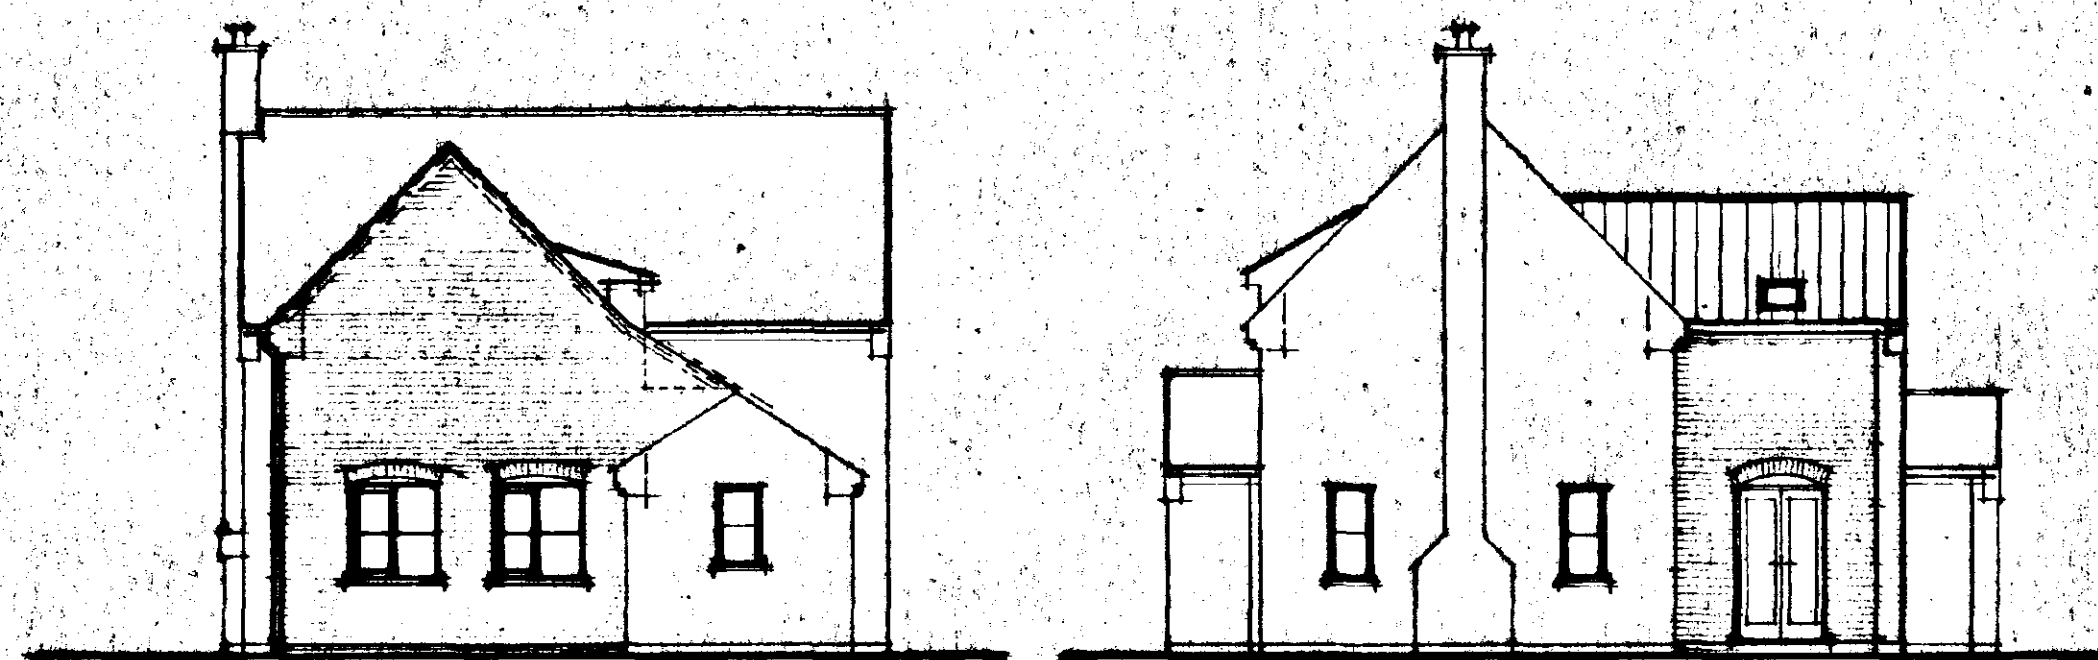

SIDE

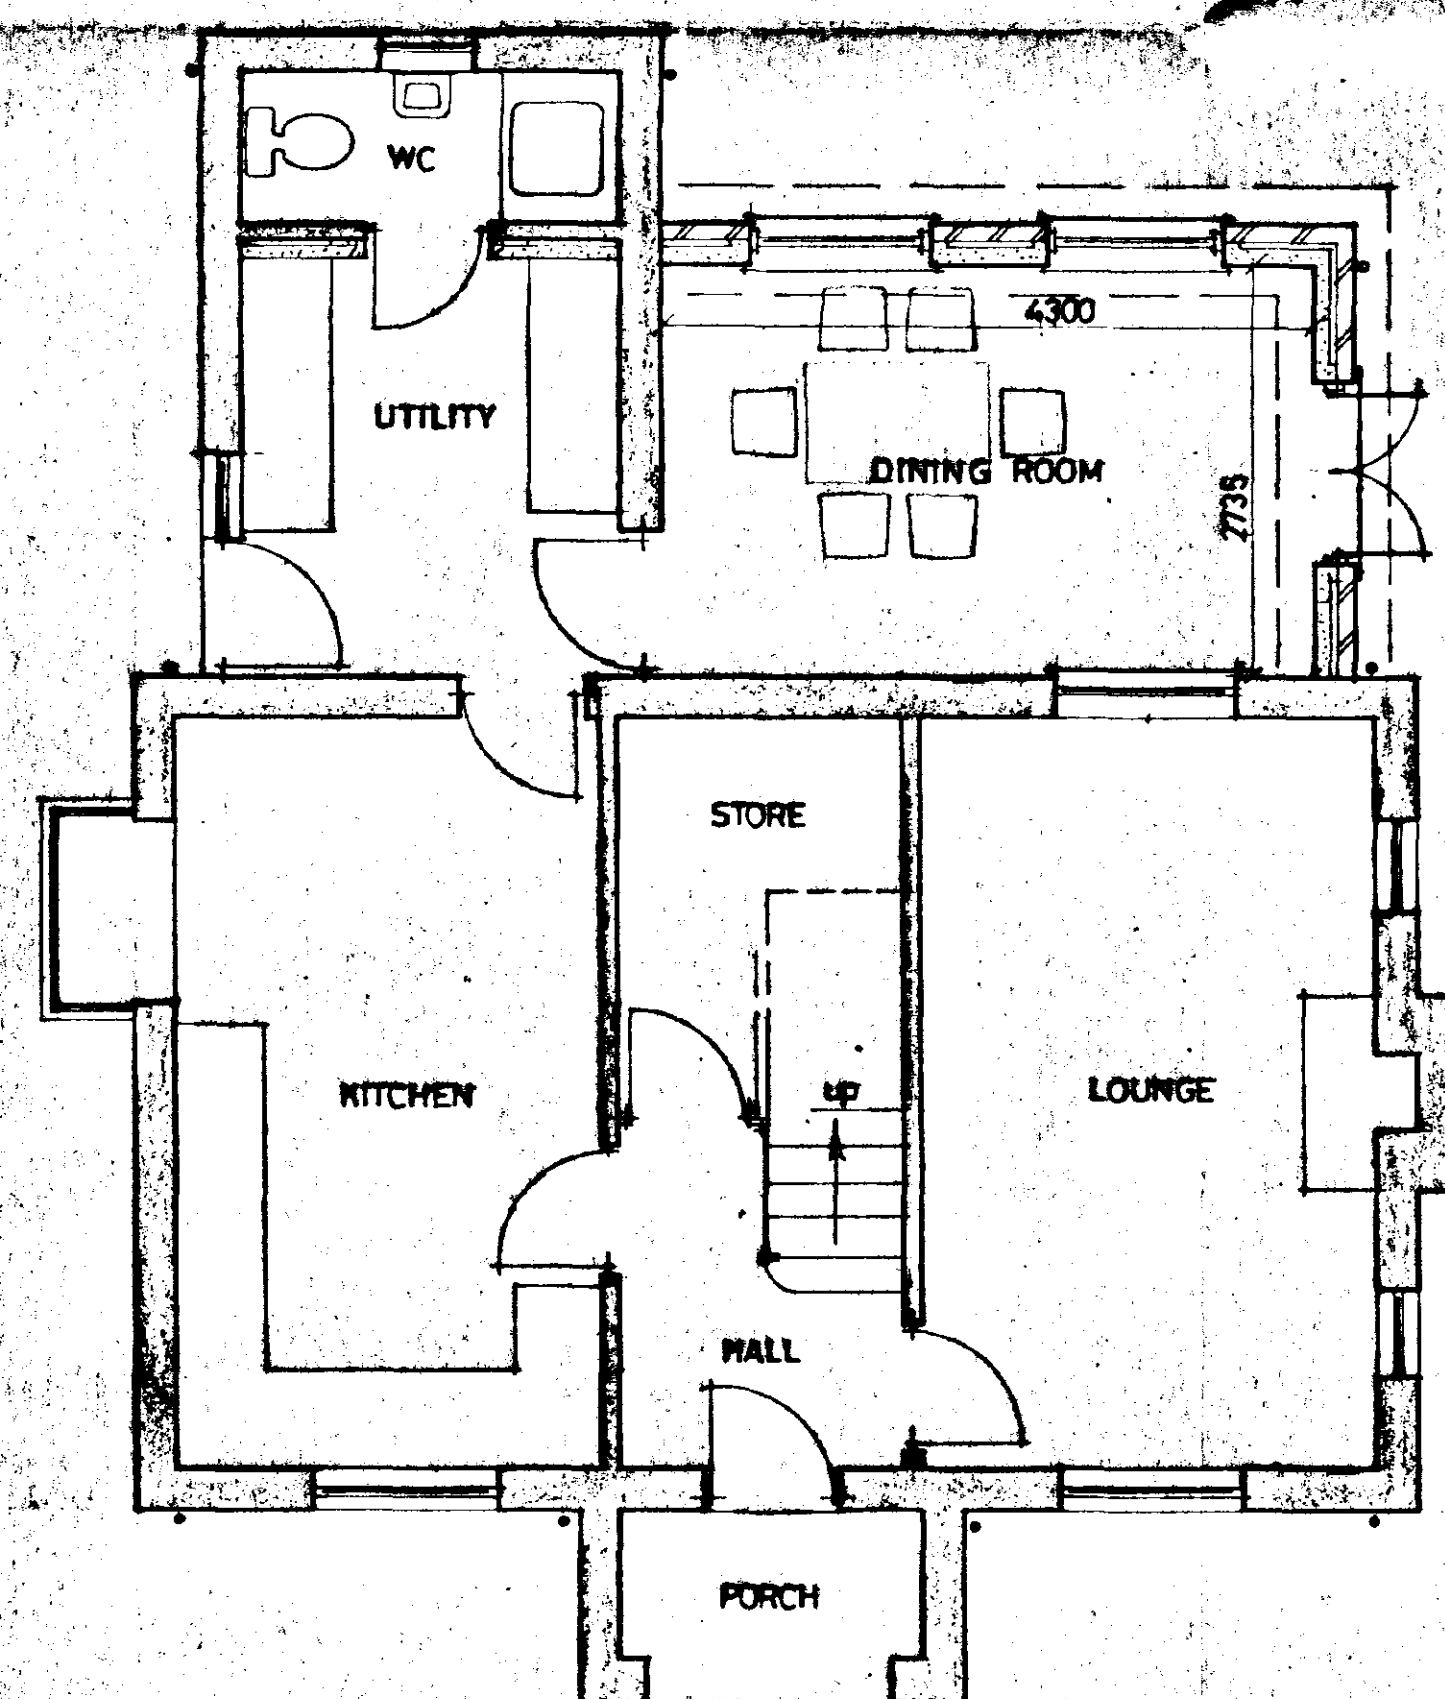

GROUND FLOOR

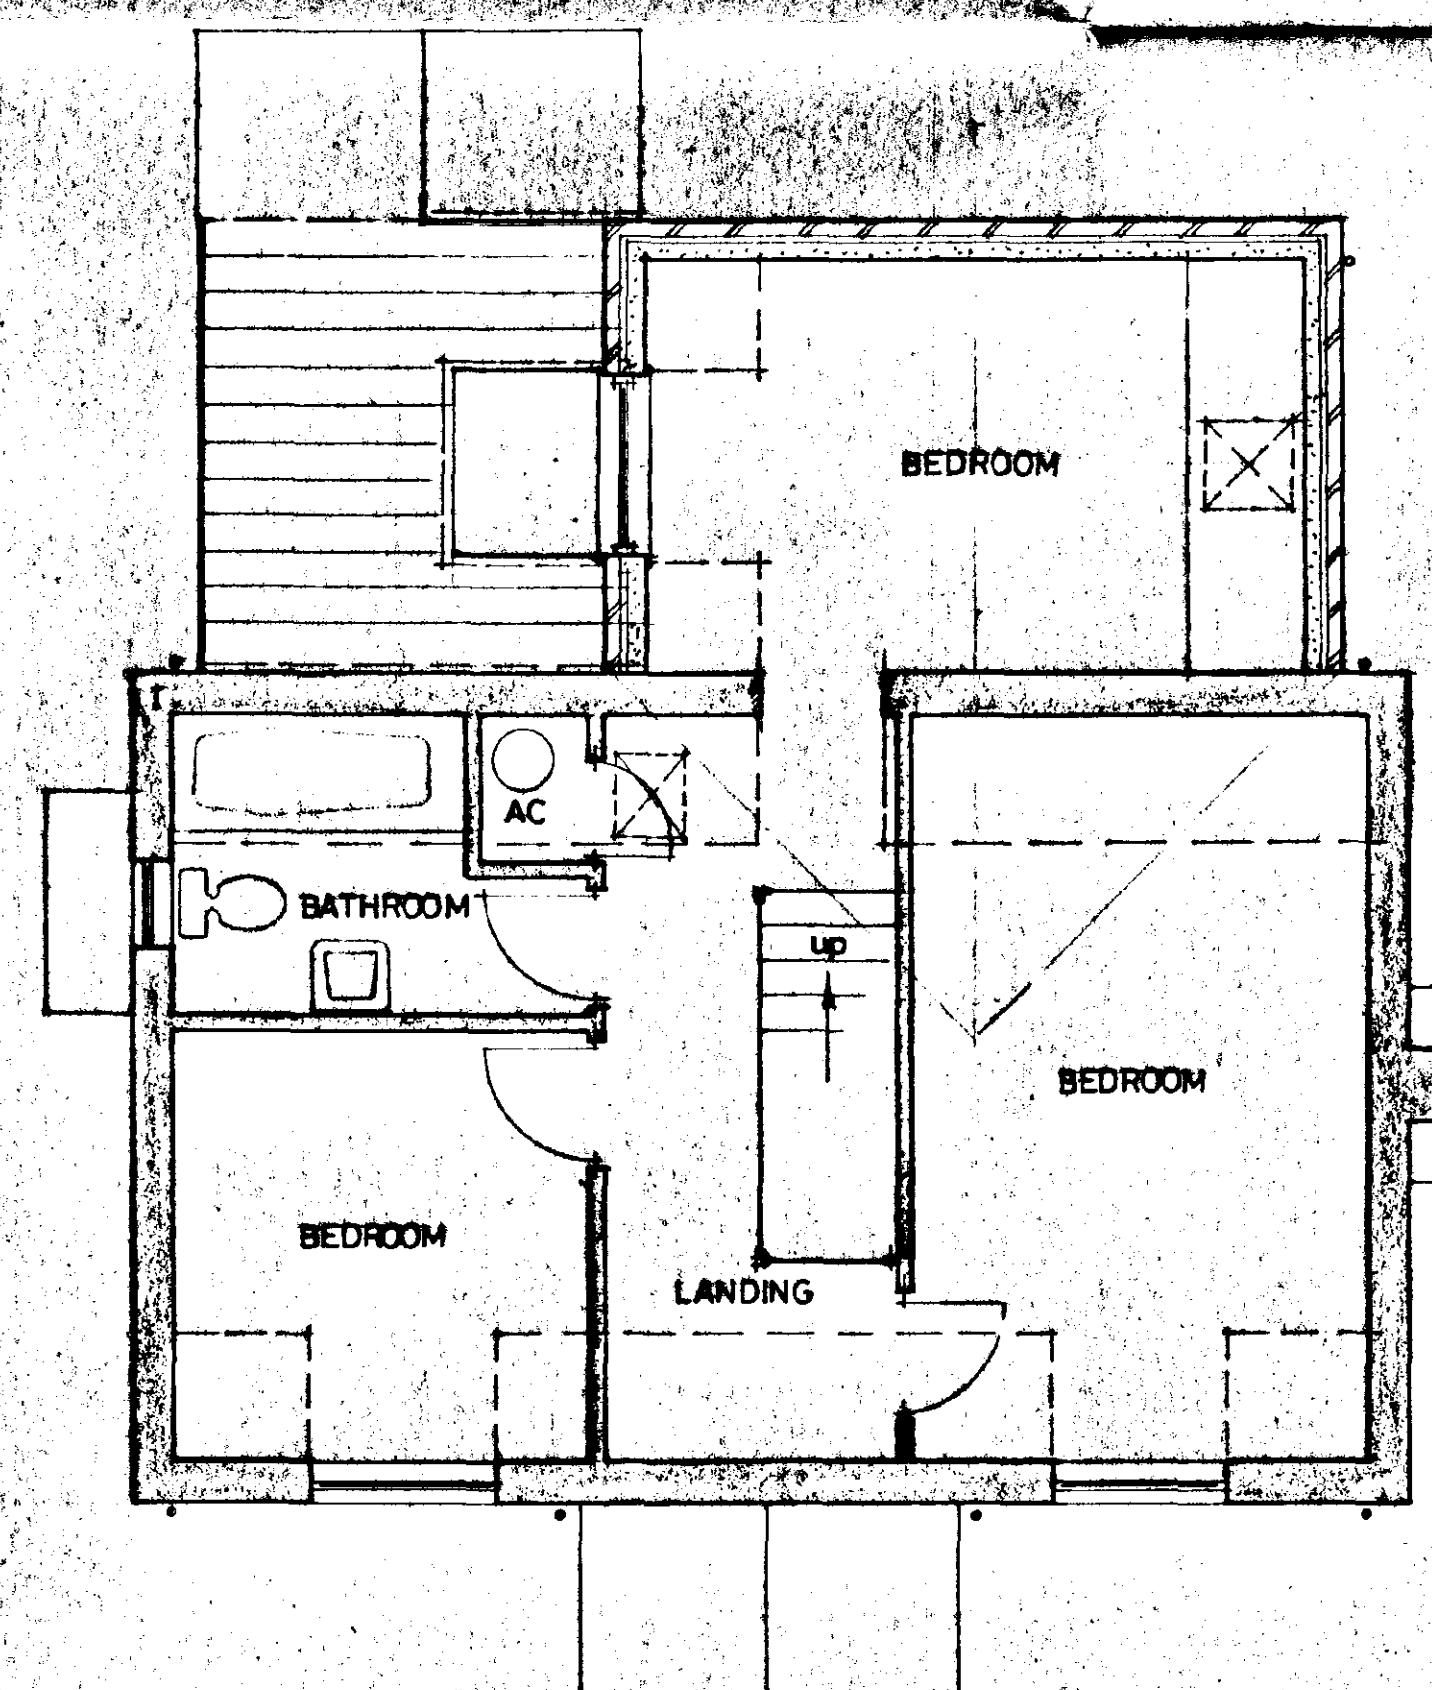

FIRST FLOOR

DO NOT SCALE FROM THIS DRAWING
This drawing is copyright and may not be altered, traced, photographed or used for any purpose other than that for which it is issued.
The General Contractor is to check all dimensions on site and report discrepancies to the Architect.
All details shown on this drawing including foundations are based upon typical site conditions related to the area. No responsibility can be accepted for abnormal conditions which may be discovered during construction unless reported to the Architect so that design amendments may be considered. See soil surveys and recommendations in respect of foundations to establish specific site conditions before foundation work is undertaken.

**UNAPPROVED
PLAN 498**

SOUTH HOLLAND DC
HOUSING & PLANNING

15 APR 1998

Ref: 0100/98

G. R. MERCHANT

LENG AMICE, FIWO,
ARCHITECTURAL, STRUCTURAL
& LAND DRAINAGE CONSULTANT
TEL: HOLBEACH (01406) 490800

PROJECT:

**COTTAGE ALTERATIONS & EXTENSIONS
KIRKGATE
WHAPLODE**

CLIENT:

S. WELCH

SCALES:

1/50 1/100



DATE:

MARCH 1998

G. R. MERCHANT

DRAWING No:
SW.02

REVISIONS:

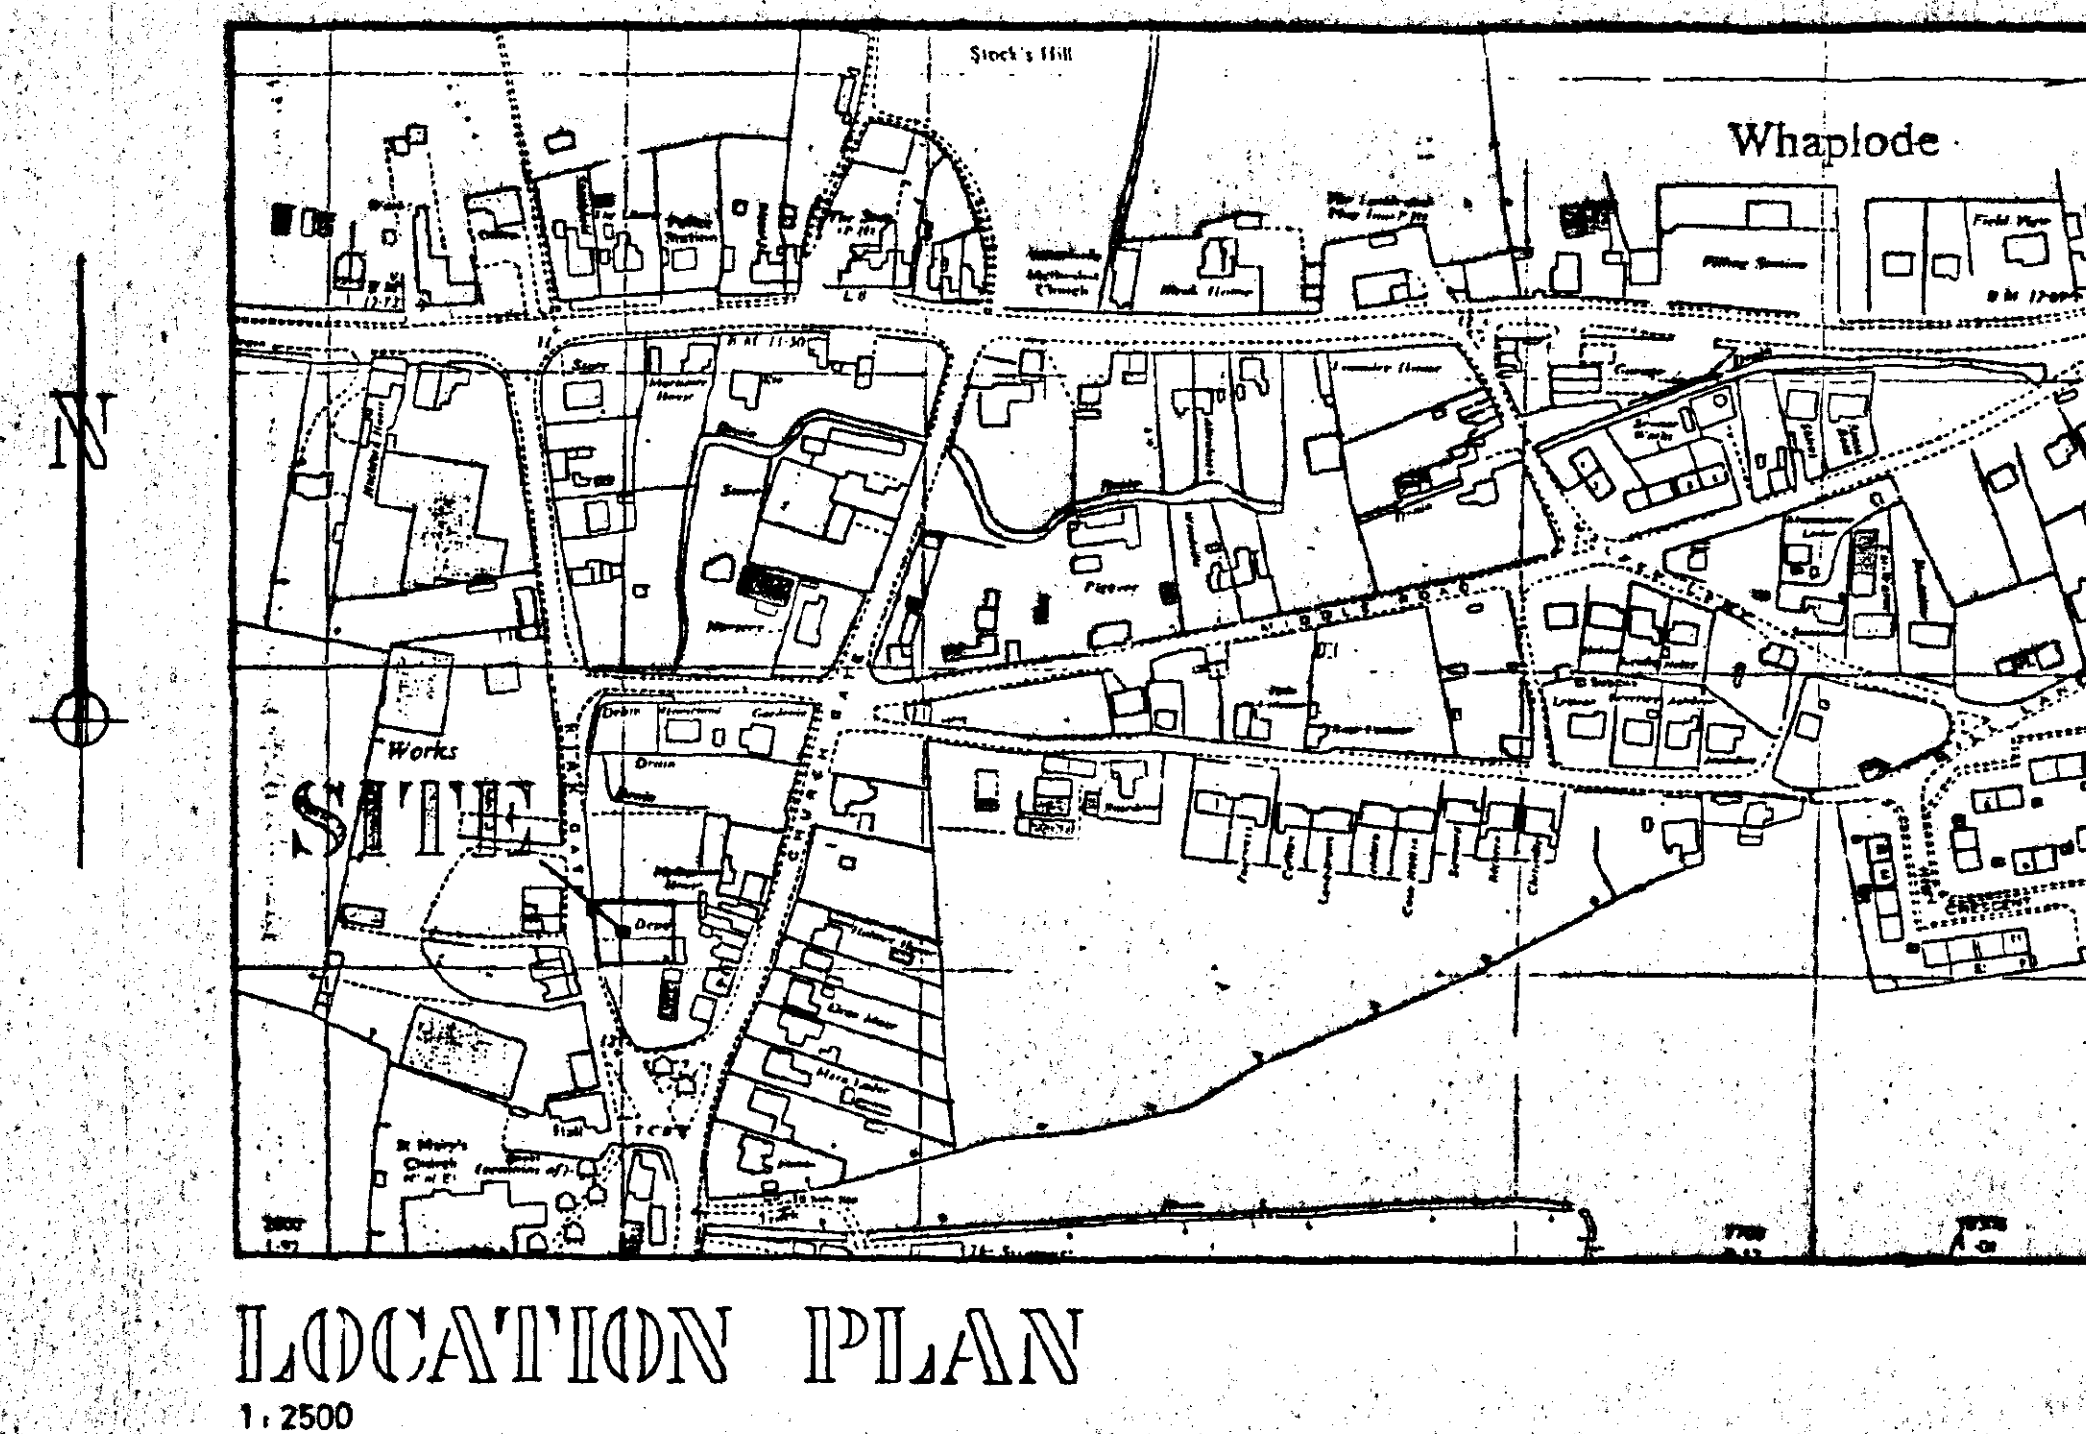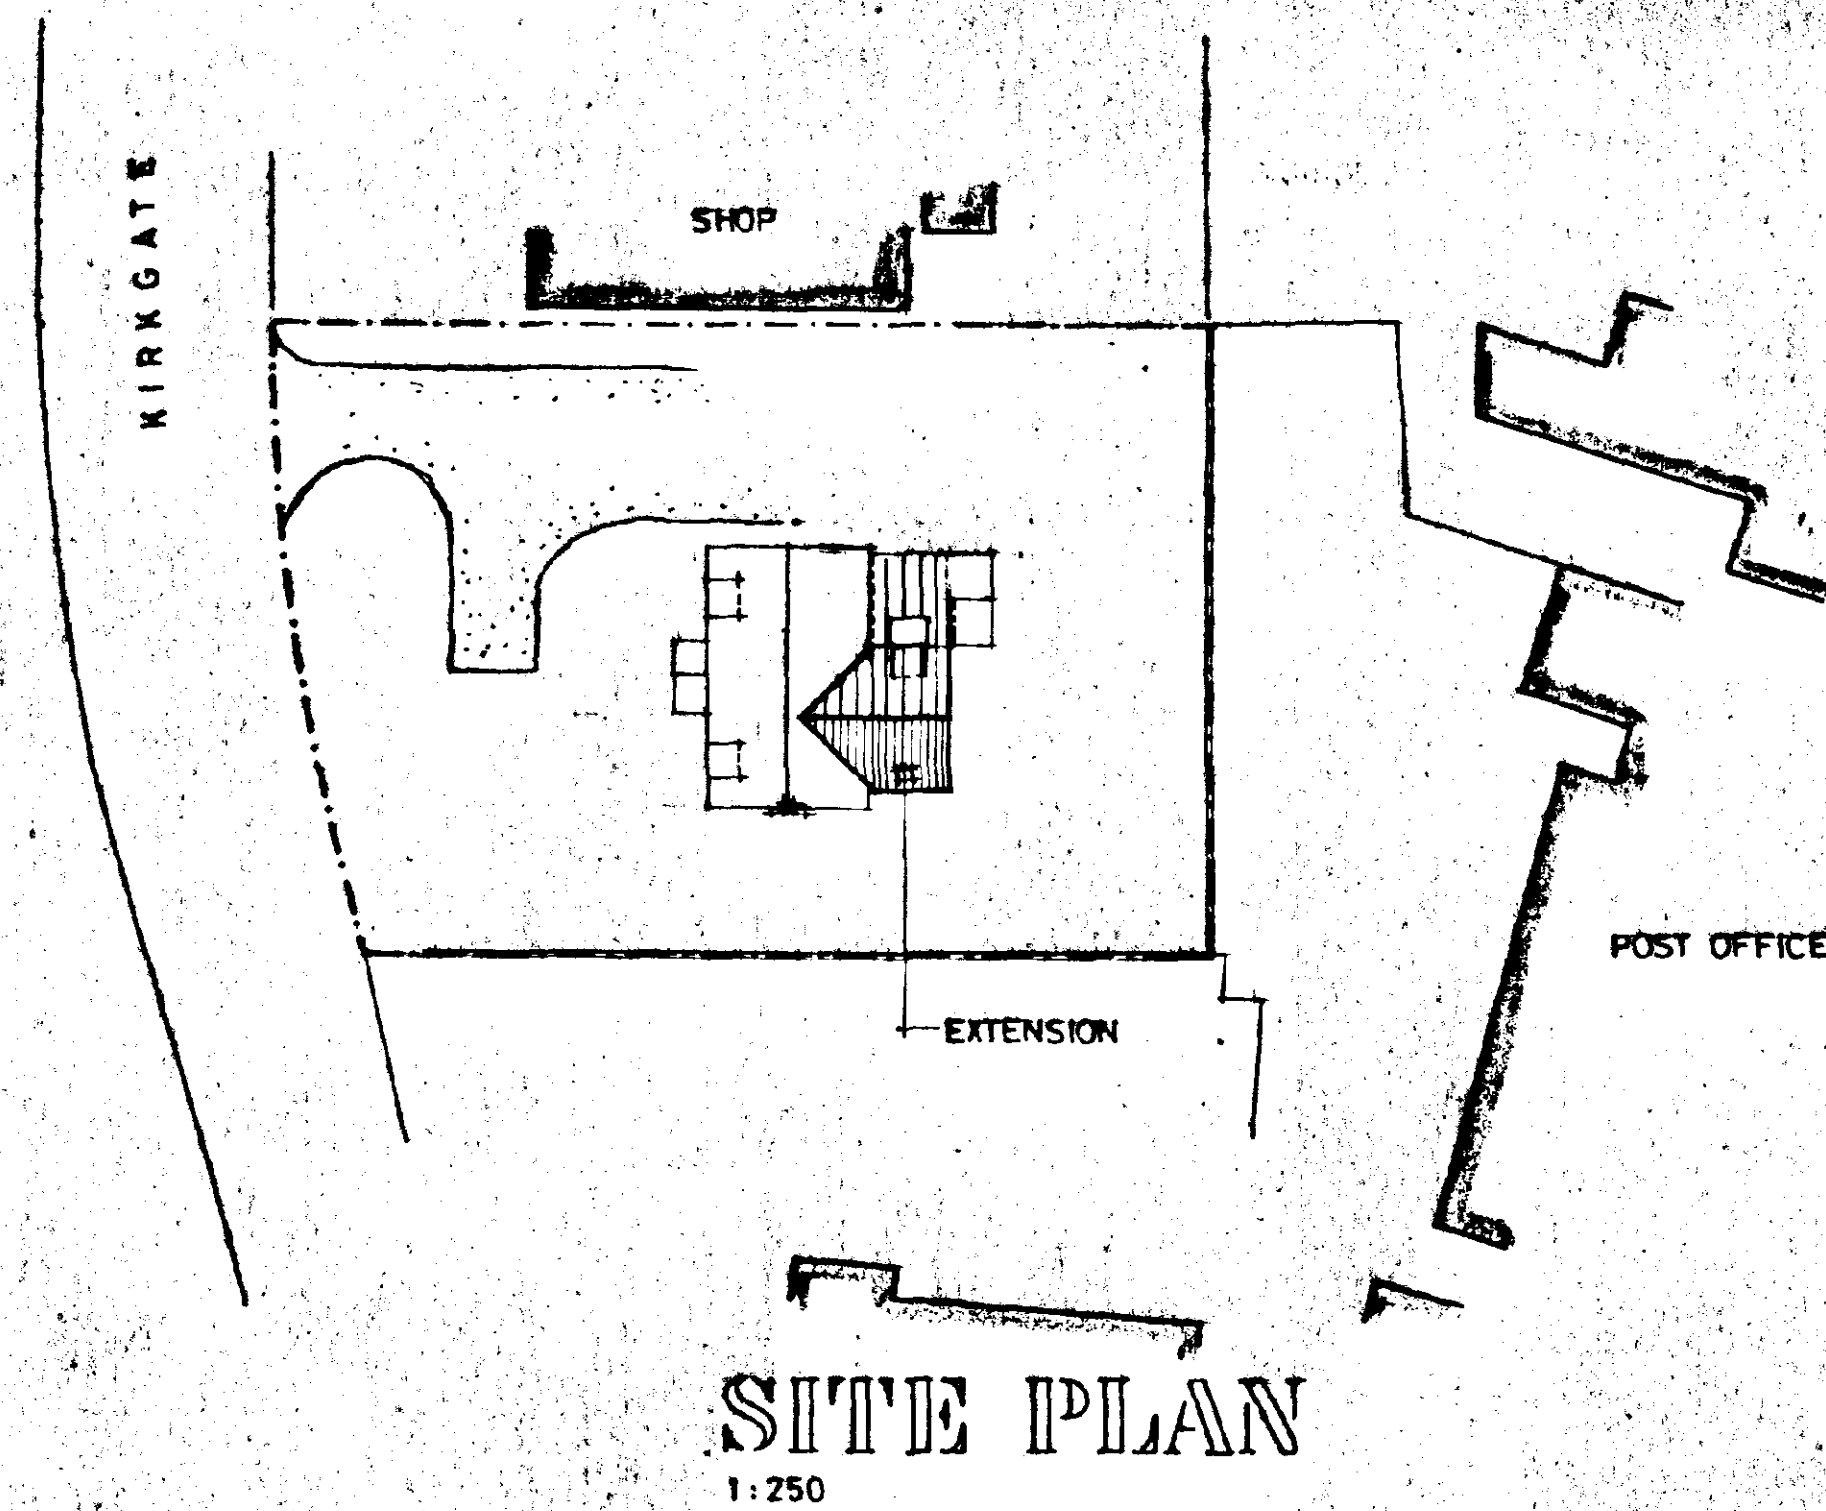

DO NOT SCALE FROM THIS DRAWING
This drawing is copyright and may not be altered, traced, photographed or used for any purpose other than that for which it is issued.
The General Contractor is to check all dimensions on site and report discrepancies to the Architect.
All details shown on this drawing including foundations are based upon typical site conditions related to the area. No responsibility can be accepted for abnormal conditions which may be discovered during construction unless reported to the Architect as they design amendments may be considered. Site soil surveys are recommended in respect of foundations to establish specific site conditions before foundation work is undertaken.

DEFERRED PLAN

SOUTH HOLLAND DC
HOUSING & PLANNING
15 APR 1998
Ref: 0400/98.

G. R. MERCHANT
J. ENG AMICE, FIWO,
ARCHITECTURAL, STRUCTURAL
& LAND DRAINAGE CONSULTANT
TEL: HOLBEACH (01406) 490800

PROJECT:
**COTTAGE ALTERATIONS & EXTENSIONS
KIRKGATE
WHAPLODE**

CLIENT:
S. WELCH

SCALES: AS INDICATED	DATE: MARCH 1998
G. R. MERCHANT	DRAWING No.: SP.01
REVISIONS:	