

notes

- Contractors are responsible for checking dimensions, tolerances and references. Any discrepancy to be verified with Peter Humphrey Assocoates Limited before proceeding with the works.

- Where a detail is covered by drawings to different scales the larger scale drawing is to be worked to.

- Figured dimensions to be worked to in all cases.

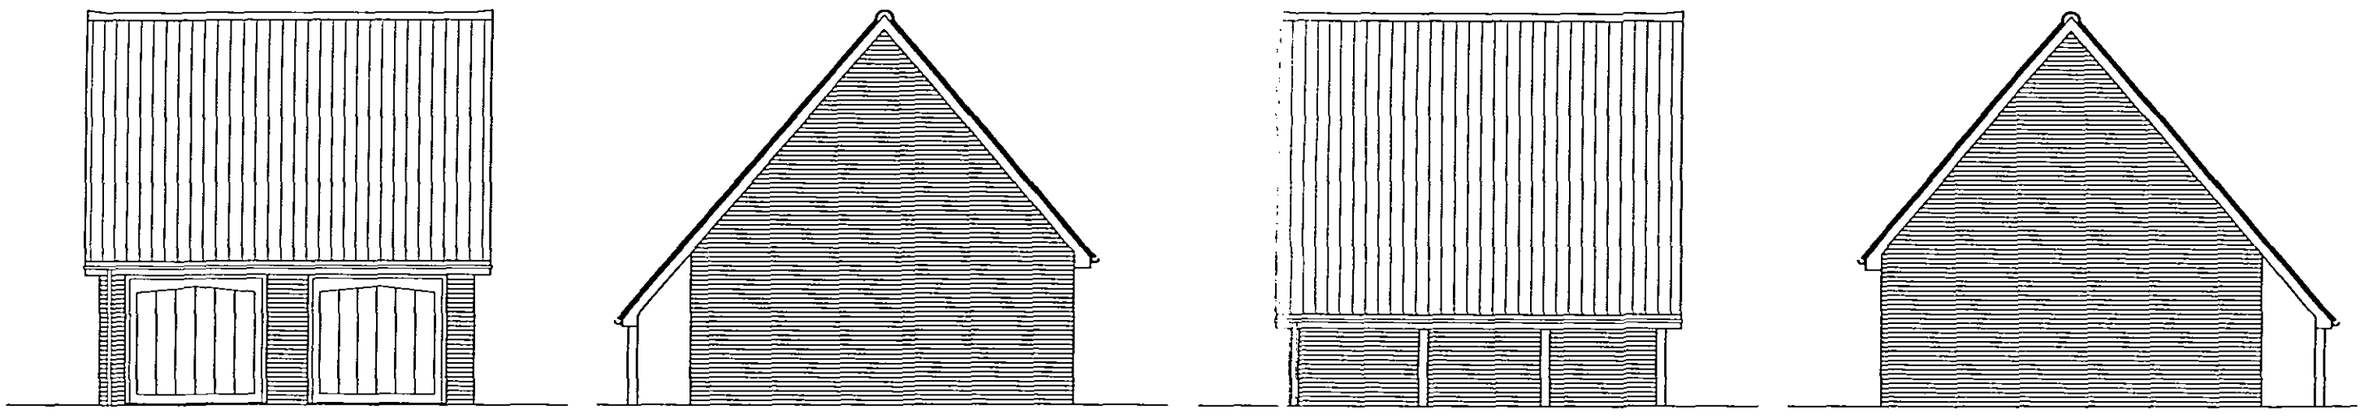

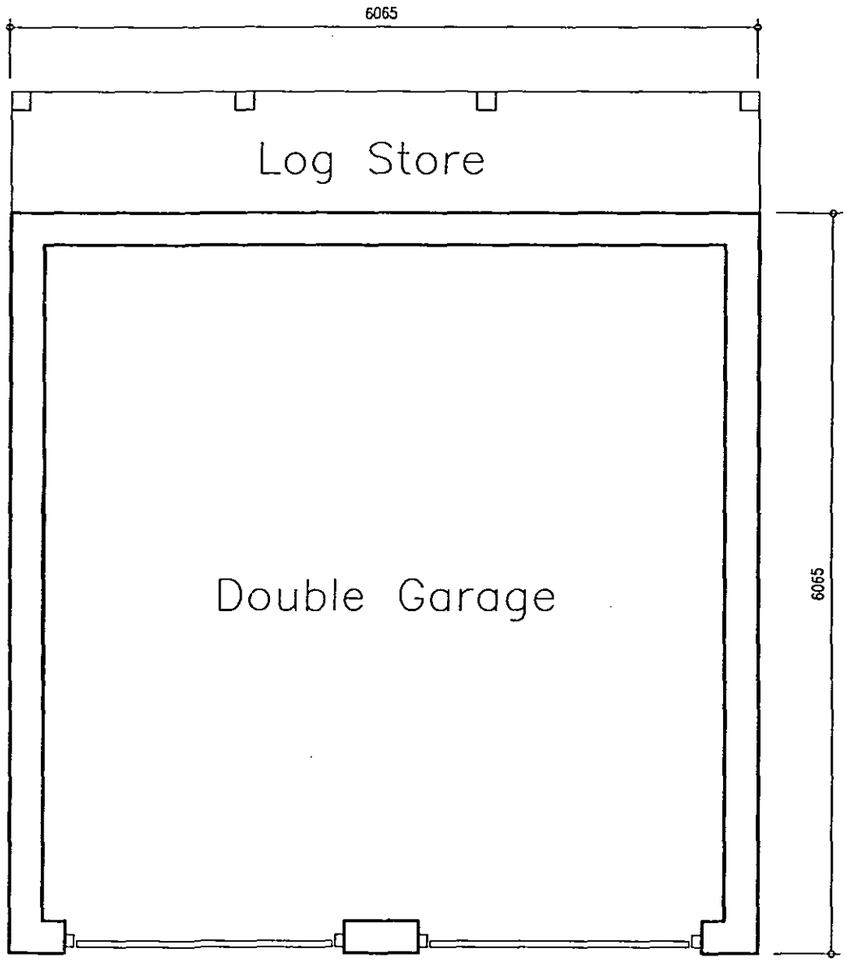

DETERMINED PLAN

Rev.	Date	Description	Initials

Peter Humphrey Associates LTD
ARCHITECTURAL DESIGN AND BUILDING

SHDC Planning & Development
25 MAR 2004
Ref 0401/04

PROJECT

REPLACEMENT DWELLING

ADDRESS

34 DOWSDALE BANK
SHEPEAU STOW

CLIENT

MRS.C.WHITSED

DATE	SCALE	DRAWN BY
MARCH 2004		
JOB. NO 2892-11		REVISION

DO NOT SCALE FROM THIS DRAWING

COPYRIGHT: THIS DRAWING MUST NOT BE ISSUED, LOANED OR COPIED WITHOUT THE CONSENT OF PETER HUMPHREY ASSOCIATES LIMITED

Architectural

Peter Humphrey Associates LTD
ARCHITECTURAL DESIGN AND BUILDING
TELEPHONE 01945 466 966
FAX 01945 466 433
E-MAIL: info@peterhumphrey.co.uk
30 OLD MARKET WISBECH CAMBS PE13 1NB
British Institute of Architectural Technologists