
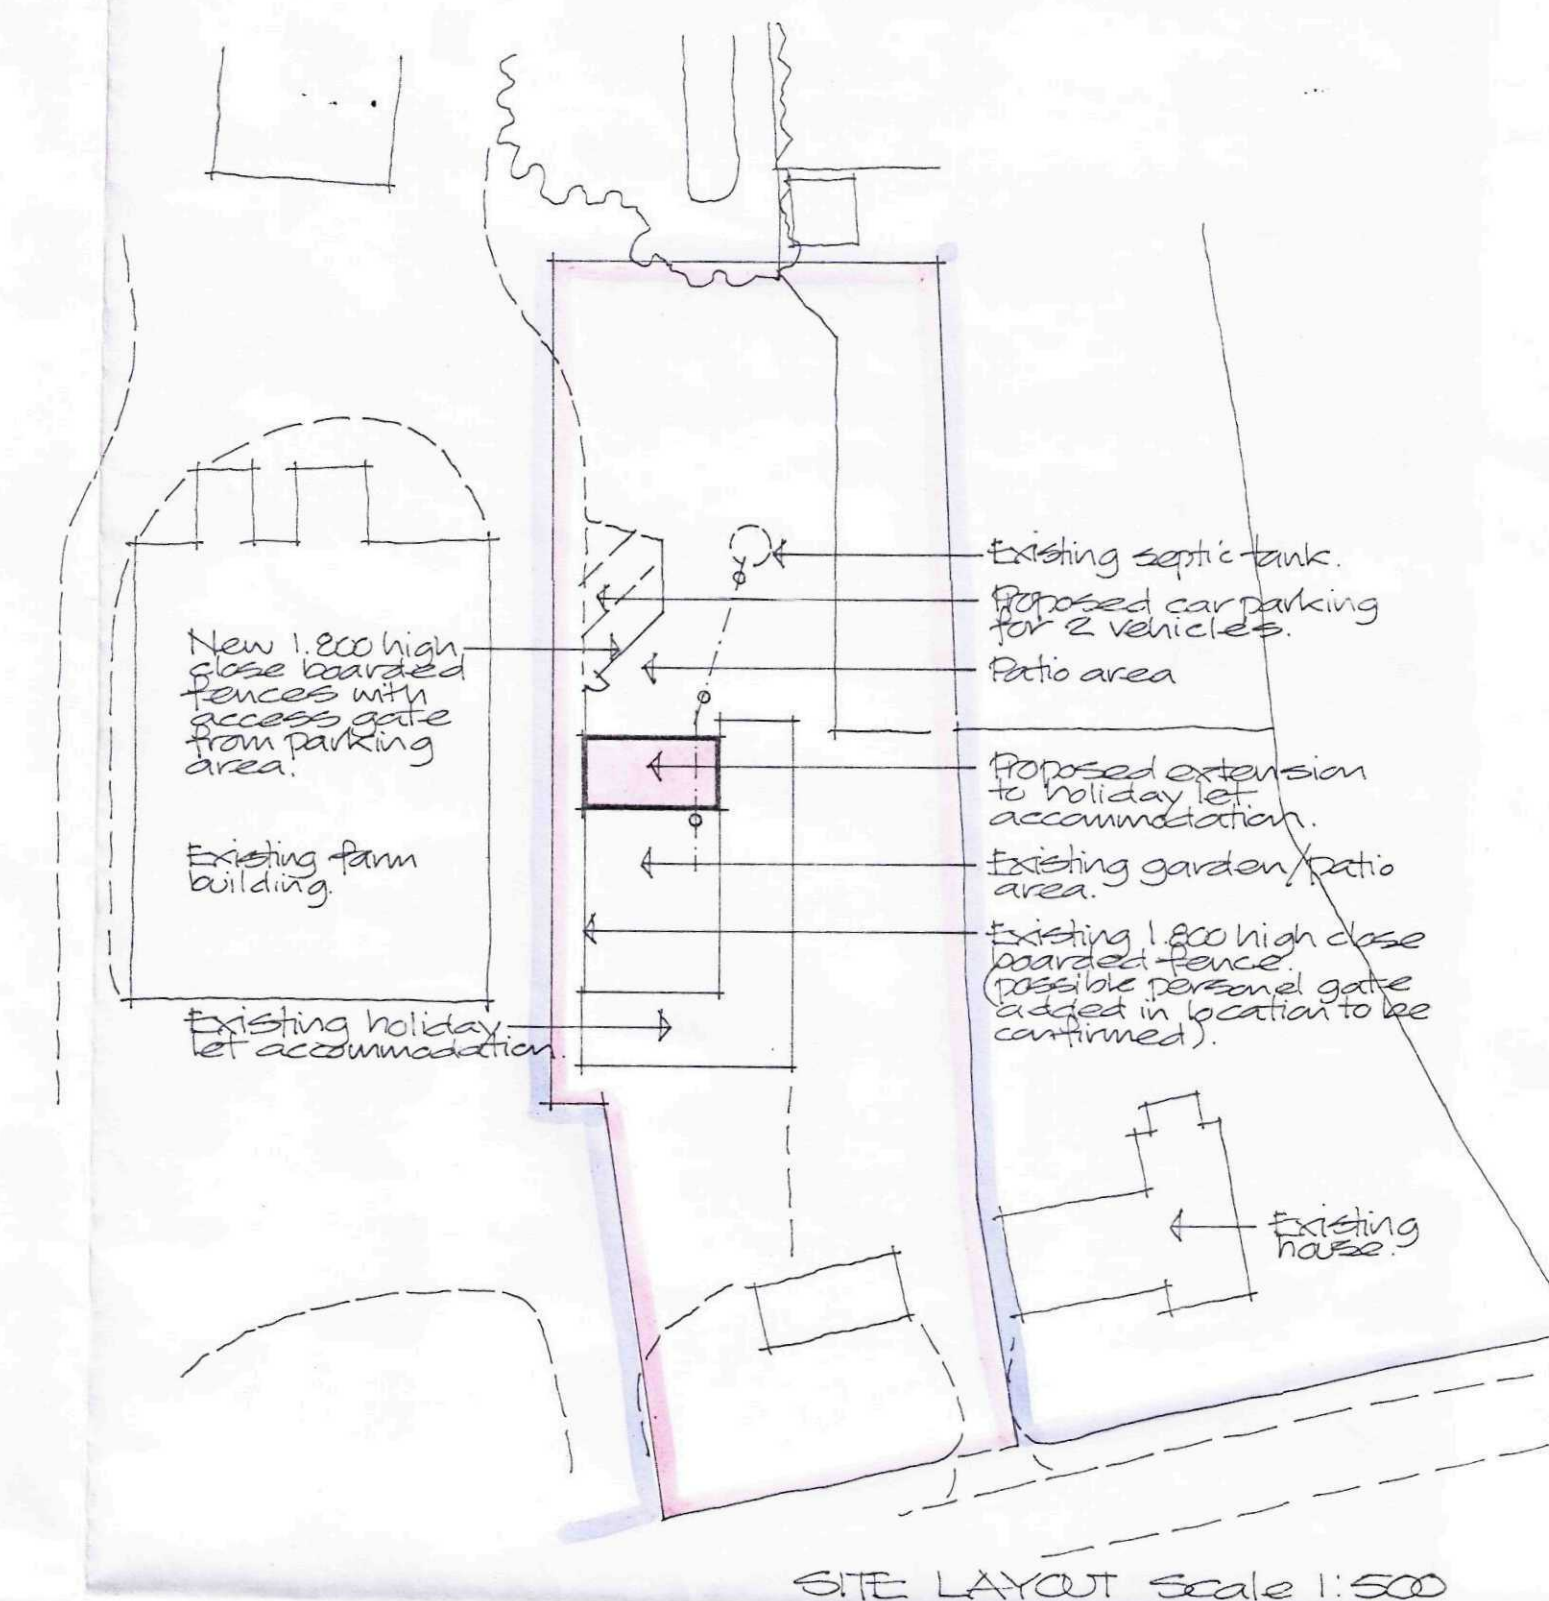
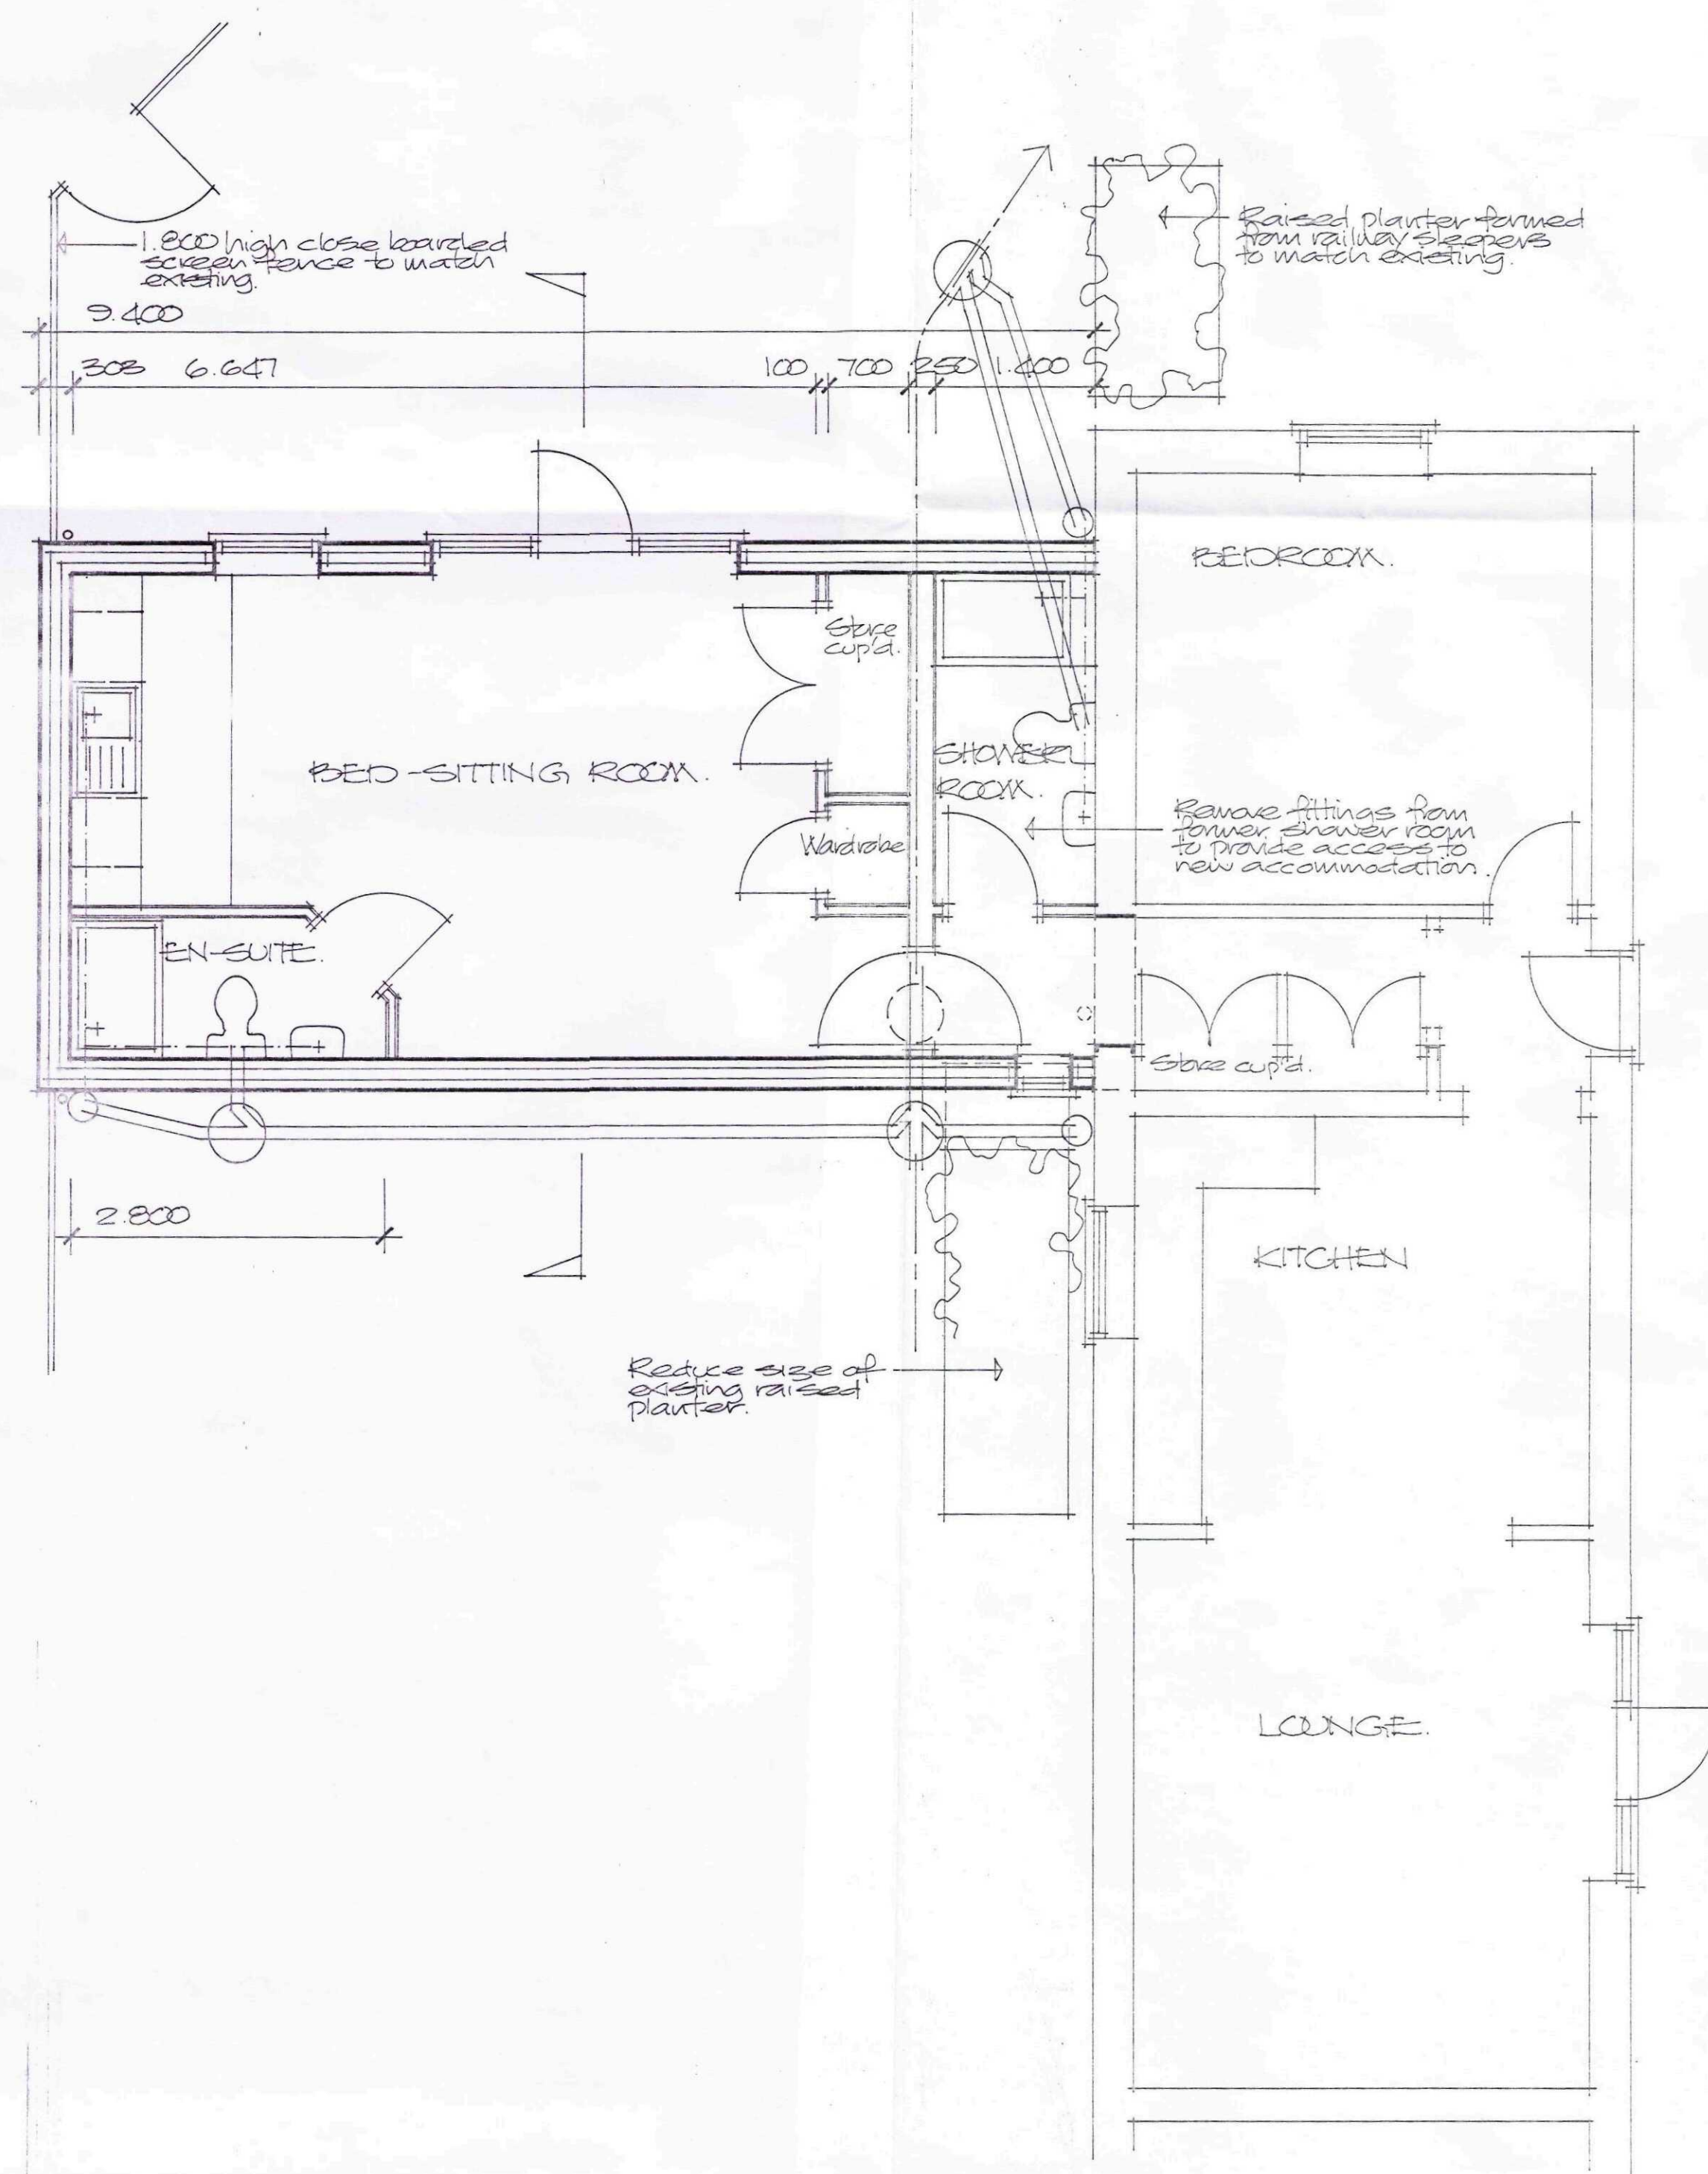
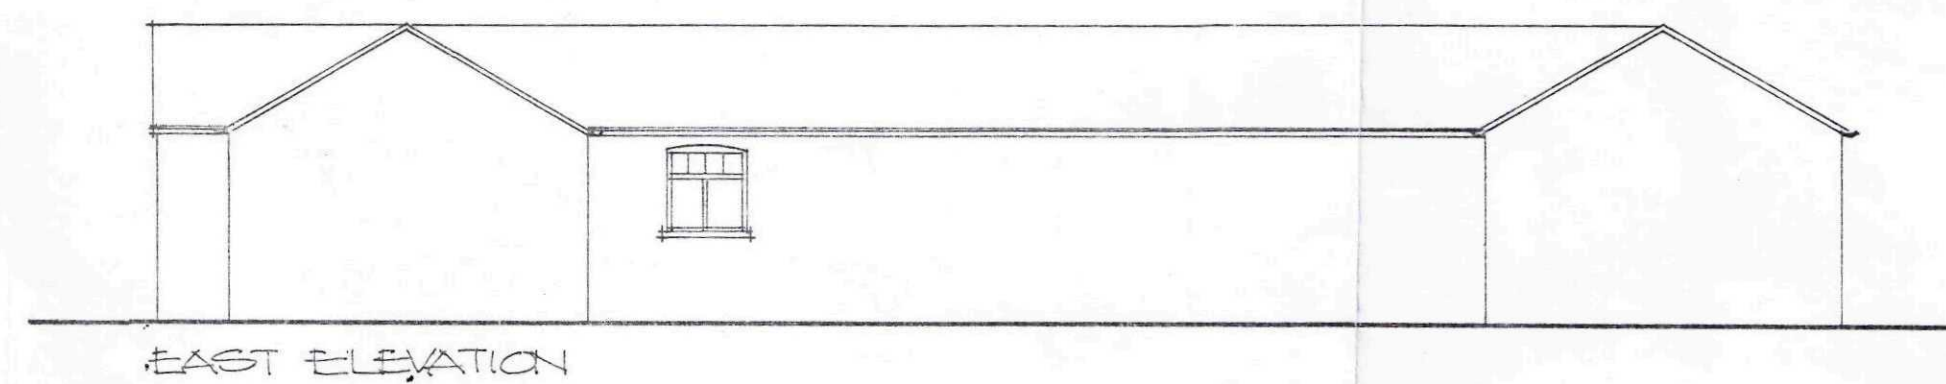


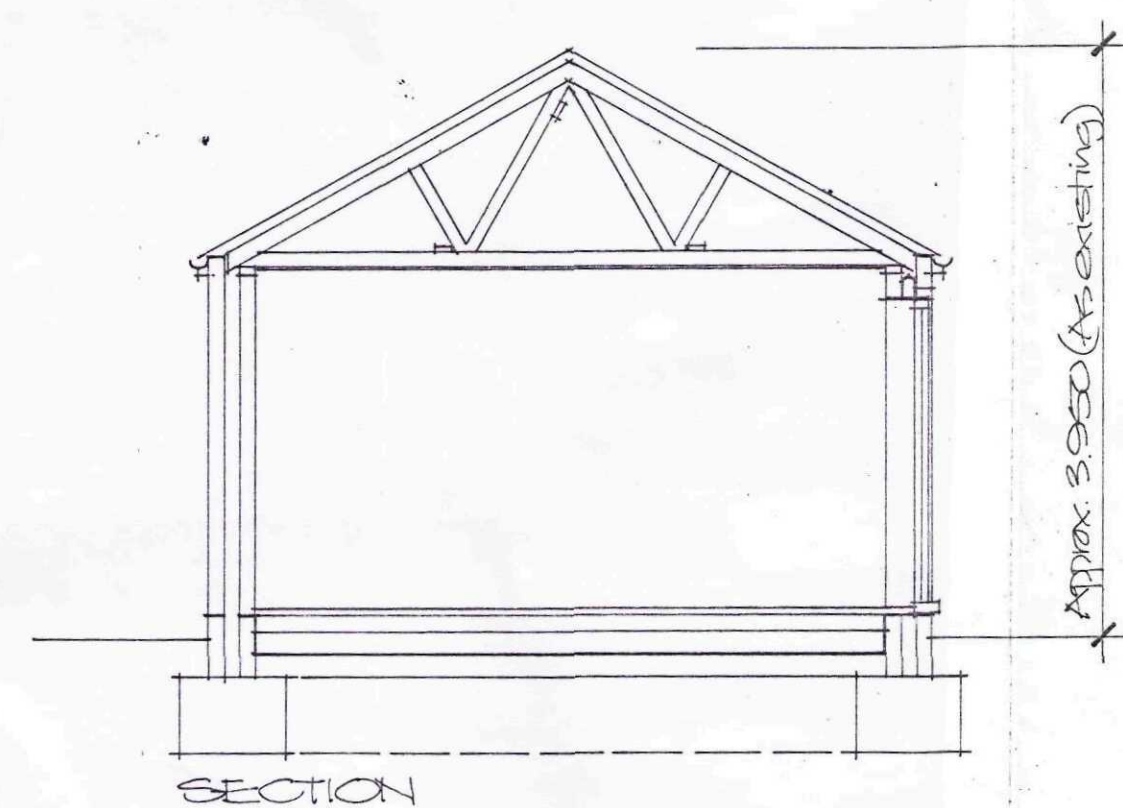

Finishes:

Walls: New facing brickwork to match existing adjacent former agricultural buildings already converted to holiday let accommodation and to be either reclaimed bricks as existing or new facing bricks to match the existing. Samples of the proposed bricks are to be agreed with SHDC planning department. Bricks are to be laid and pointed in lime rich mortar and facing brickwork is to resemble English garden wall bond as the adjacent building.

Roof: To be finished in natural slate similar to existing building. Roof pitch to be as existing. Gutters and downpipes to be cast iron as existing with gutters supported on rise and fall brackets.

Windows & external doors/glazed screens: All to be timber framed and to be of same design/detailing/finish as existing.

SHDC
Planning & Development

13 MAY 2010

Ref: 0401-10

Project
**PROPOSED EXTENSION TO EXISTING
HOLIDAY LET ACCOMMODATION,
STENNETTS FARM COTTAGES,
STENNETTS FARM, JIGGLES BANK,
MOULTON EUGATE, SPALDING.**

ALAN HORNSBY
ARCHITECTURAL SERVICES LTD
"Little Acre"
35 Peak Hill, Cowbit,
Spalding, Lincs. PE12 6AW
Tel. Holbeach (01406) 380591

Client
MR & MRS J ASHTON

Scale 1:100 & 1:50 Drg. no. 10/10/02
Date May 2010