


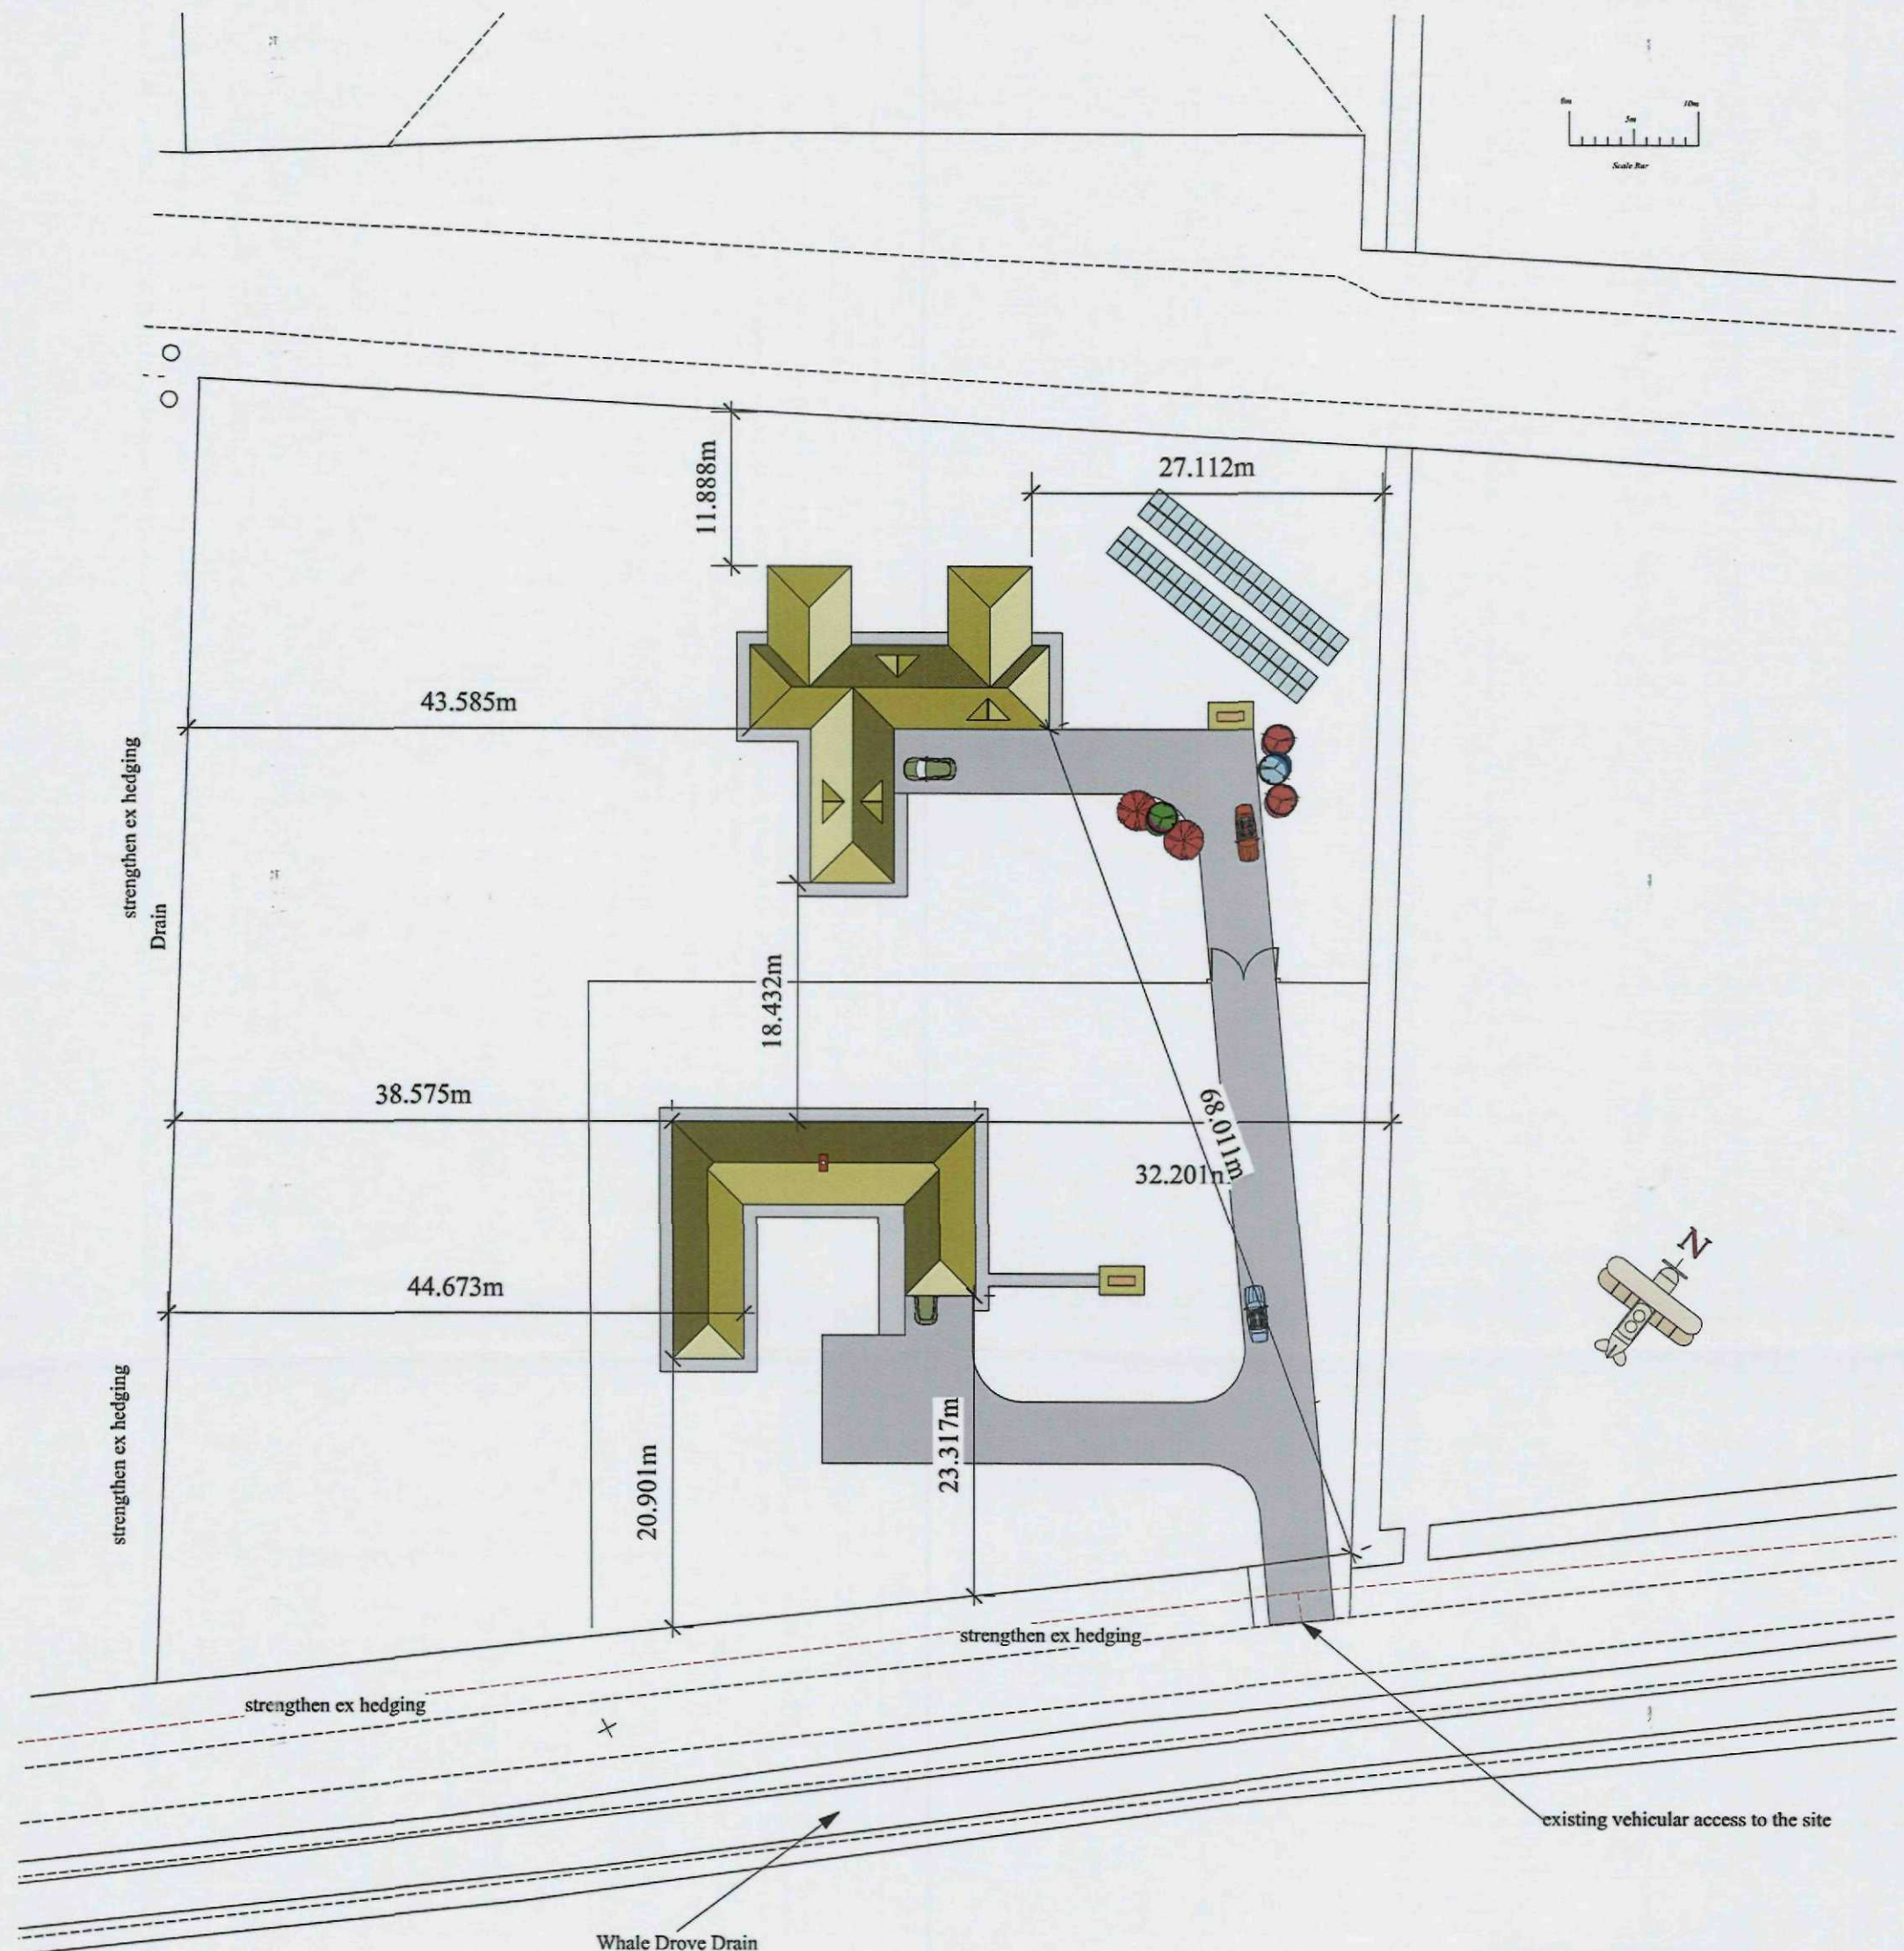

John Dickie Associates
 Manor Barn,
 Wilsthorpe, Stamford,
 Lincs Pe9 4pe

 Tel 01778 560811
 Fax 01778 561167
 E.mail jda@ndirect.co.uk

Proposed Development at
 Whale Drove,
 Crowland

Drawing Title : Proposed Dimensioned
 Block Plan

Date : May 2015

Scale 1 to 500 at A3

Drawing No JDA/2014/315/BLOCK/002

PLANNING APPLICATION DRAWING