


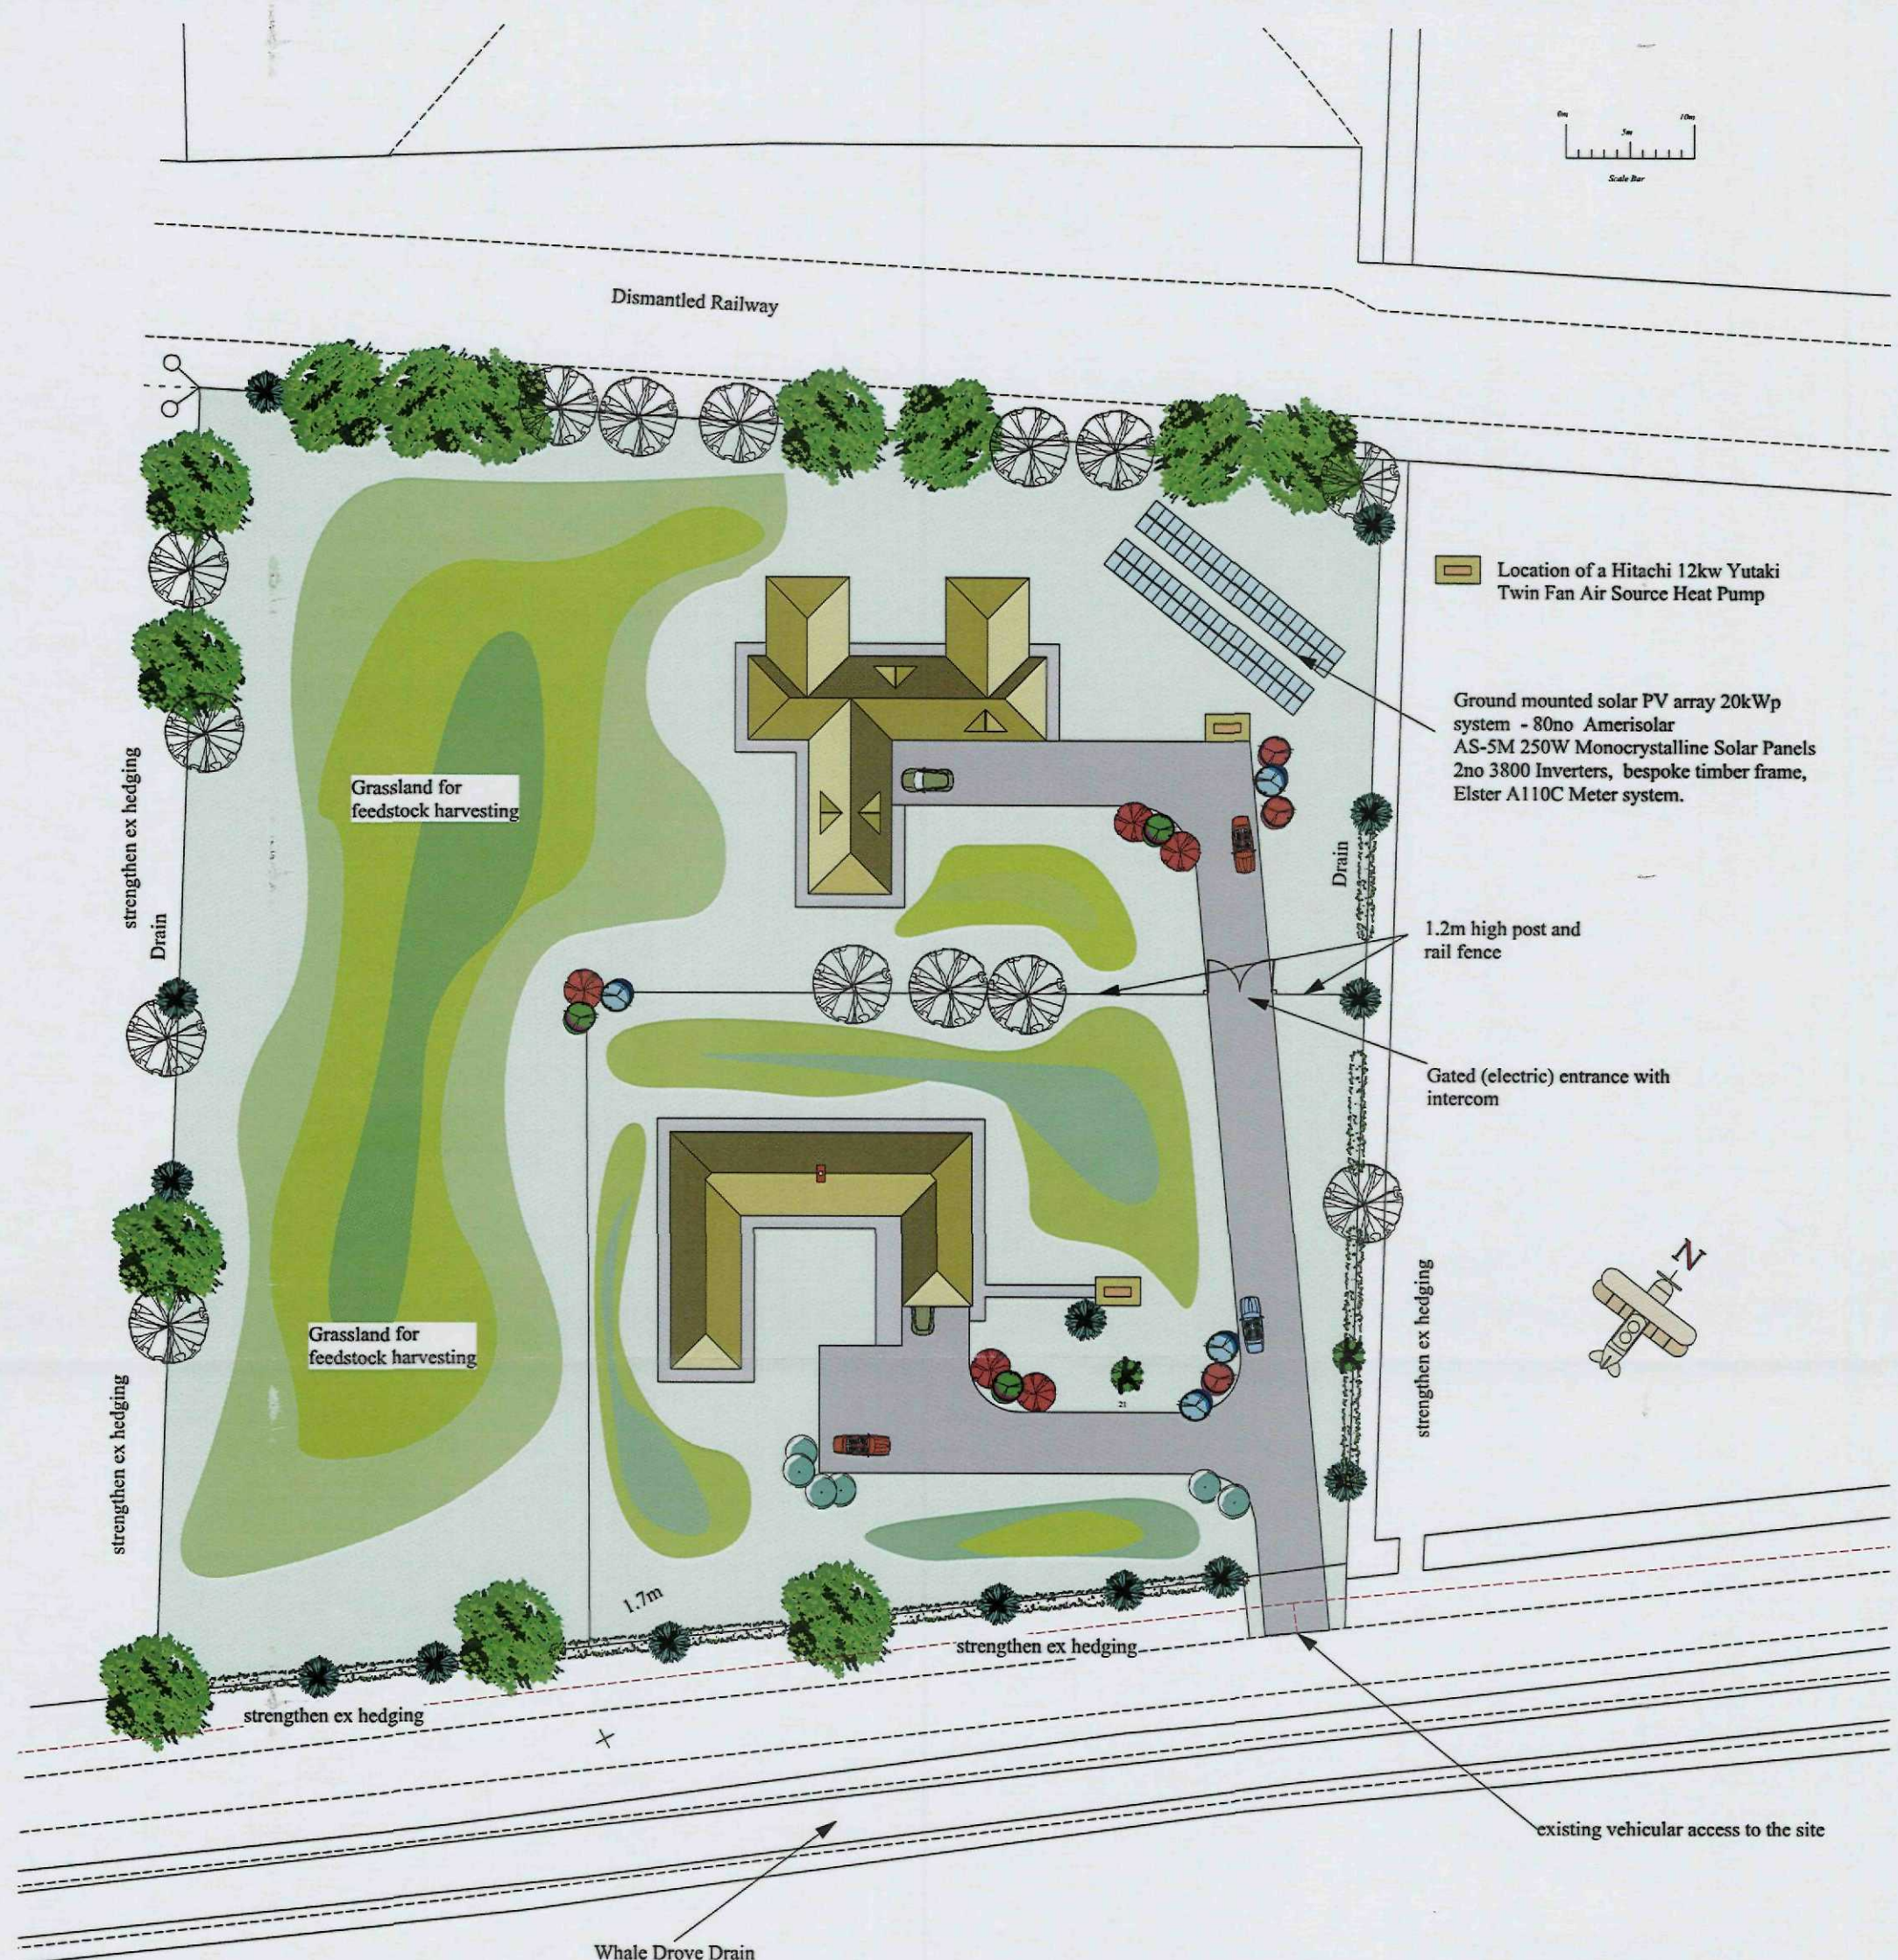

Private Driveway
The driveway shown is 5m wide throughout formed in permeable block pavoids

Visibility Splays
within the adopted highway (verge) a clear and uninterrupted visibility splay in each direction can be achieved in excess of 2.4m (X) and 215m (Y)
The visibility splays shall be free of any obstruction over a height of 600mm above footway level)
Vehicle to pedestrian visibility splays measuring 2m x 2m shall be provided.

John Dickie Associates
Manor Barn,
Wilsthorpe, Stamford,
Lincs Pe9 4pe

Tel 01778 560811
Fax 01778 561167
E.mail jda@ndirect.co.uk

Proposed Development at
Whale Drove,
Crowland

Drawing Title : Proposed Site Layout

Date : June 2014

Scale 1 to 500 at A3

Drawing No JDA/2014/315//PL/002

PLANNING APPLICATION DRAWING