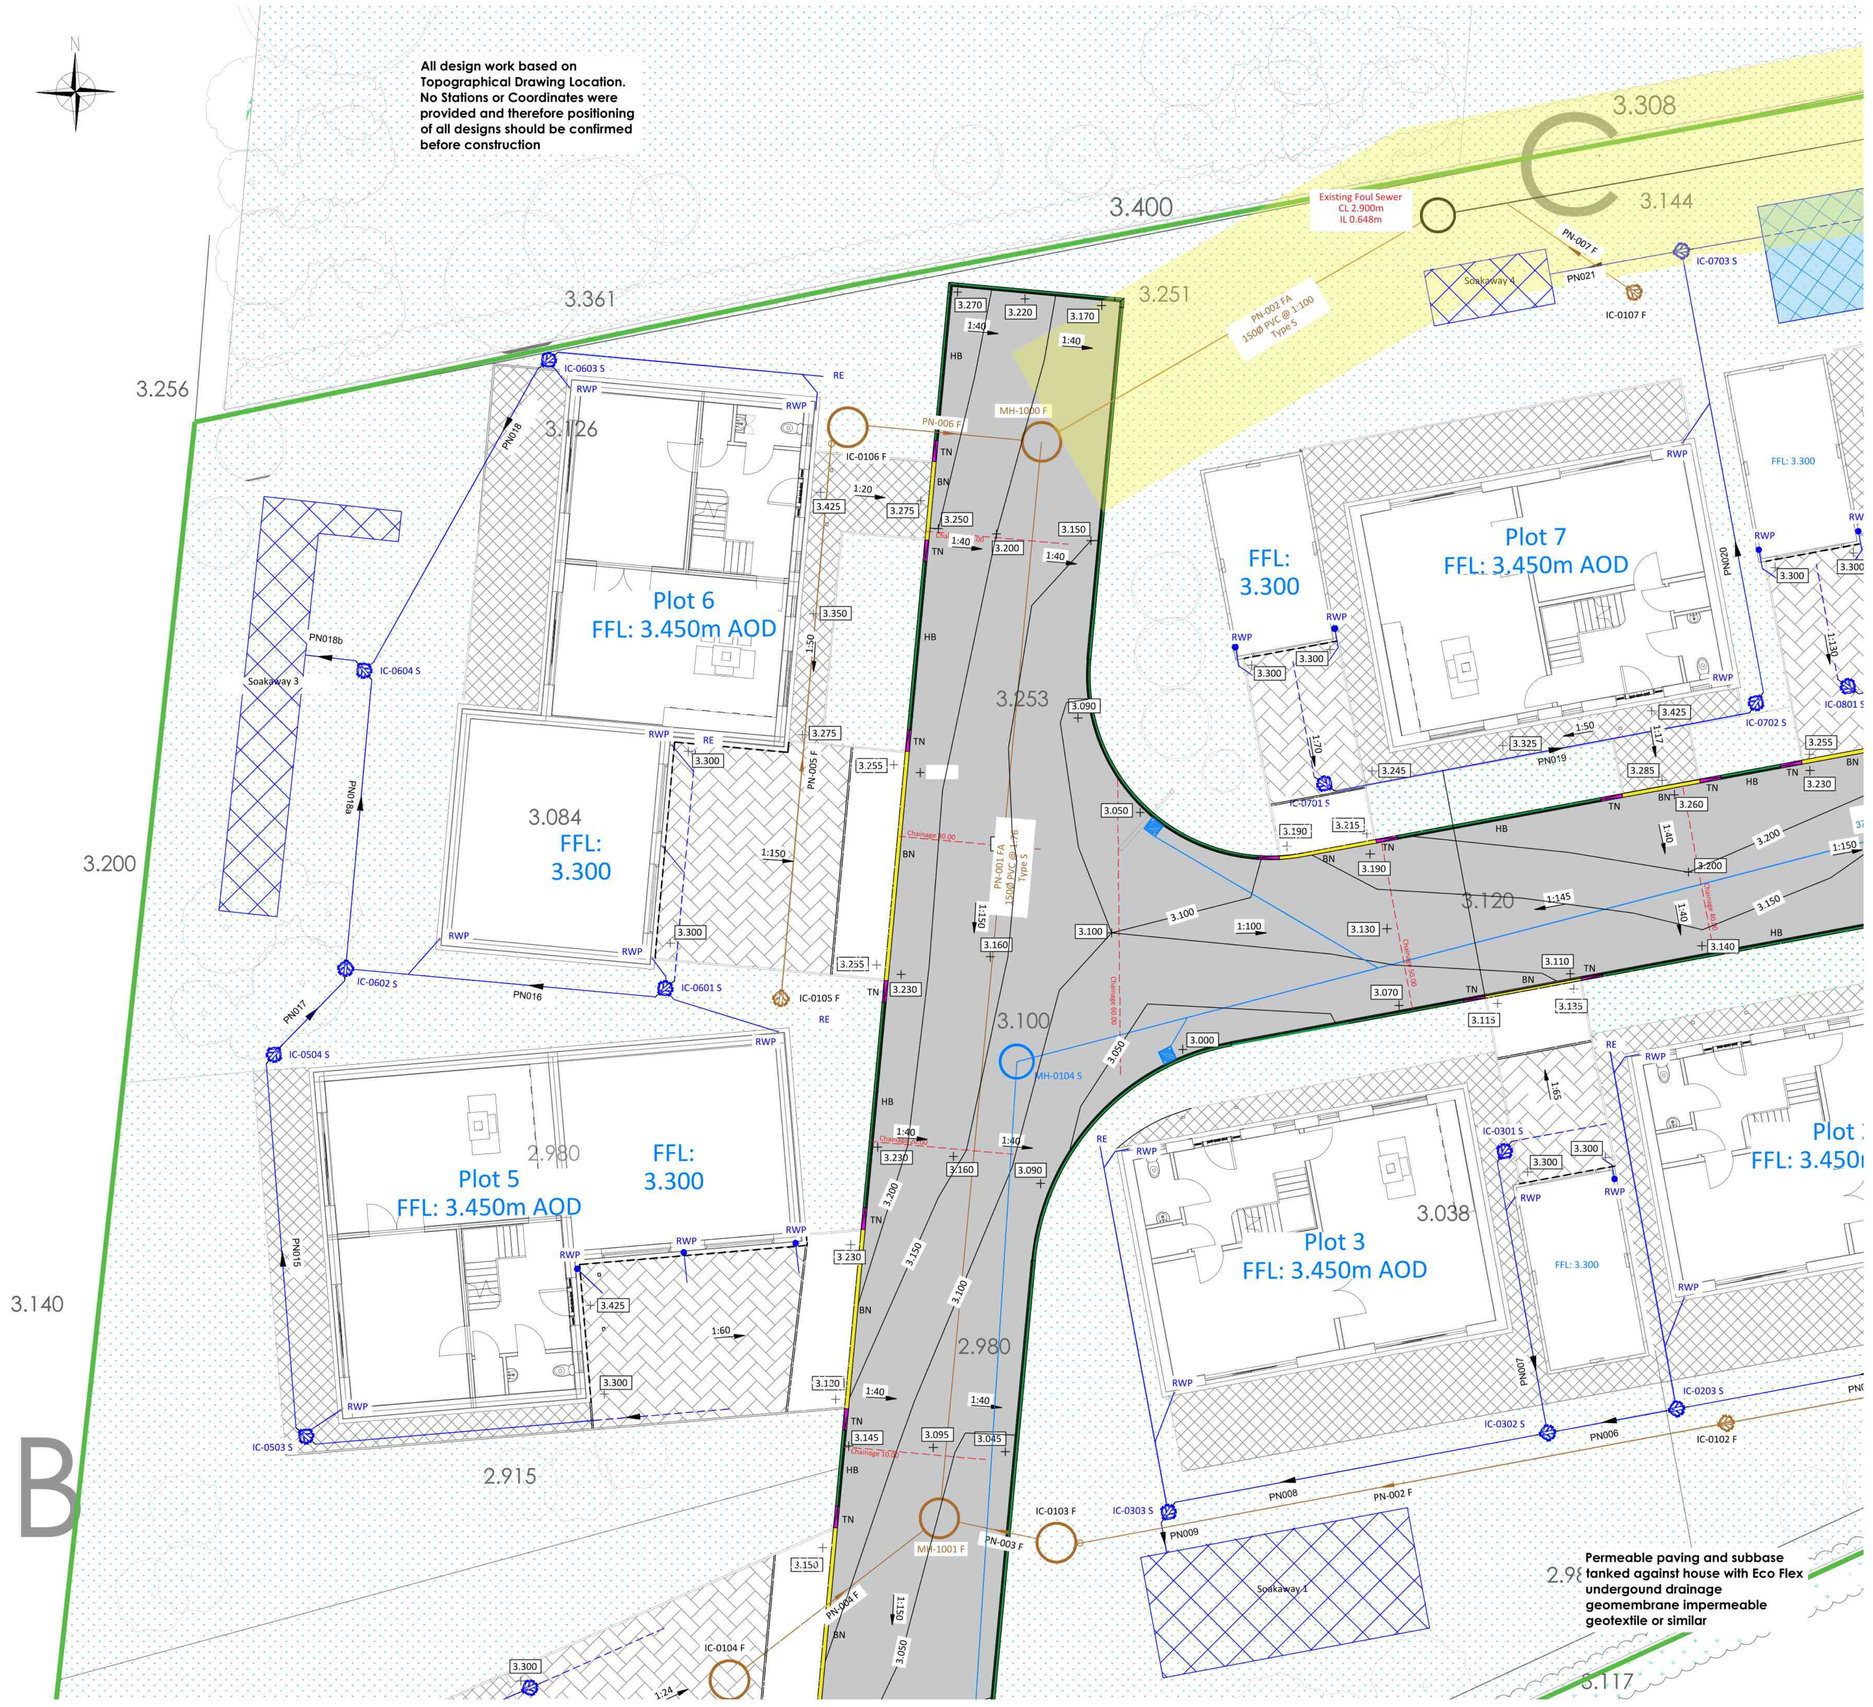



B

UNLESS STATED WITHIN THE CONTRACT THESE DRAWINGS ARE COPYRIGHT AND THE PROPERTY OF PARSONS CONSULTING ENGINEERS LTD. COPYING OF THE DESIGNS, DRAWINGS OR INTELLECTUAL PROPERTY IN FULL OR IN PART IS NOT PERMITTED.

NOTES

1. Do not scale this drawing.
2. All dimensions are in millimetres unless stated otherwise.
3. This drawing to be read in conjunction with all other relevant drawings and specifications.
4. All proprietary items to be installed in strict compliance with manufacturers instructions and recommendations.

## Key

HB-HALF BATTERED KERB
BN-BULLNOSE KERB
TN-TRANSITION KERB
EF-EDGING OF FOOTPATH
BB-BEANY BLOCKS

- Permeable Paving
- Tarmac
- Grass
- Proposed Levels (3.000)
- Existing Levels (2.926)
- Surface Water Polypropylene Inspection Chamber
- Foul Water Polypropylene Inspection Chamber
- Private Storm Water Manhole
- Foul Water Pipeline
- Surface Water Pipeline
- Surface Water Perforated Pipeline
- Road Gully
- Rodding Eye
- Rain Water Pipe discharges to driveway
- Rain Water Pipe discharges to Sewer
- Backdrop
- Proposed Adoptable Storm Water Manhole
- Existing Adoptable Foul Water Manhole
- Adoptable Foul Water Pipeline
- Existing Adoptable Manhole
- Existing Foul Water Pipe
- AW Easement Strip
- Soakaway
- Eco Flex Membrane

| | | | |
|---|---|---|---|
| P4 | Beany Blocks Removed and replaced with gullies | AJP | 06-12-21 |

Client
Stinders Development Ltd

Project
Proposed Development
Stockwell Gate
Whaphole, Spalding

Title
Engineering Drawing
Sheet 2 of 3

| | |
|---|---|
| Job No | 21101 |
| Drawing No | 21101-101 |
| Rev | P4 |
| Status | Preliminary |
| Scale | 1:100 |
| Date | 05-05-21 |
| Project Engineer | TBP |
| Drawn By | AJP |
| Checked By | TBP |
| Approved By | |

CONSTRUCTION DESIGN AND MANAGEMENT REGULATIONS 2015

THE CONTRACTORS ATTENTION IS DRAWN TO THE ABNORMAL RISKS IDENTIFIED BELOW, ANNOTATED ON THE DRAWING AND EXPLAINED IN THE ASSOCIATED DESIGN RISK REGISTERS

LEGEND

- YOU MUST NOT DO
- HAZARD OR DANGER
- YOU MUST DO
- CAUTION

ABNORMAL RISKS IDENTIFIED:

parsons
Providing engineering solutions for the Built Environment
4 Angel House, Eastgate ,Whittlesey, Peterborough, PE7 1SE
07961 783825
www.parsonsengineers.co.uk