



NOTES

1. Do not scale this drawing.
2. All dimensions are in millimetres unless stated otherwise.
3. This drawing to be read in conjunction with all other relevant drawings and specifications.
4. All proprietary items to be installed in strict compliance with manufacturers instructions and recommendations.

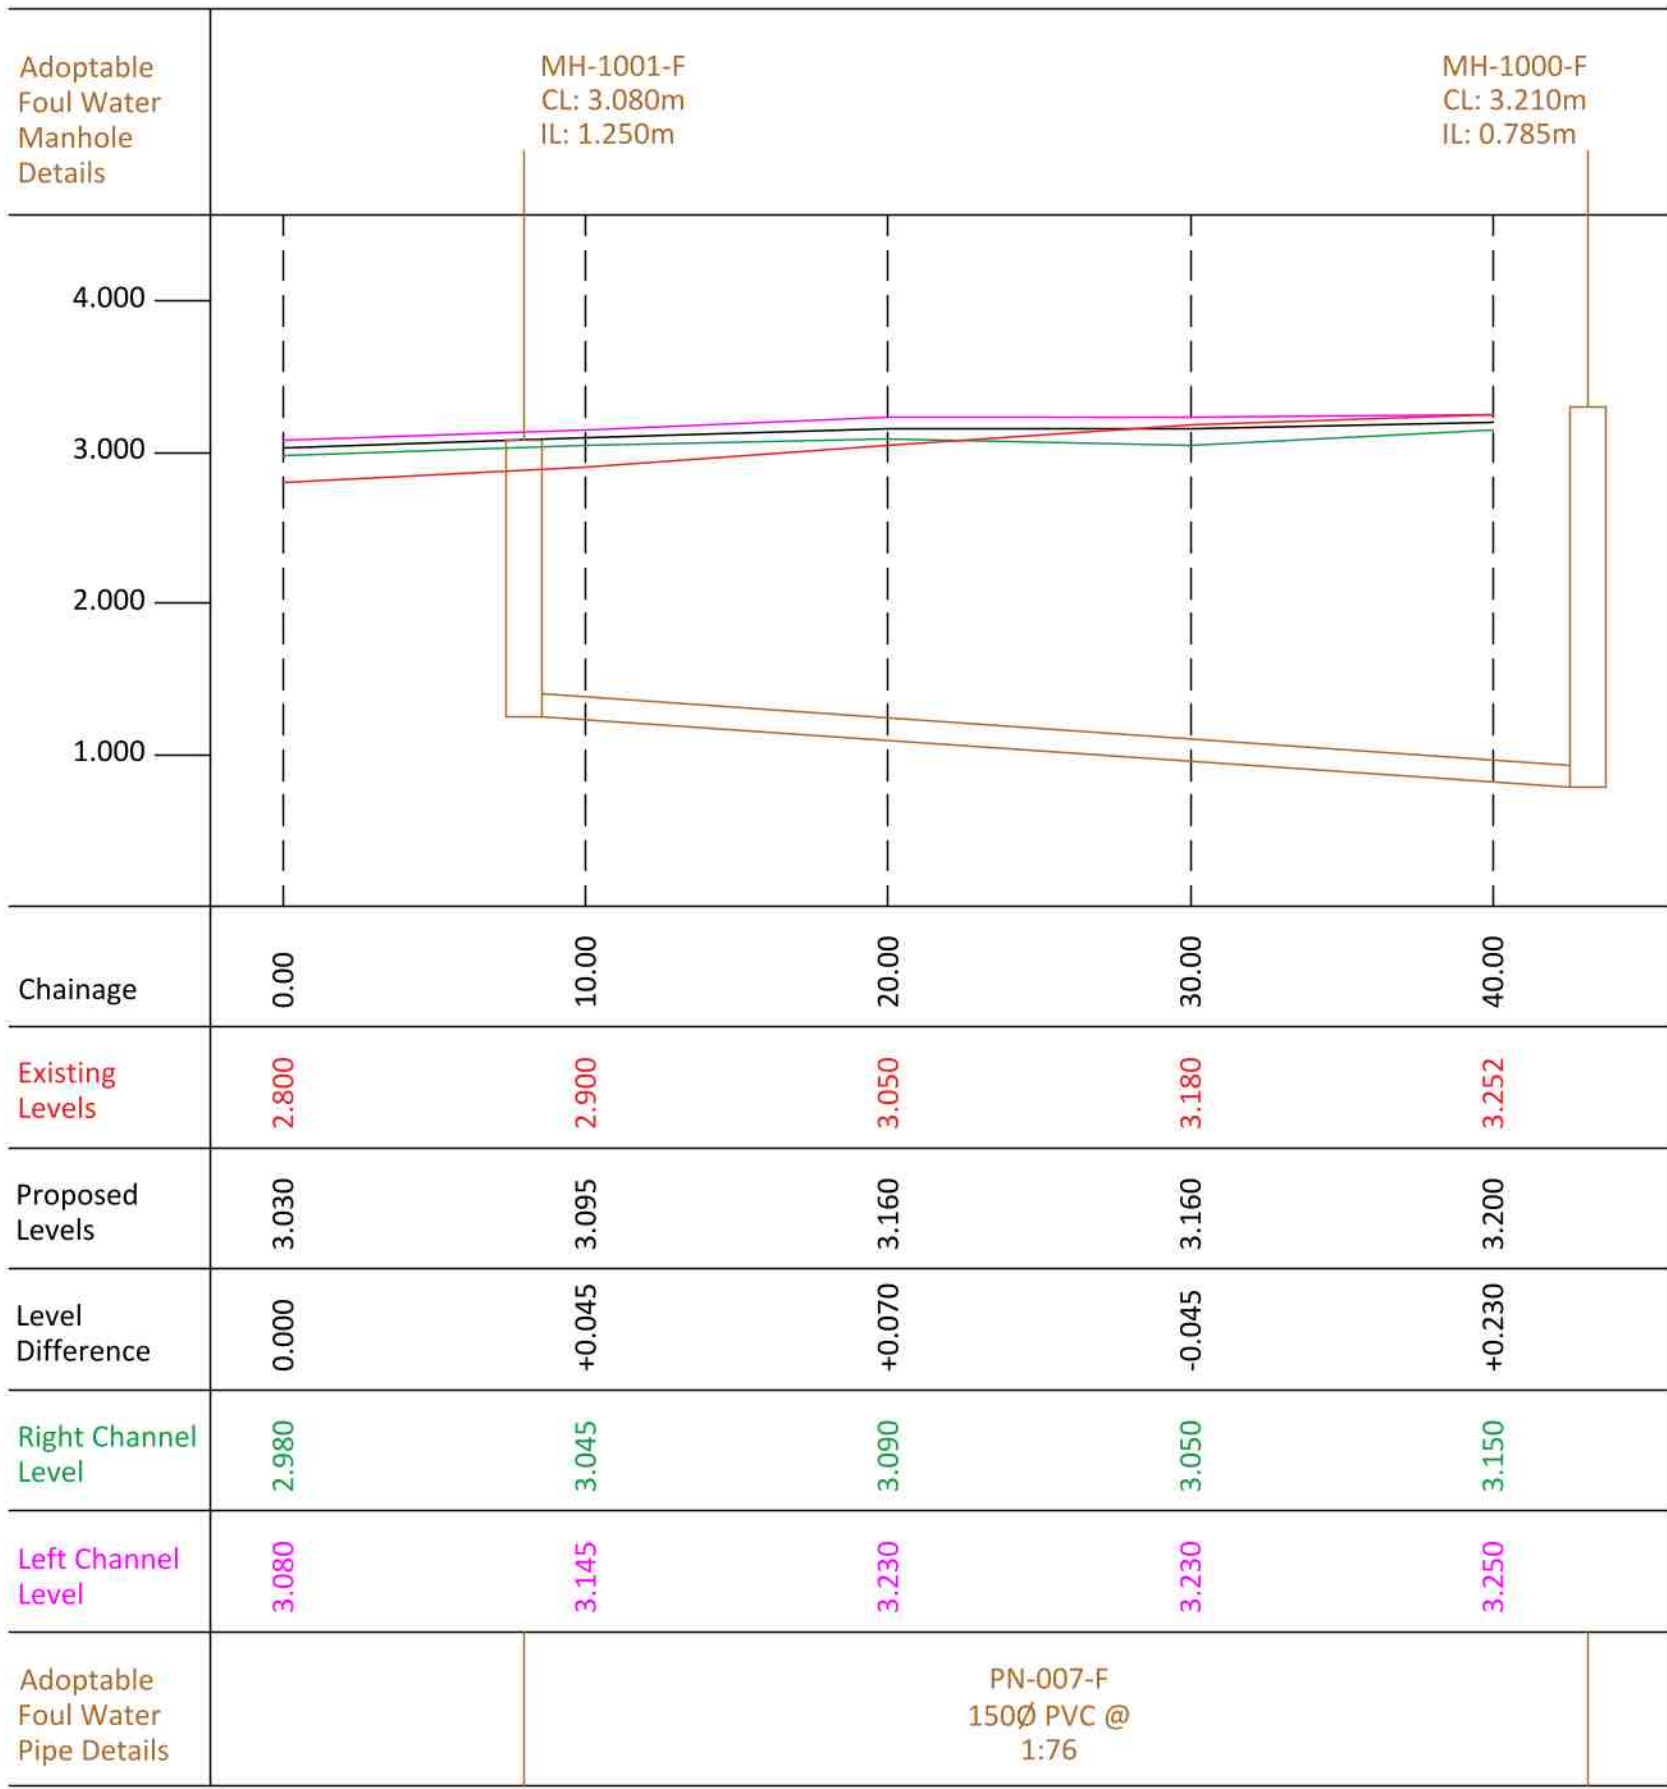

Combined Long Section (Chainage South to North)
Scale @ W = 1:250, H = 1:50

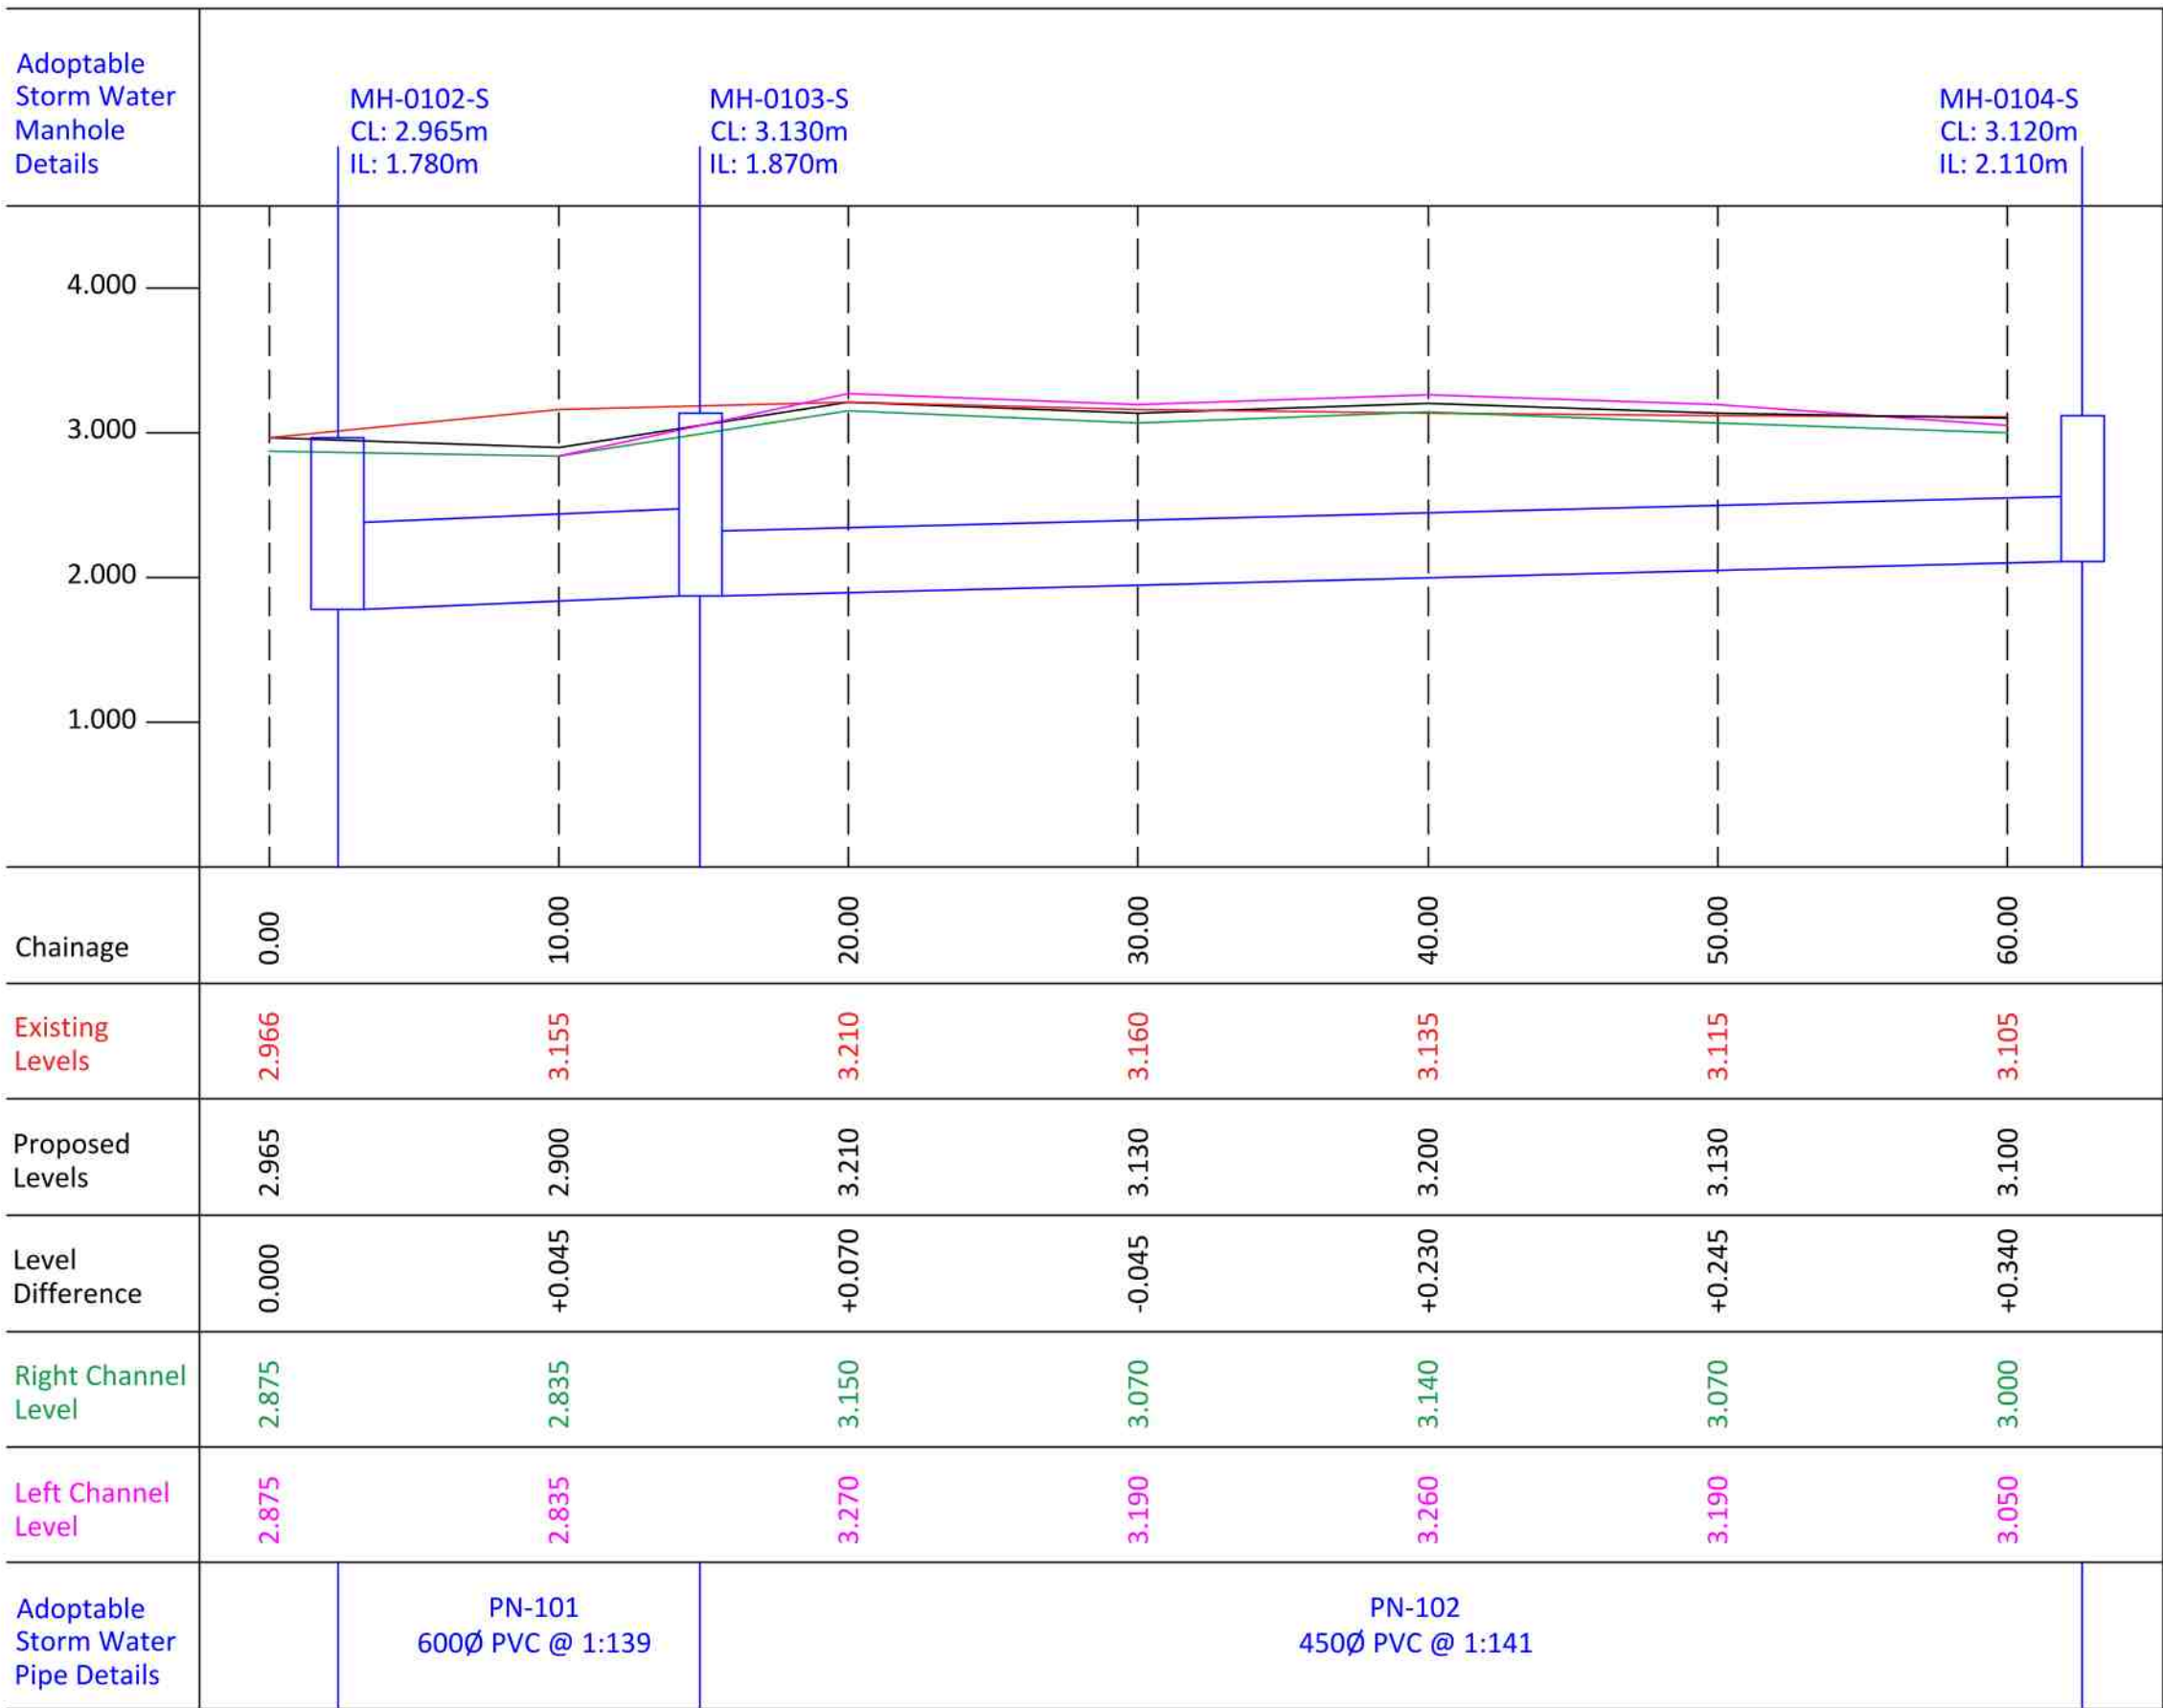

Combined Long Section (Chainage East to West)
Scale @ W = 1:250, H = 1:50

CONSTRUCTION DESIGN AND
MANAGEMENT REGULATIONS 2015
THE CONTRACTORS ATTENTION IS DRAWN TO THE
ABNORMAL RISKS IDENTIFIED BELOW, ANNOTATED
ON THE DRAWING AND EXPLAINED IN THE
ASSOCIATED DESIGN RISK REGISTERS

LEGEND

YOU MUST NOT DO

HAZARD OR DANGER

YOU MUST DO

CAUTION

ABNORMAL RISKS IDENTIFIED:

P3	Beany Blocks Removed and replaced with gullies	AJP	06-12-21
----	--	-----	----------

Rev	Amendments	Rev'd by	Date
-----	------------	----------	------

Client
Stinders Development Ltd

Project
Proposed Development
Stockwell Gate
Whaphole, Spalding

Title
Combined long Sections

Job No	21101		
Drawing No	21101-105	Rev	P3
Status	Preliminary		
Scale	As Stated	Date	05-05-21
Project Engineer	TBP	Drawn By	AJP
		Checked By	TBP
		Approved By	