


Planting within the realigned site entrance to be selected from the selection of low level plants listed below

- 1) *Cotoneaster conspicuus* (Decorus)
- 2) *Cotoneaster horizontalis*
- 3) *Erica in Variety*
- 4) *Gaultheria procumbens*
- 5) *Genista hispanica*
- 6) *Genista sagittalis*
- 7) *Hedera helix*
- 8) *Hypericum calycinum*
- 9) *Hypericum polyphyllum*
- 10) *Viburnum davidii*
- 11) *Vinca minor*
- 12) *Vinca major*

All planting to be in accordance with BS4428 : 1989 & ammendment No. 1 (1991)

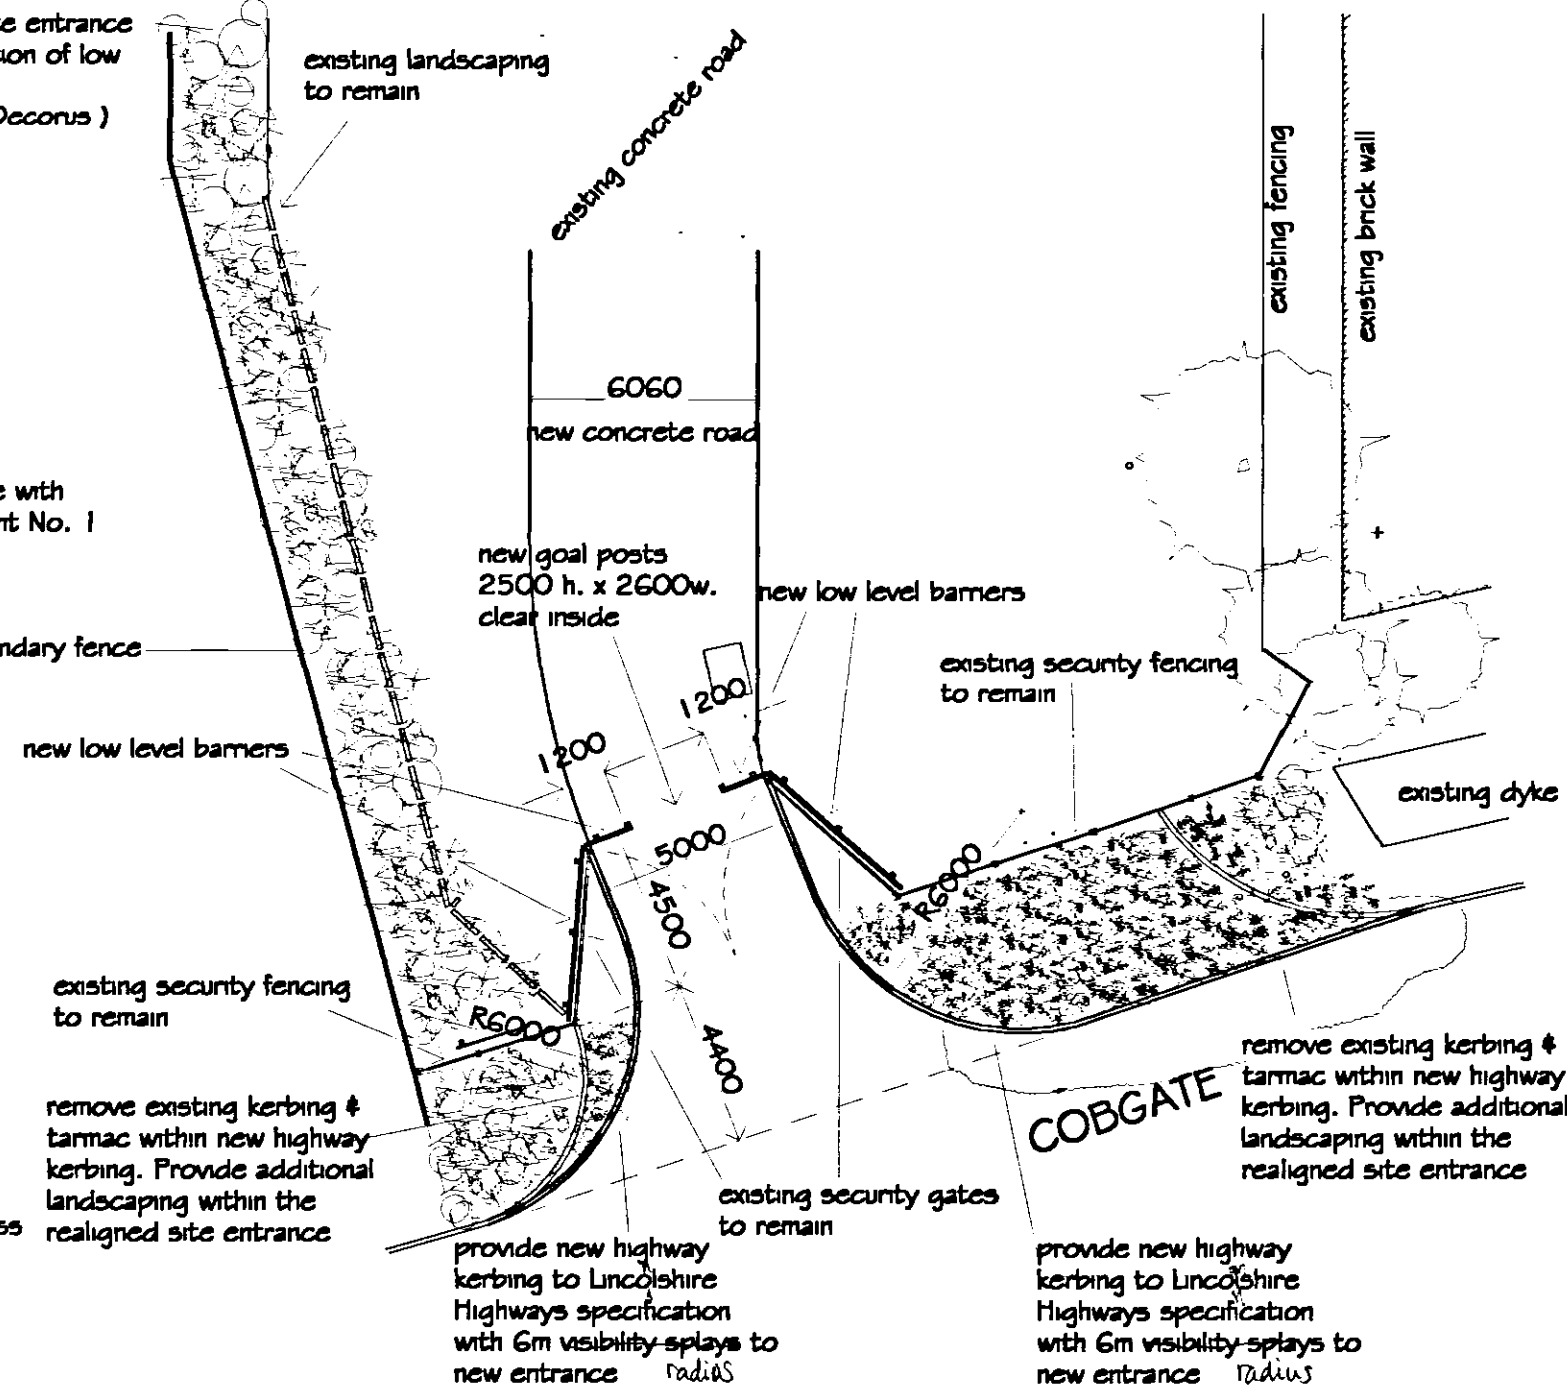

PRELIMINARY
not approved by SHDC Planning
ref 97/07

Project :
Proposed Cobgate entrance

Prepared for :
D.A.Green & Sons Ltd.
High Road
Whaplode
Spalding
Lincs
PE12 6TL


Details :
Improvements to existing access
Condition 9 of H23/0101/06
Drawing No. MJW / CER / 1
Drawn : mjlw
Date : 8/7/07
Scale : 1/200

OR

Planting within the realigned site entrance to be selected from the selection of low level plants listed below

- 1) *Cotoneaster conspicuus* (Decorus)
- 2) *Cotoneaster horizontalis*
- 3) *Erica in Variety*
- 4) *Gaultheria procumbens*
- 5) *Genista hispanica*
- 6) *Genista sagittalis*
- 7) *Hedera helix*
- 8) *Hypericum calycinum*
- 9) *Hypericum polyphyllum*
- 10) *Viburnum davidii*
- 11) *Vinca minor*
- 12) *Vinca major*

All planting to be in accordance with BS4428 : 1989 & ammendment No. 1 (1991)

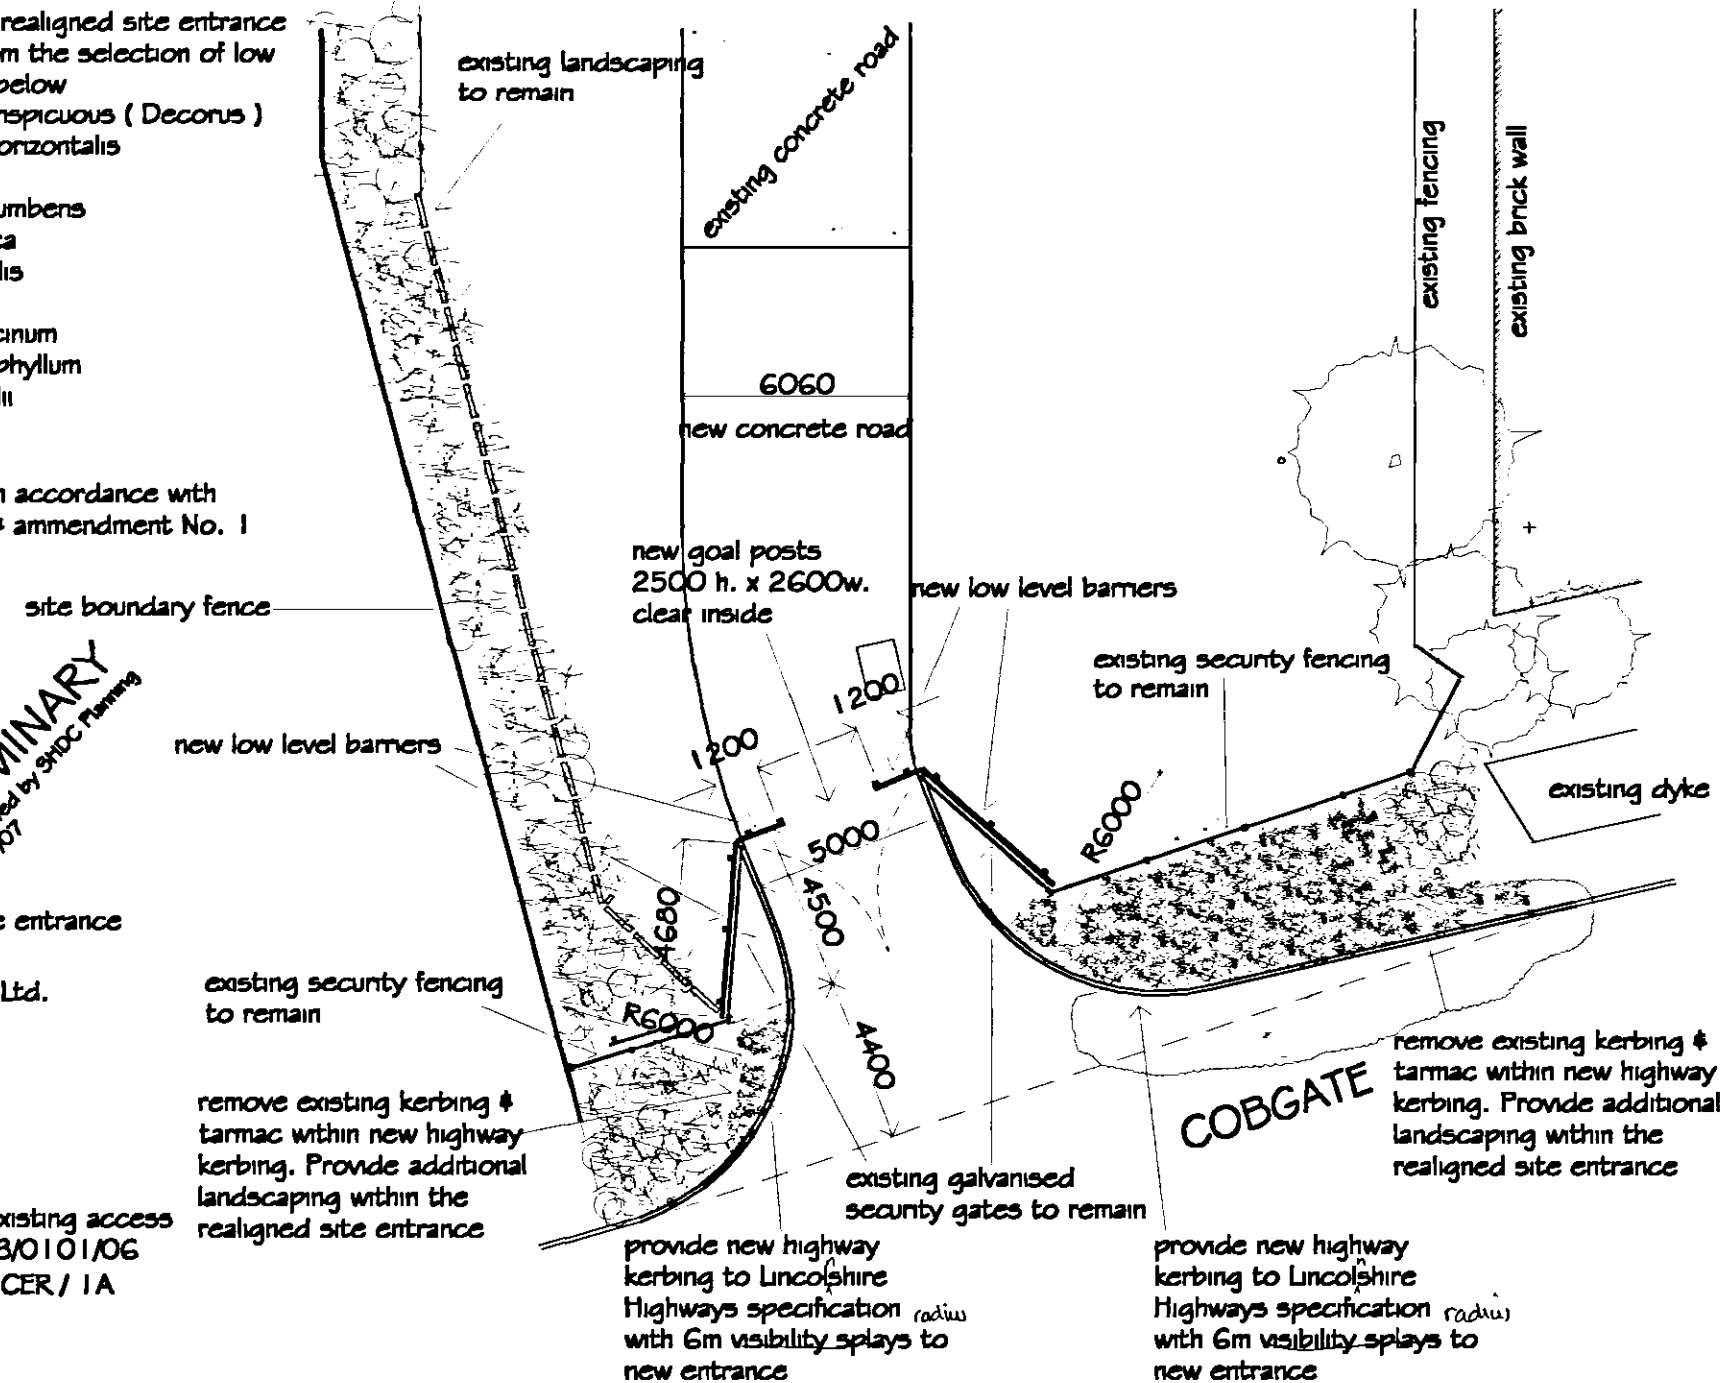

PRELIMINARY
not approved by SHDC Planning
ref 97/07

Project :
Proposed Cobgate entrance

Prepared for :
D.A.Green & Sons Ltd.
High Road
Whaplode
Spalding
Lincs
PE12 6TL

Details :
Improvements to existing access
Condition 9 of H23/0101/06
Drawing No. MJW / CER / 1A
Drawn : mjlw
Date : 8/7/07
Scale : 1/200