


242

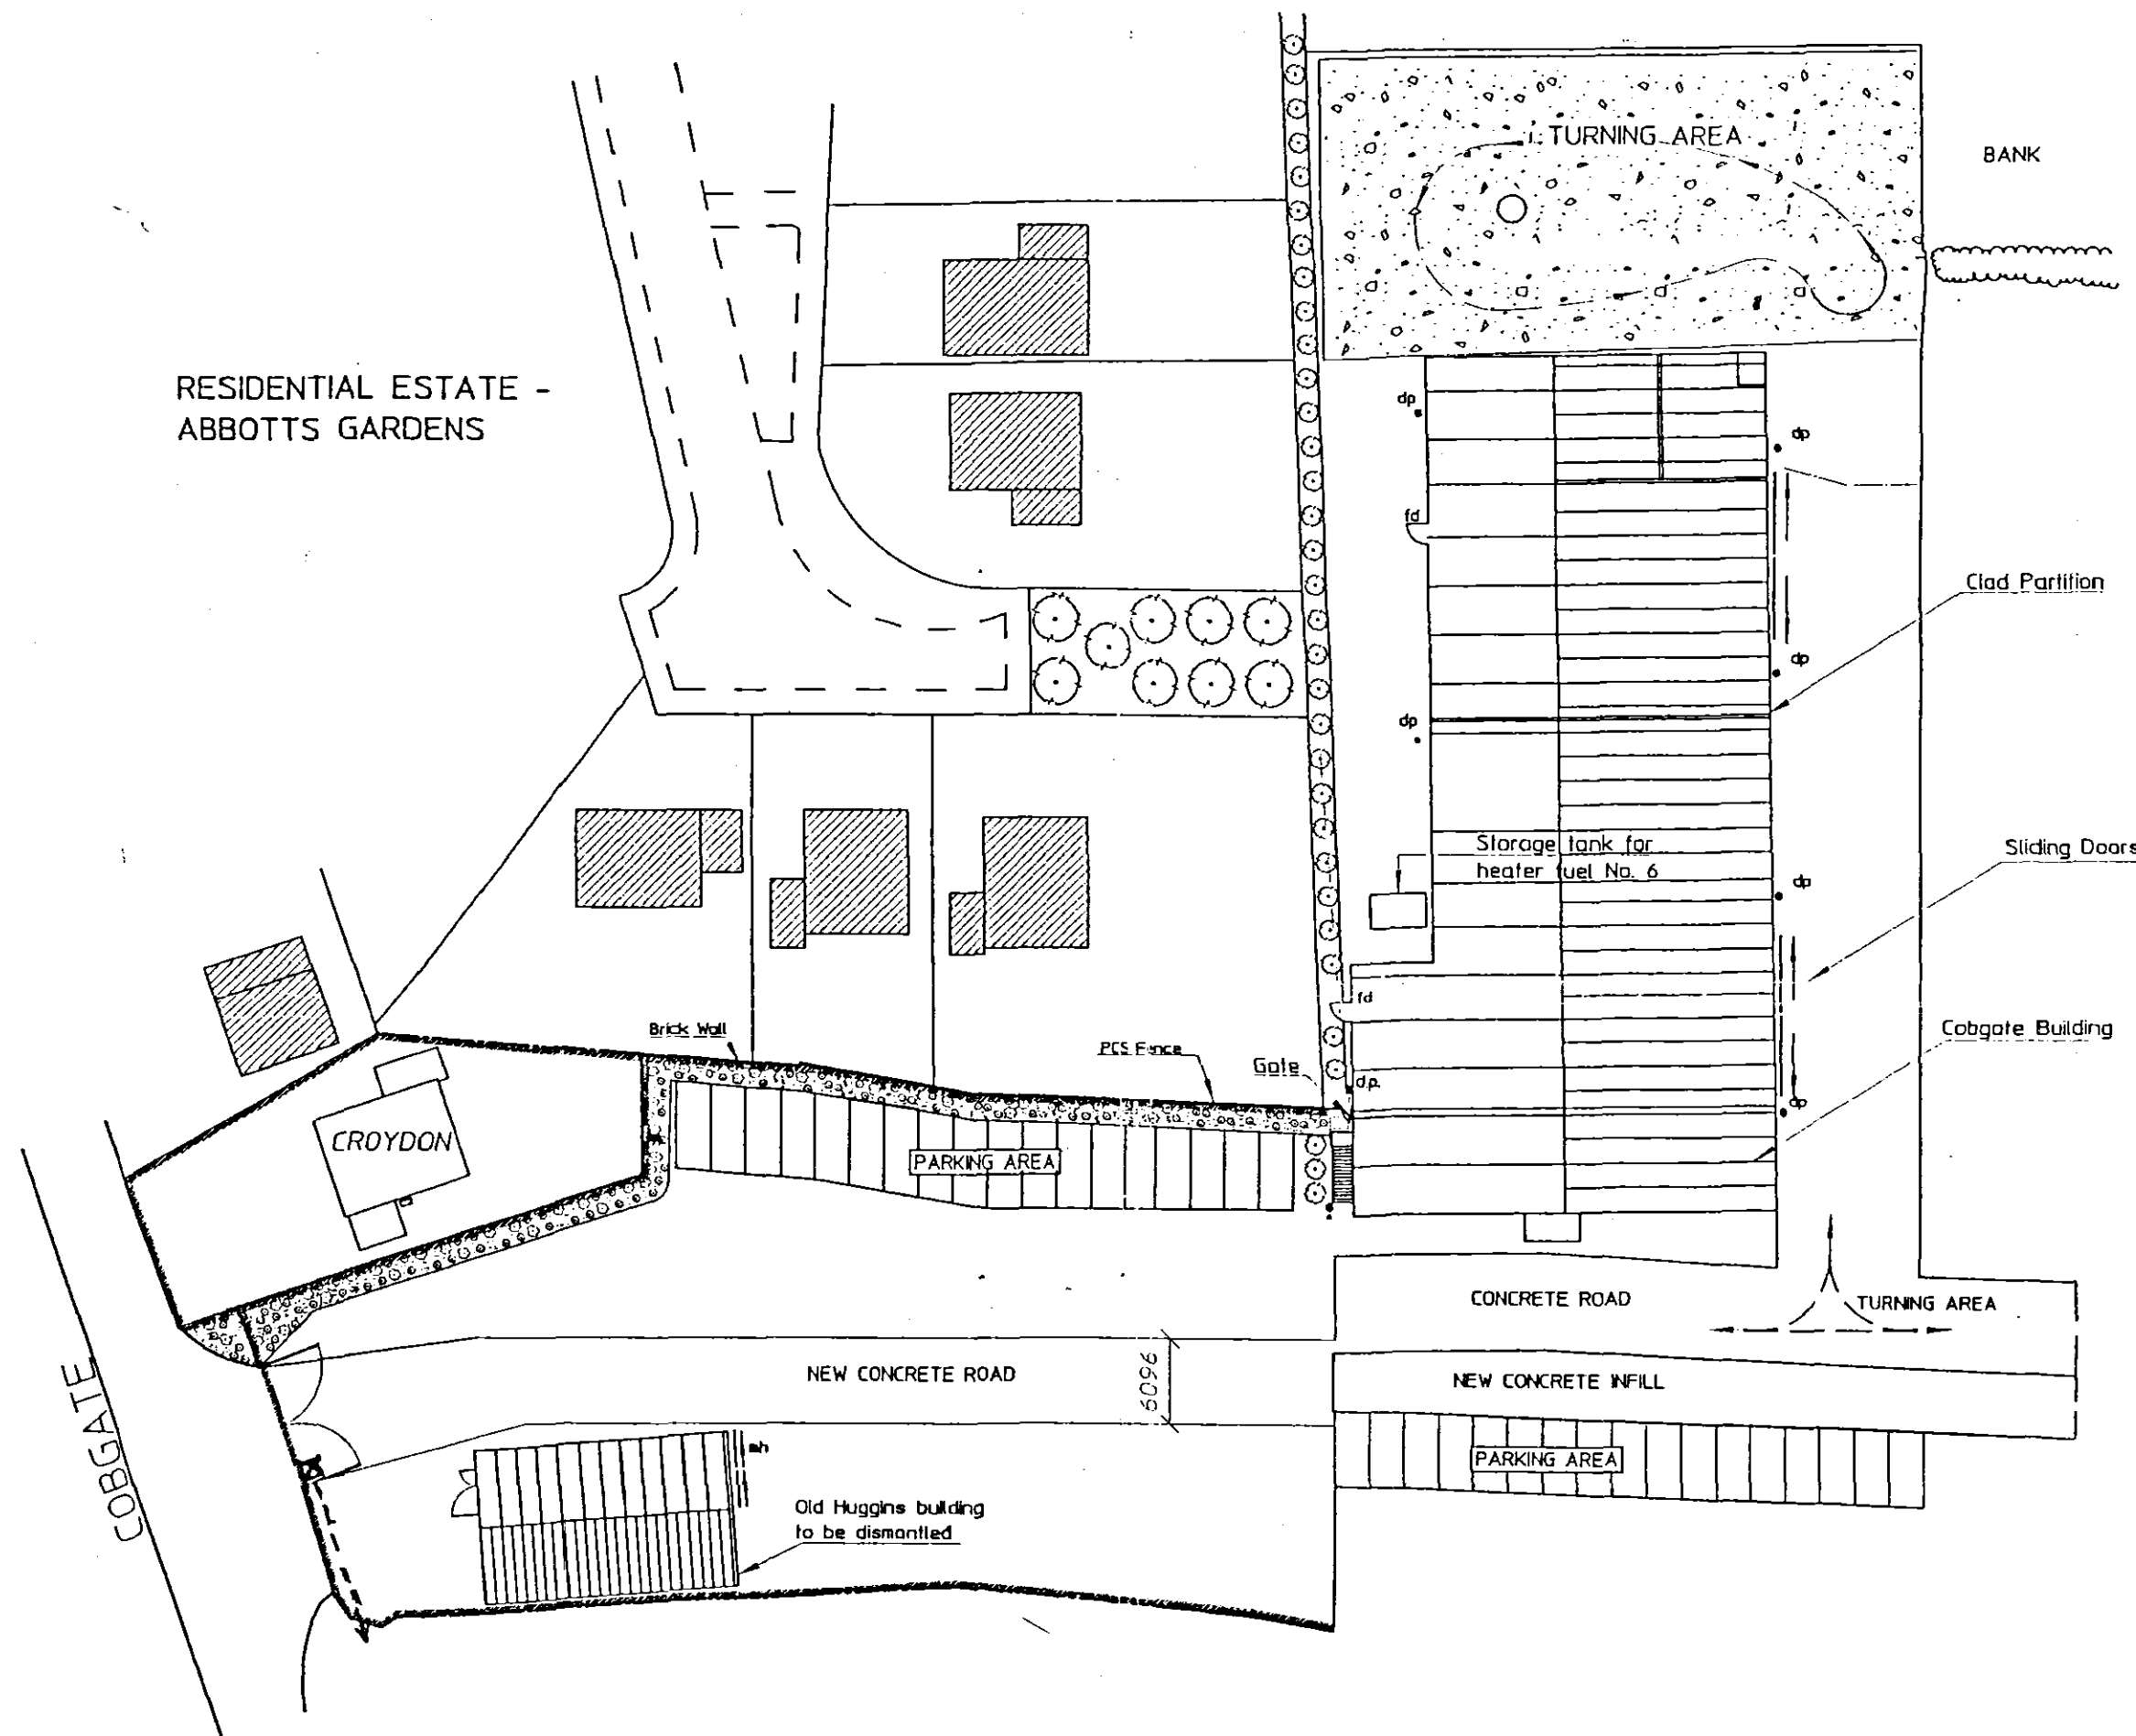

SUPERSEDED

SCALE- 1:500

D A GREEN & SONS LTD.
WHAPLODE, SPALDING, Lincs. PE12 6TL.
TEL. 01406 370585 FAX. 01406 370766

REVISION

BY

DATE

BY C.L.F.

DATE 29/11/05

CHKD

DATE

PROJECT: Proposed New Road

SITE: D.A.Greens Whaplode

DRG No. NRd-01